



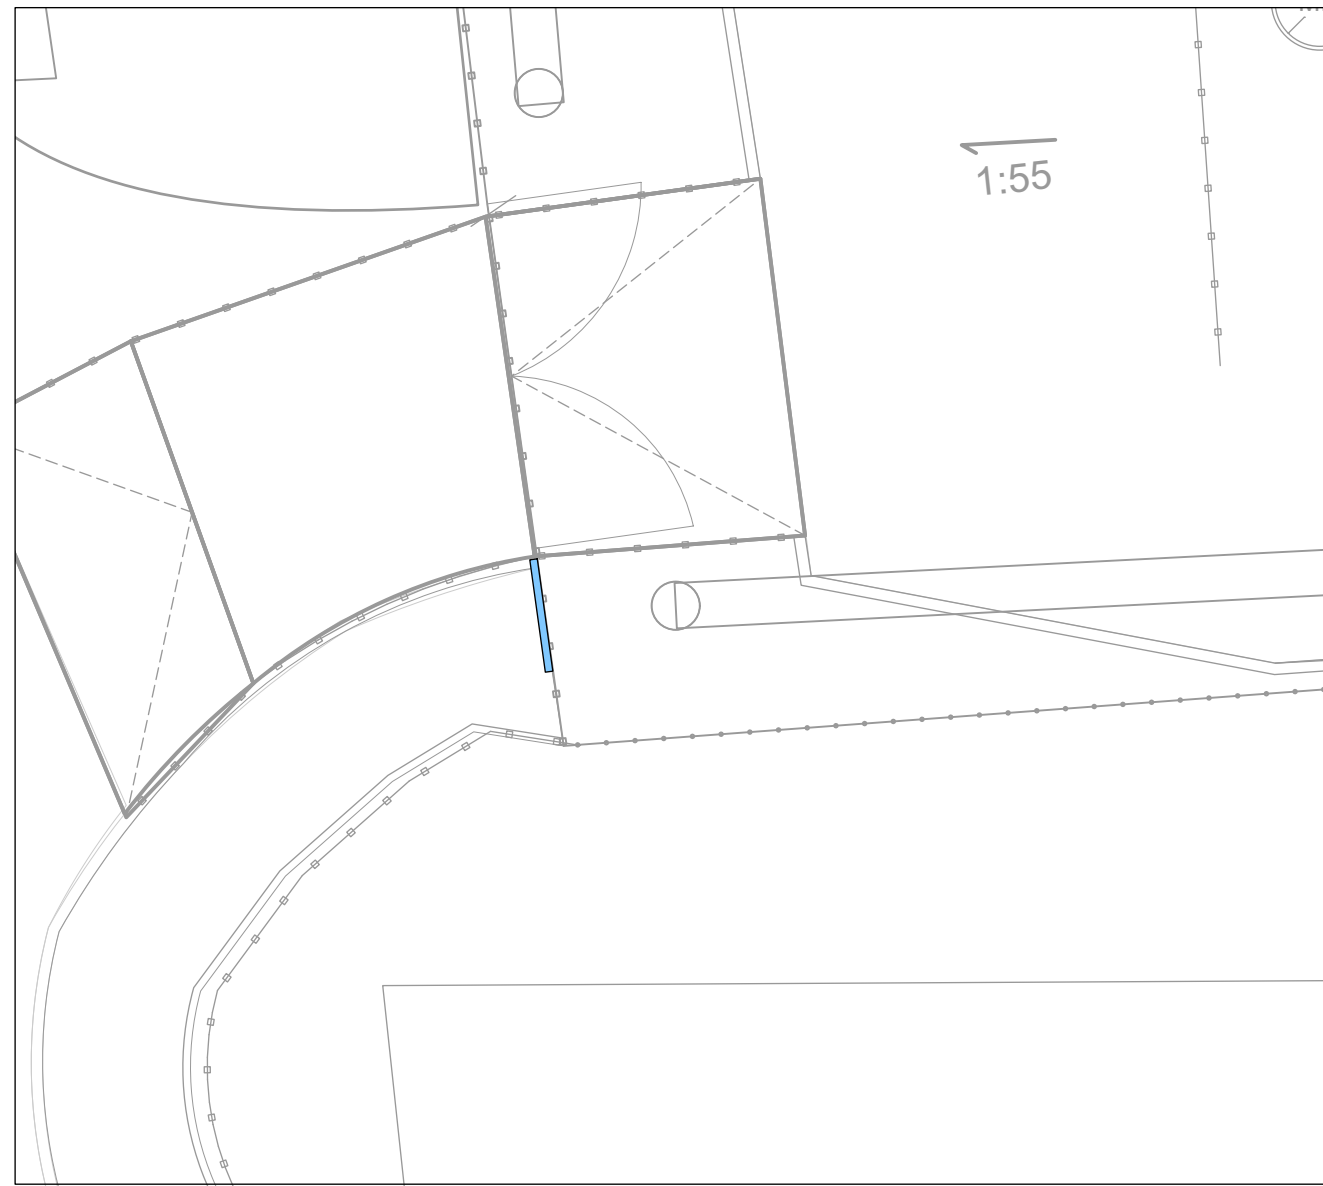


1 **PLAN E2C Sign Location**
Scale: 1:100

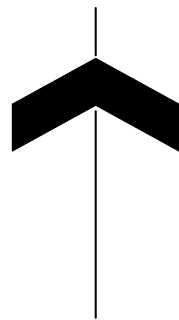


3 **PLAN E2C Sign Location**
Scale: 1:100



5 **PLAN E2d Sign Location A**
Scale: 1:100

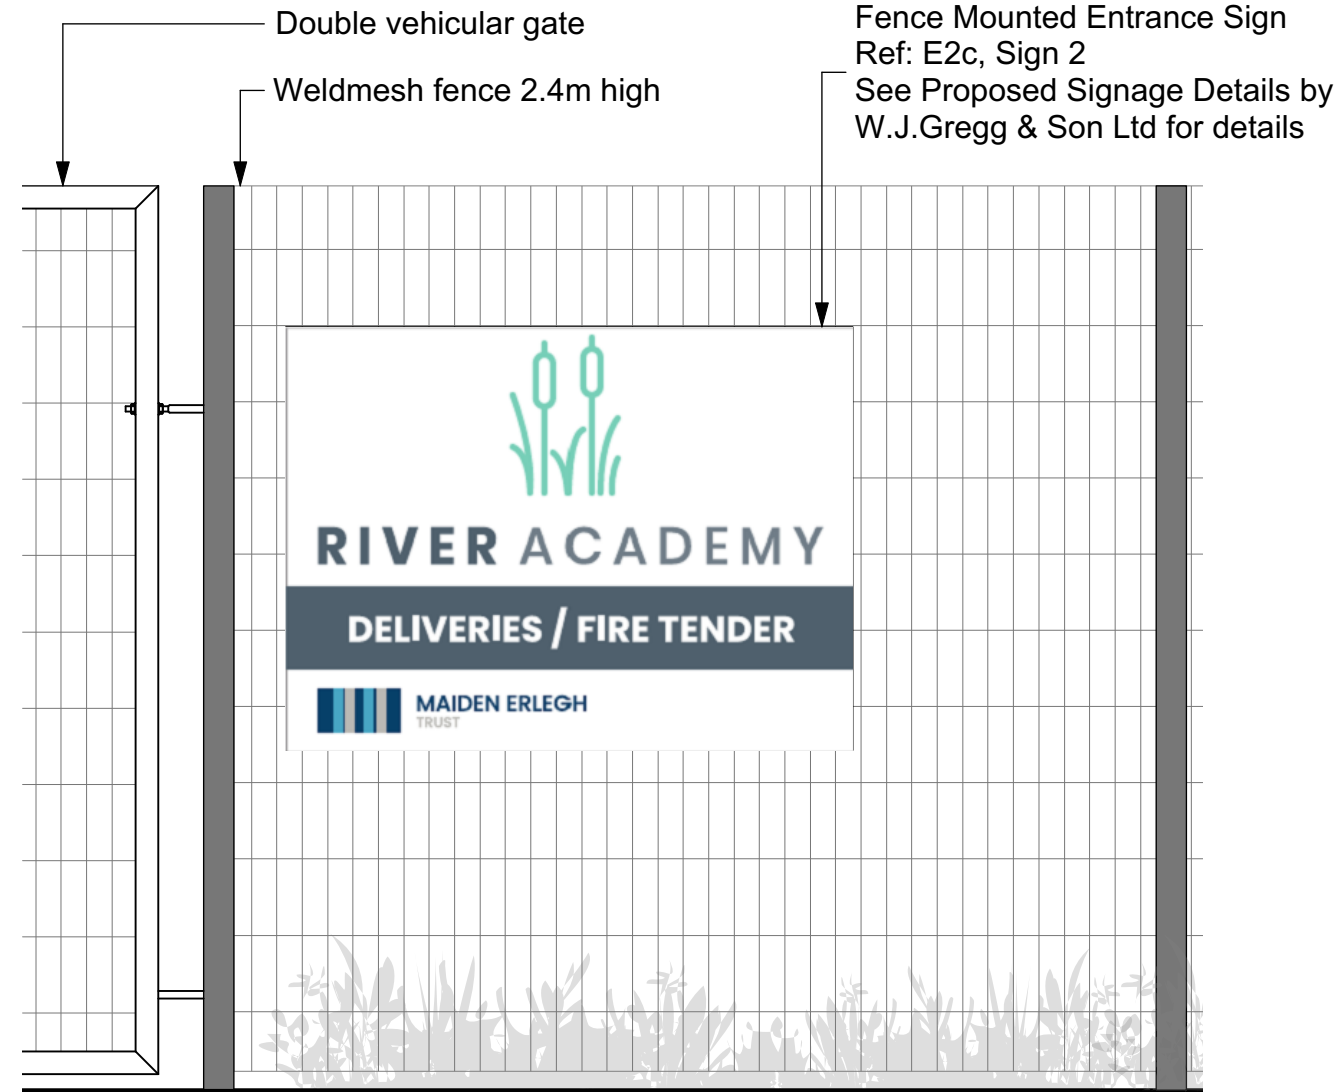


2 **ELEVATION E2C Sign**
Scale: 1:20

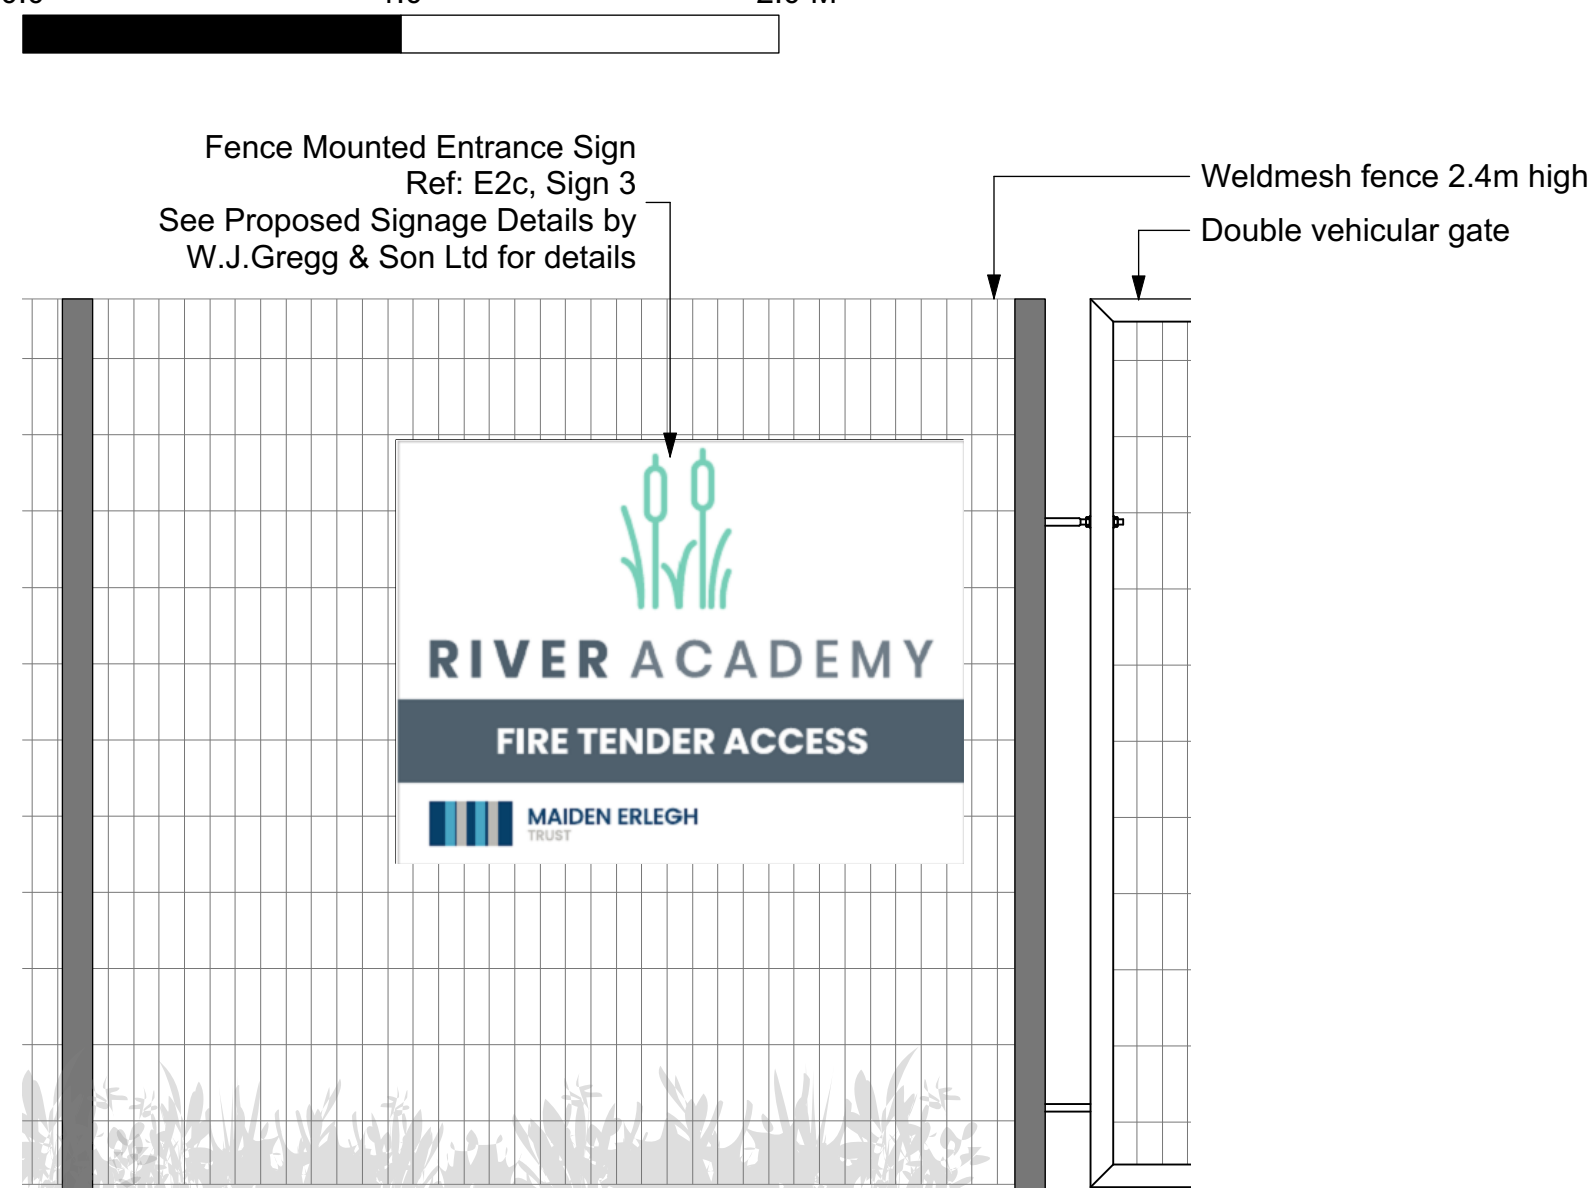


4 **ELEVATION EC2 Sign**
Scale: 1:20



6 **PLAN(B) E2d Sign Location B**
Scale: 1:100

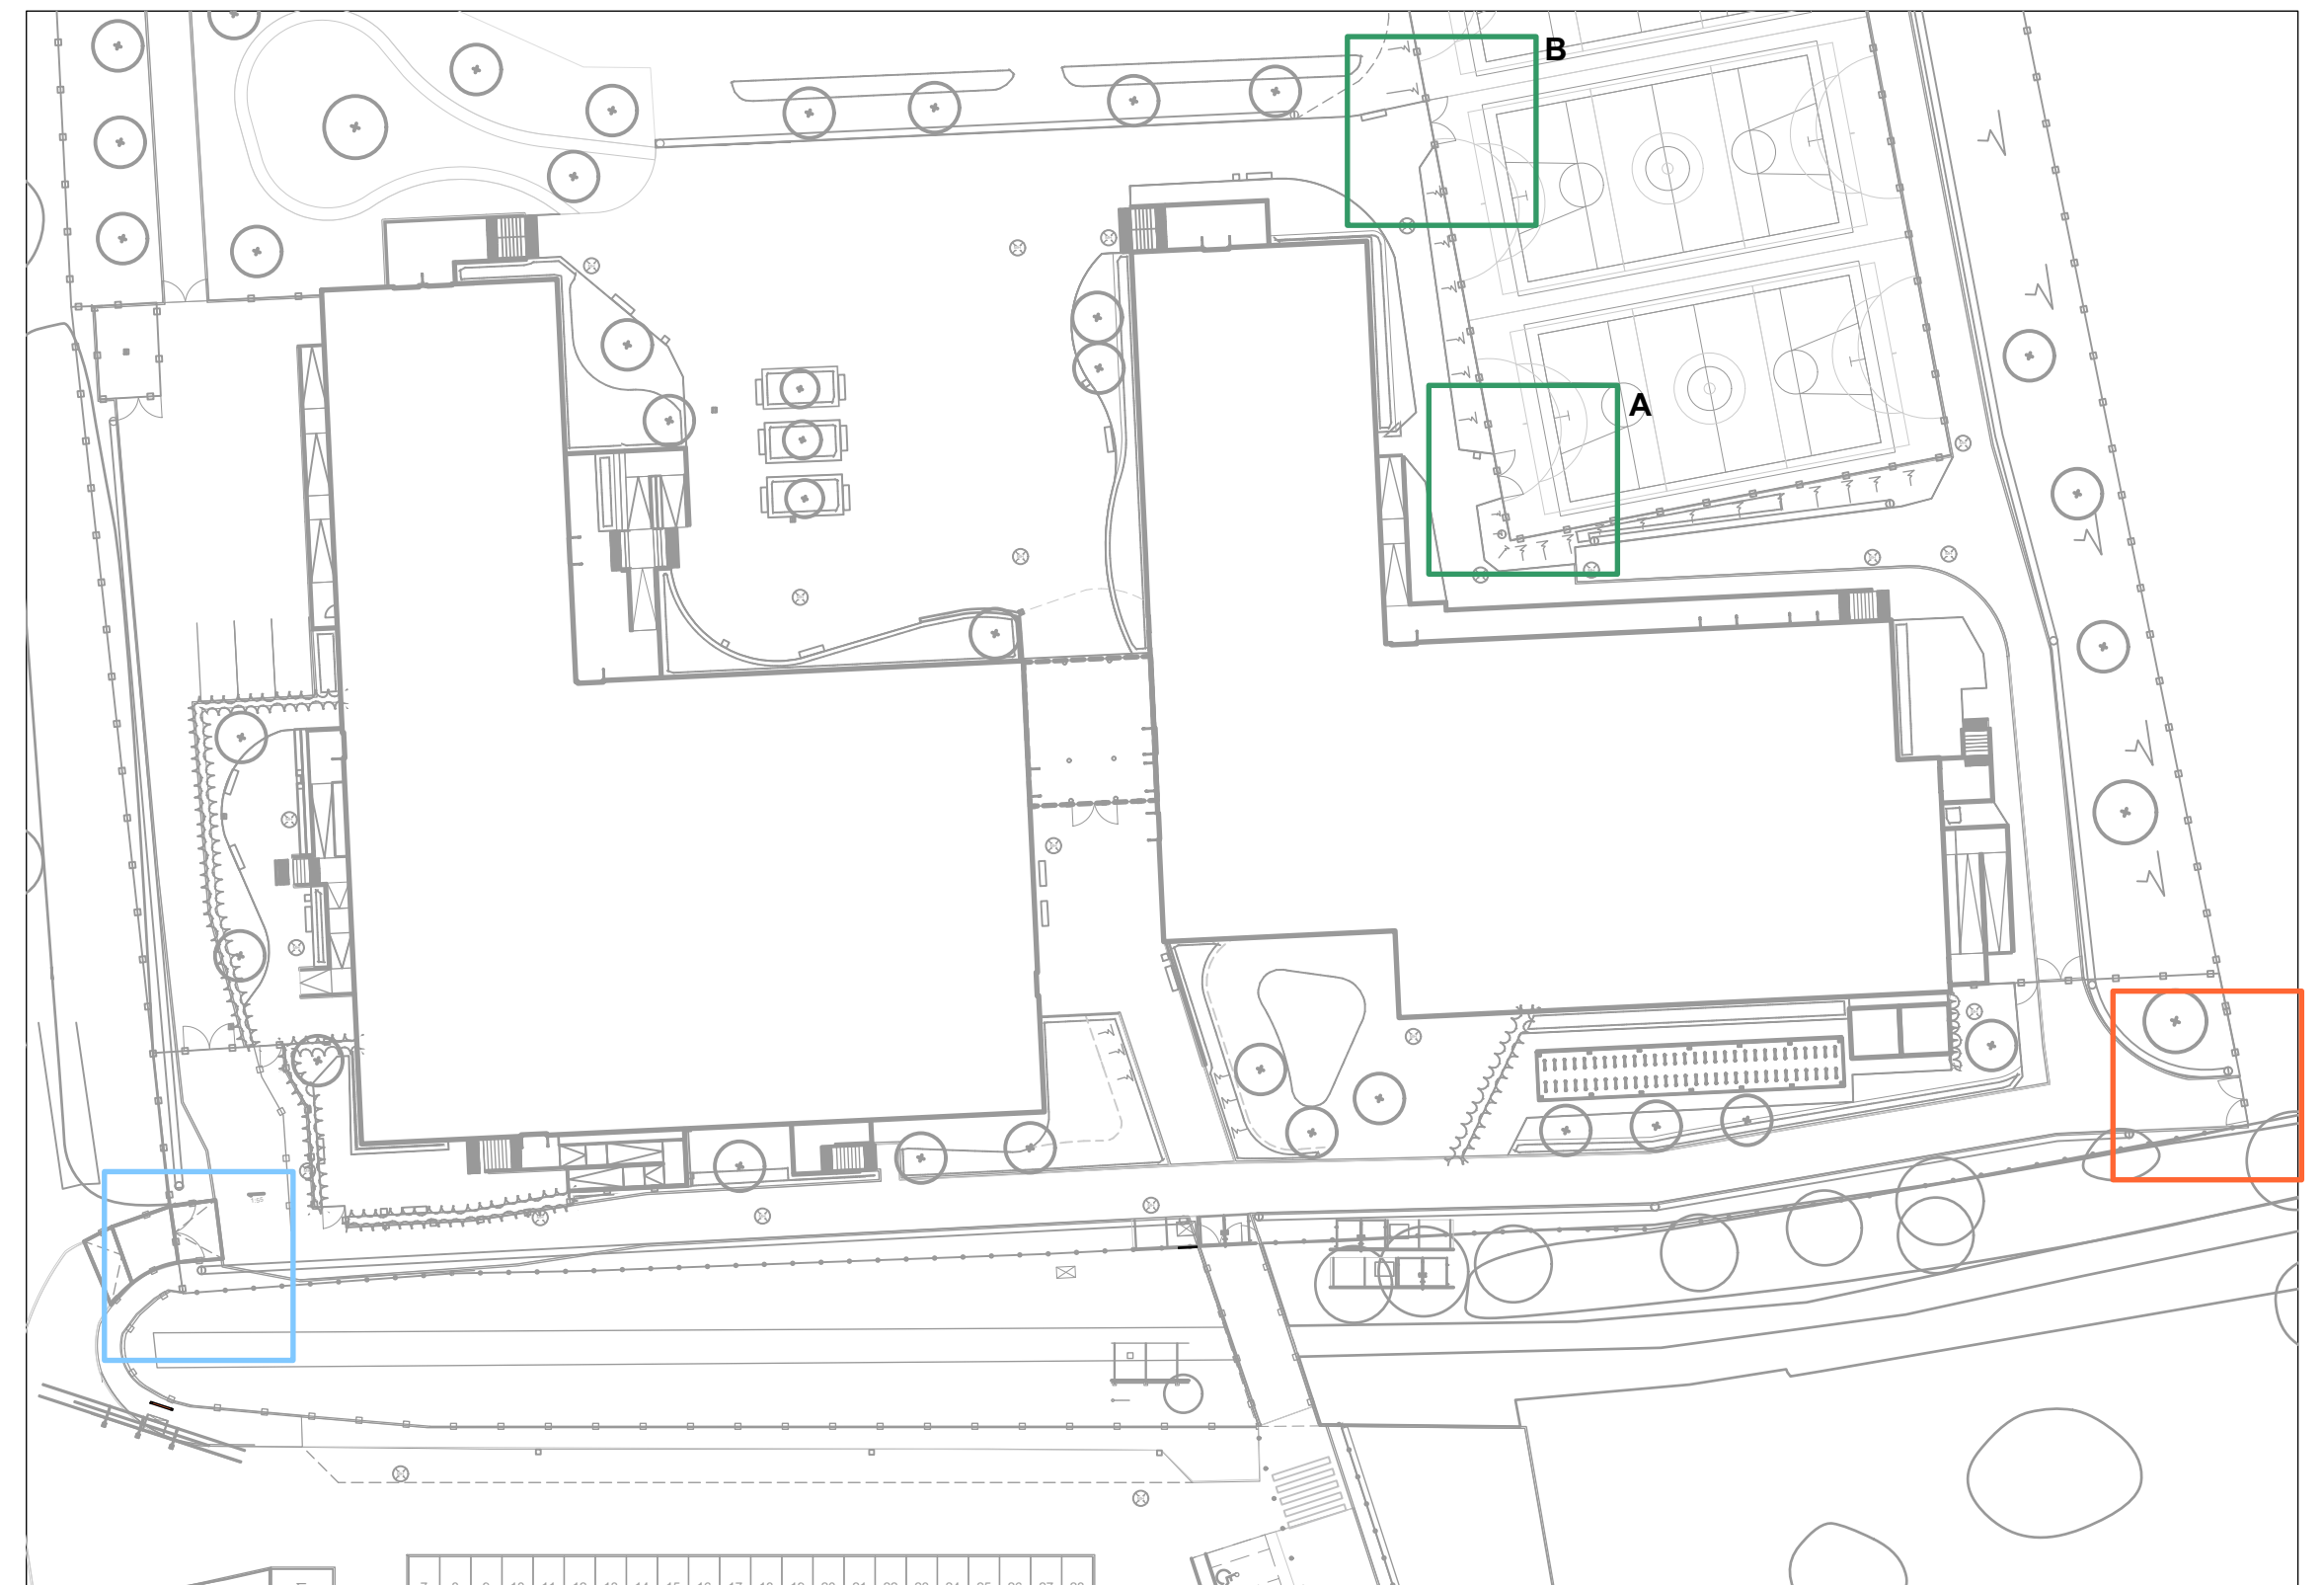

LOCATION PLAN
NTS

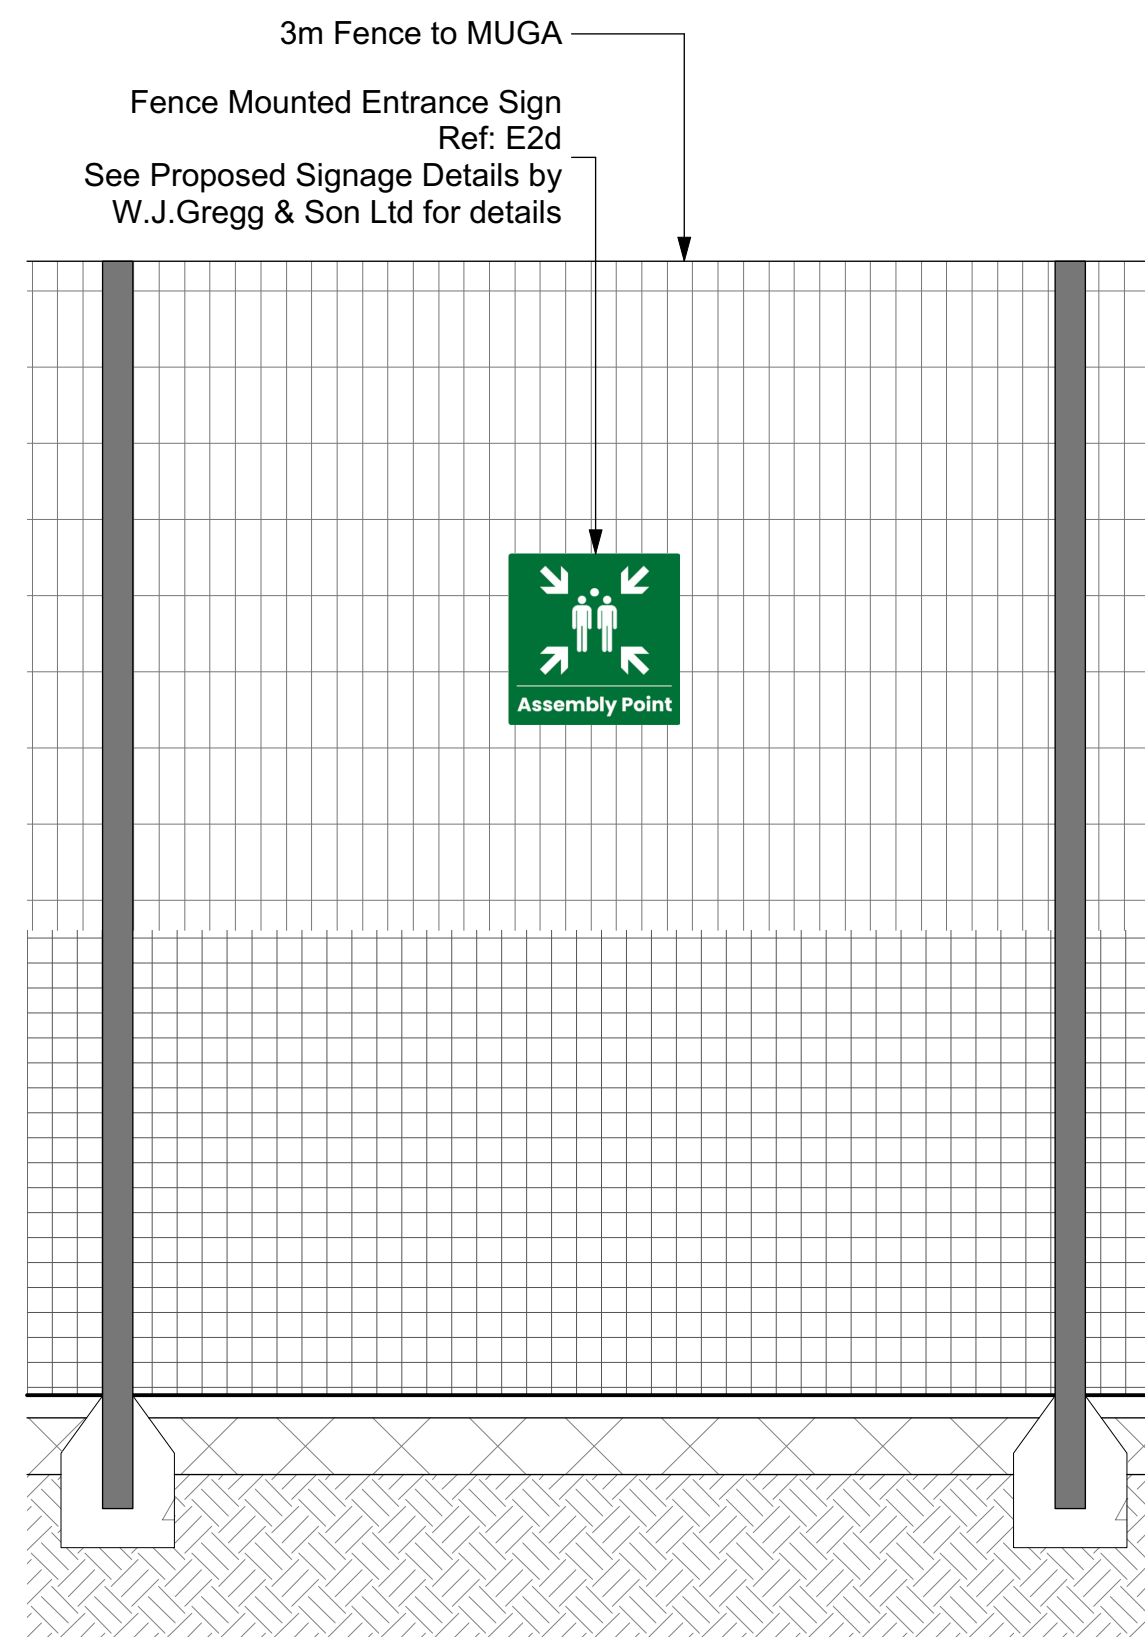

7 **ELEVATION E2d Sign**
Scale: 1:20

REV	DATE	DESCRIPTION
CLIENT		
CONTRACTOR		
CONSULTANT		
PROJECT		
DRAWING TITLE		
DRAWING PURPOSE		
CONTRACT DRAWING REFERENCE (AS REQUIRED)		
PROJECT - ORIGINATOR - ZONE - LEVEL - TYPE - ROLE - NUMBER		
REVISION		

Department
for Education

+BOWMER
KIRKLAND

ares

LANDSCAPE
ARCHITECTS

River Academy

External Signage Elevations 2 of 2

S3 - For Review & Comment

DRAWN BY	DATE	CHK'D BY	SCALE	MEDIA
RC	06/08/2024	MH	Varies	A1

FS0949-ALA-XX-ZZ-DR-L-1024	P01
----------------------------	-----