


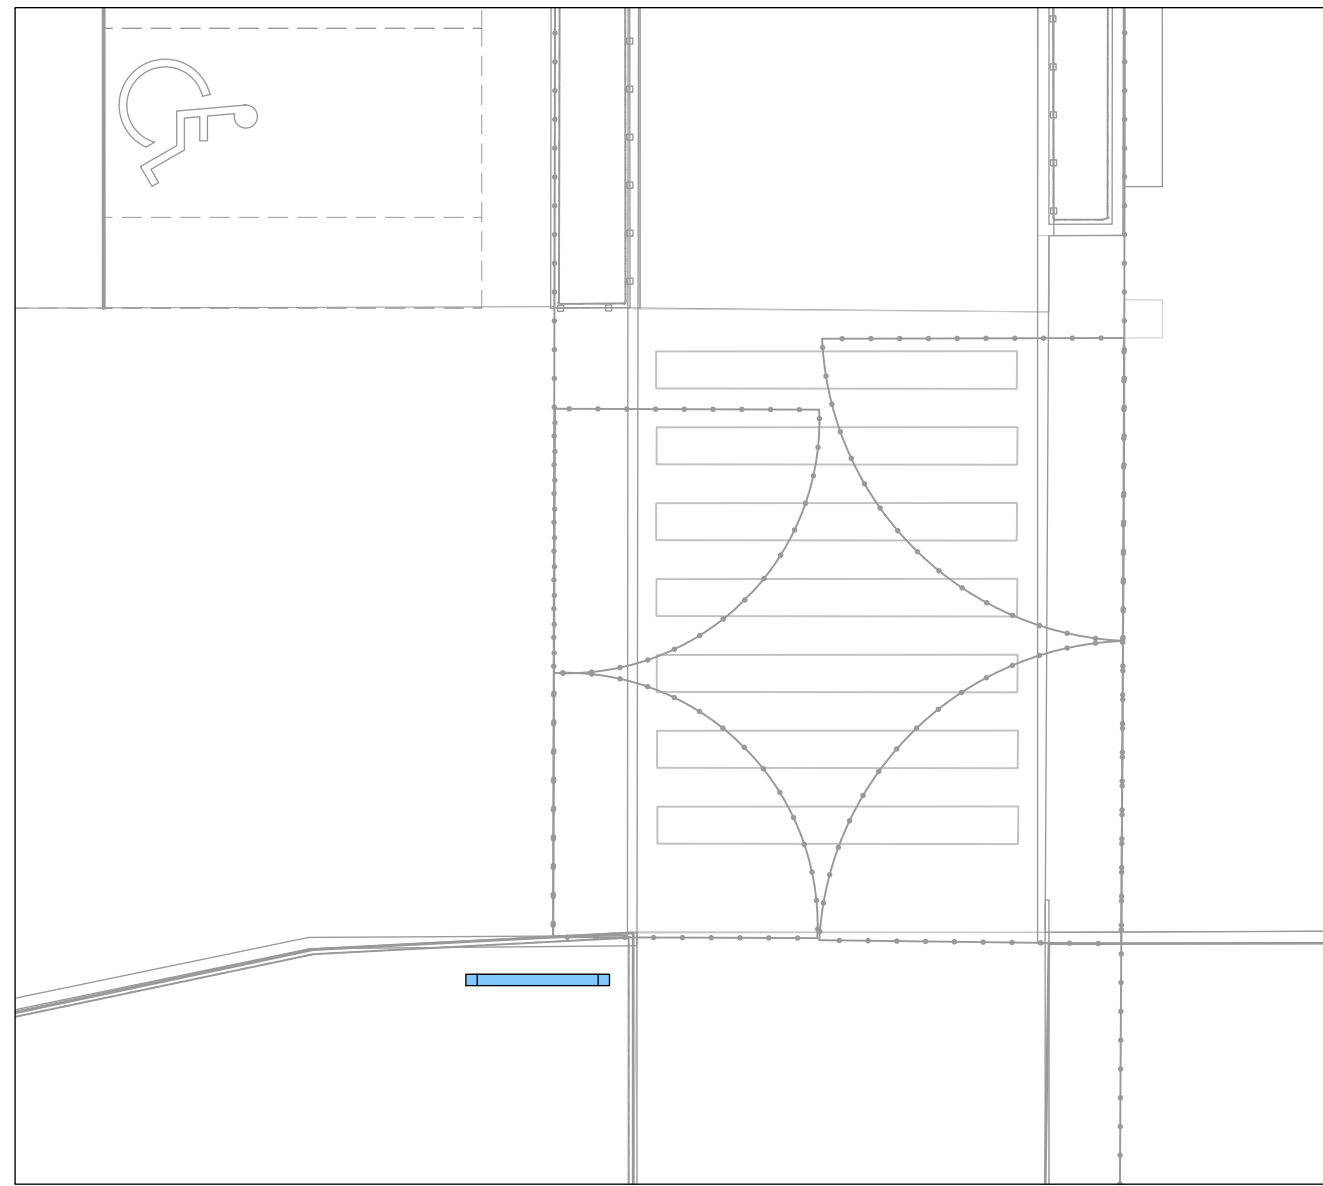
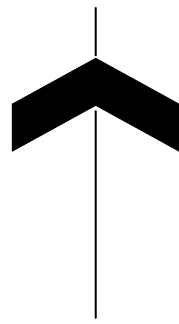


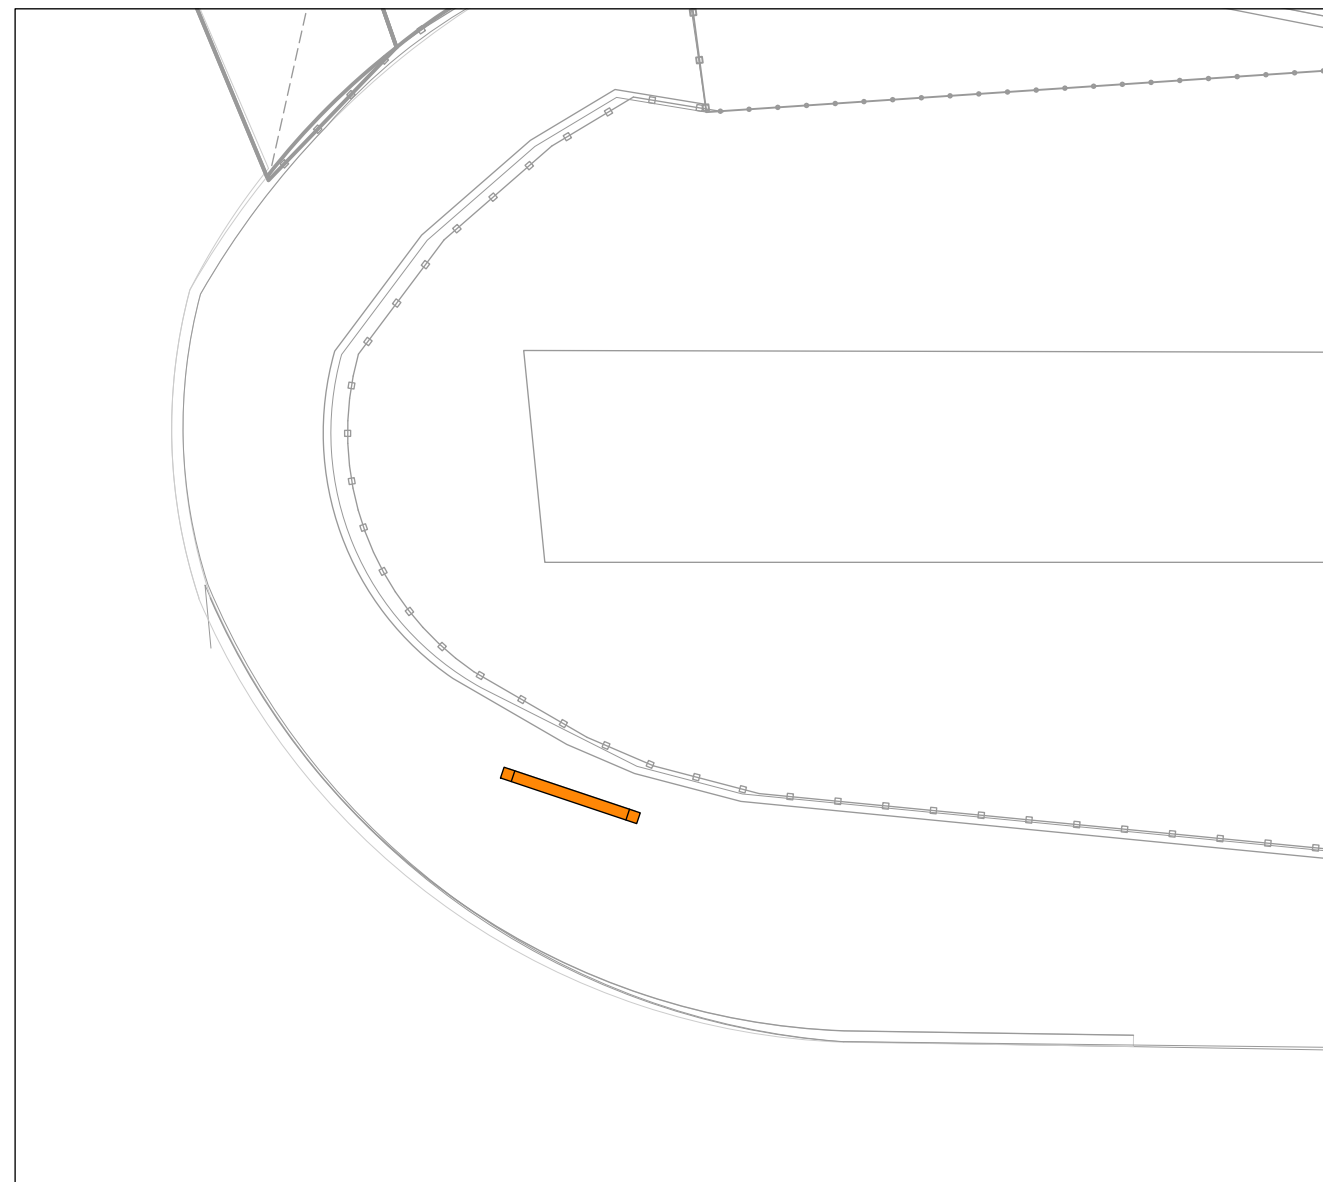


1 **PLAN: E2a Sign Location**
Scale: 1:100

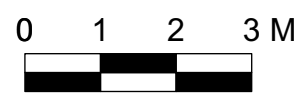


3 **PLAN: E4b Sign Location**
Scale: 1:100

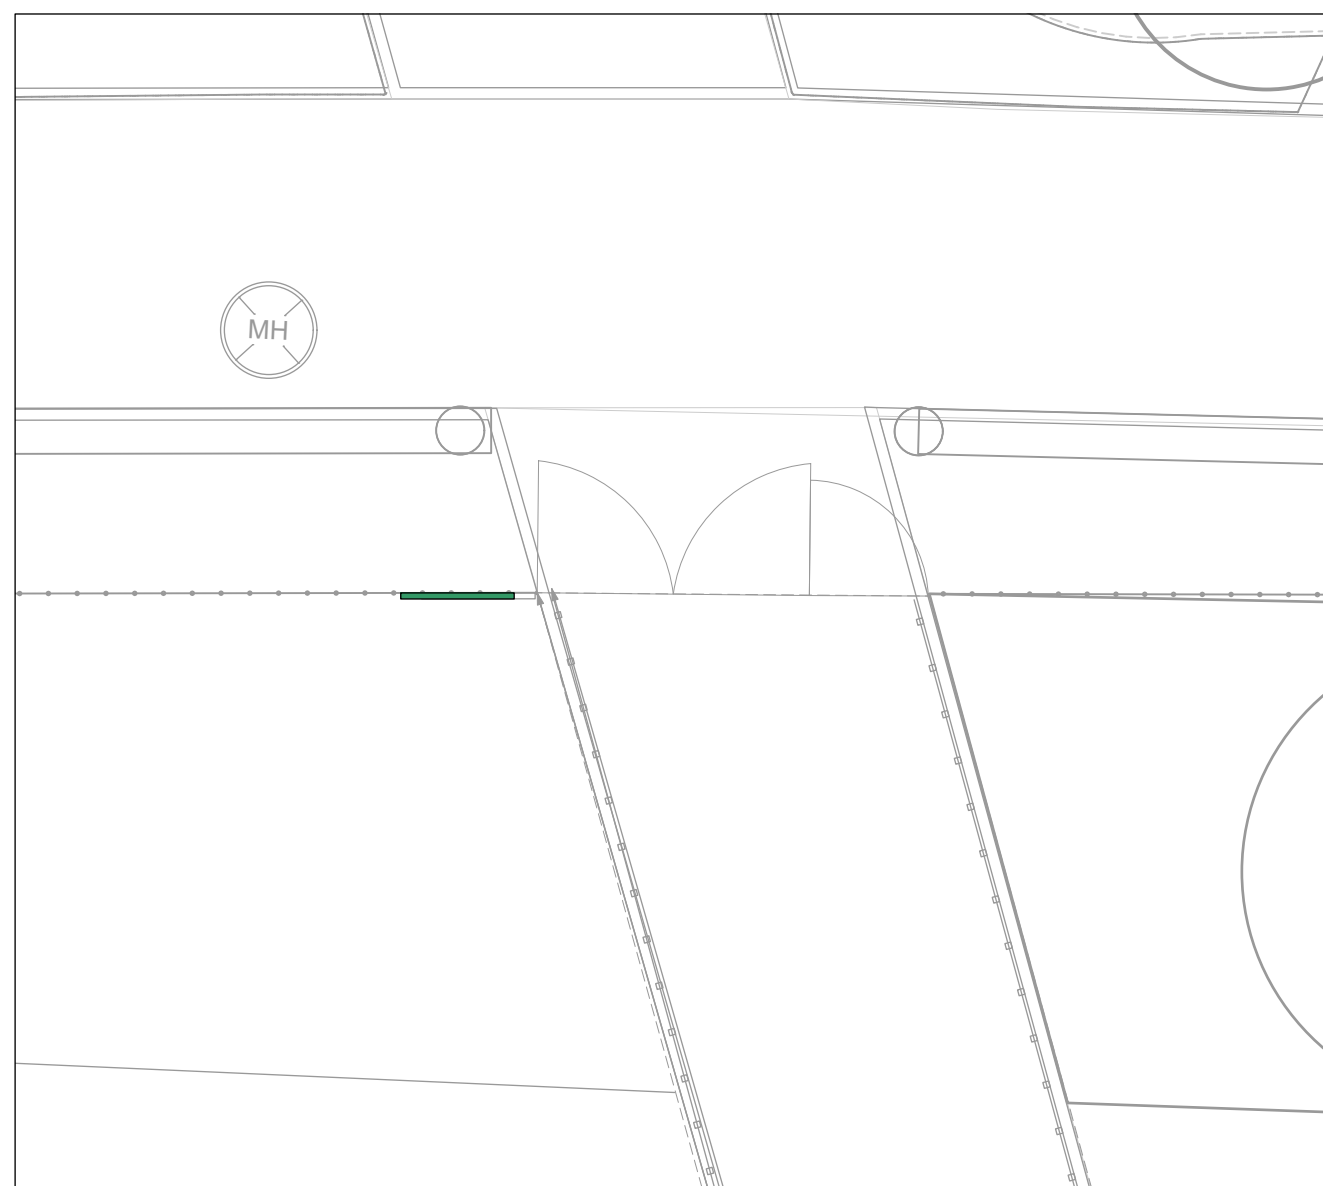



5 **PLAN: E2c Sign Location**
Scale: 1:100

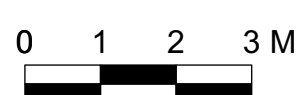



2 **ELEVATION: E2a Sign**
Scale: 1:20

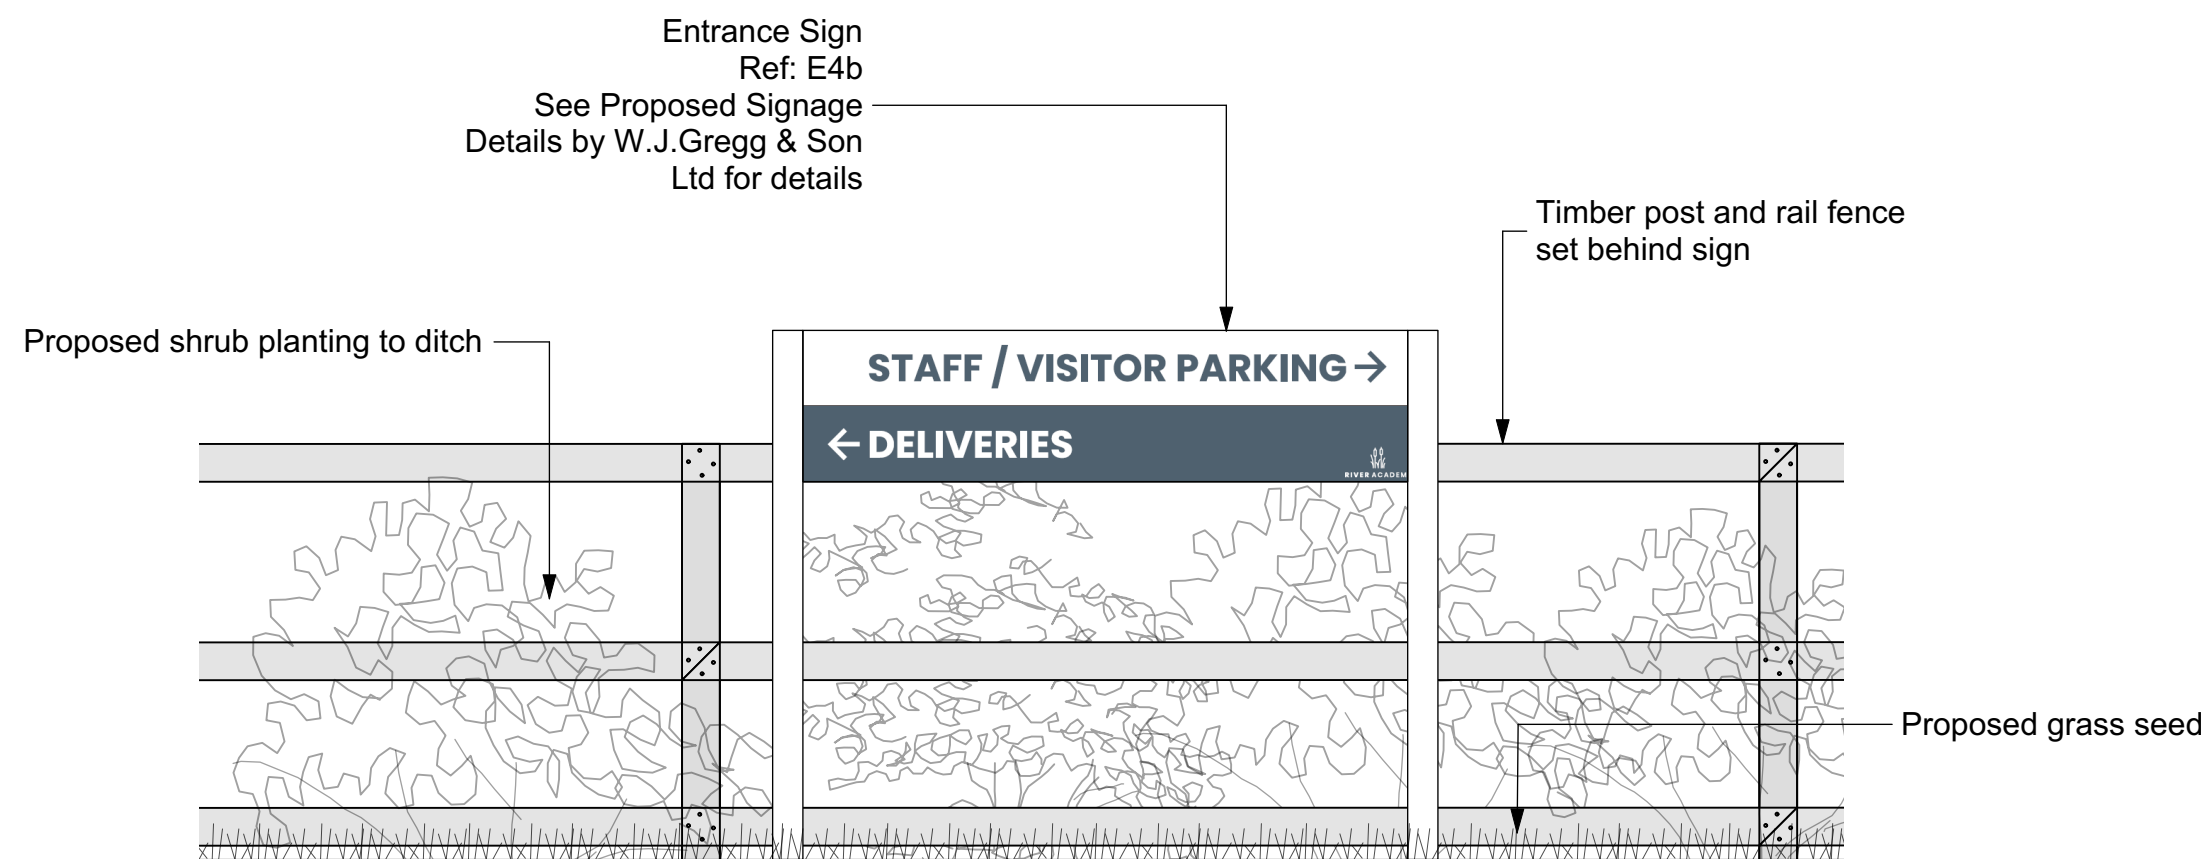

4 **ELEVATION: E4b Sign**
Scale: 1:20

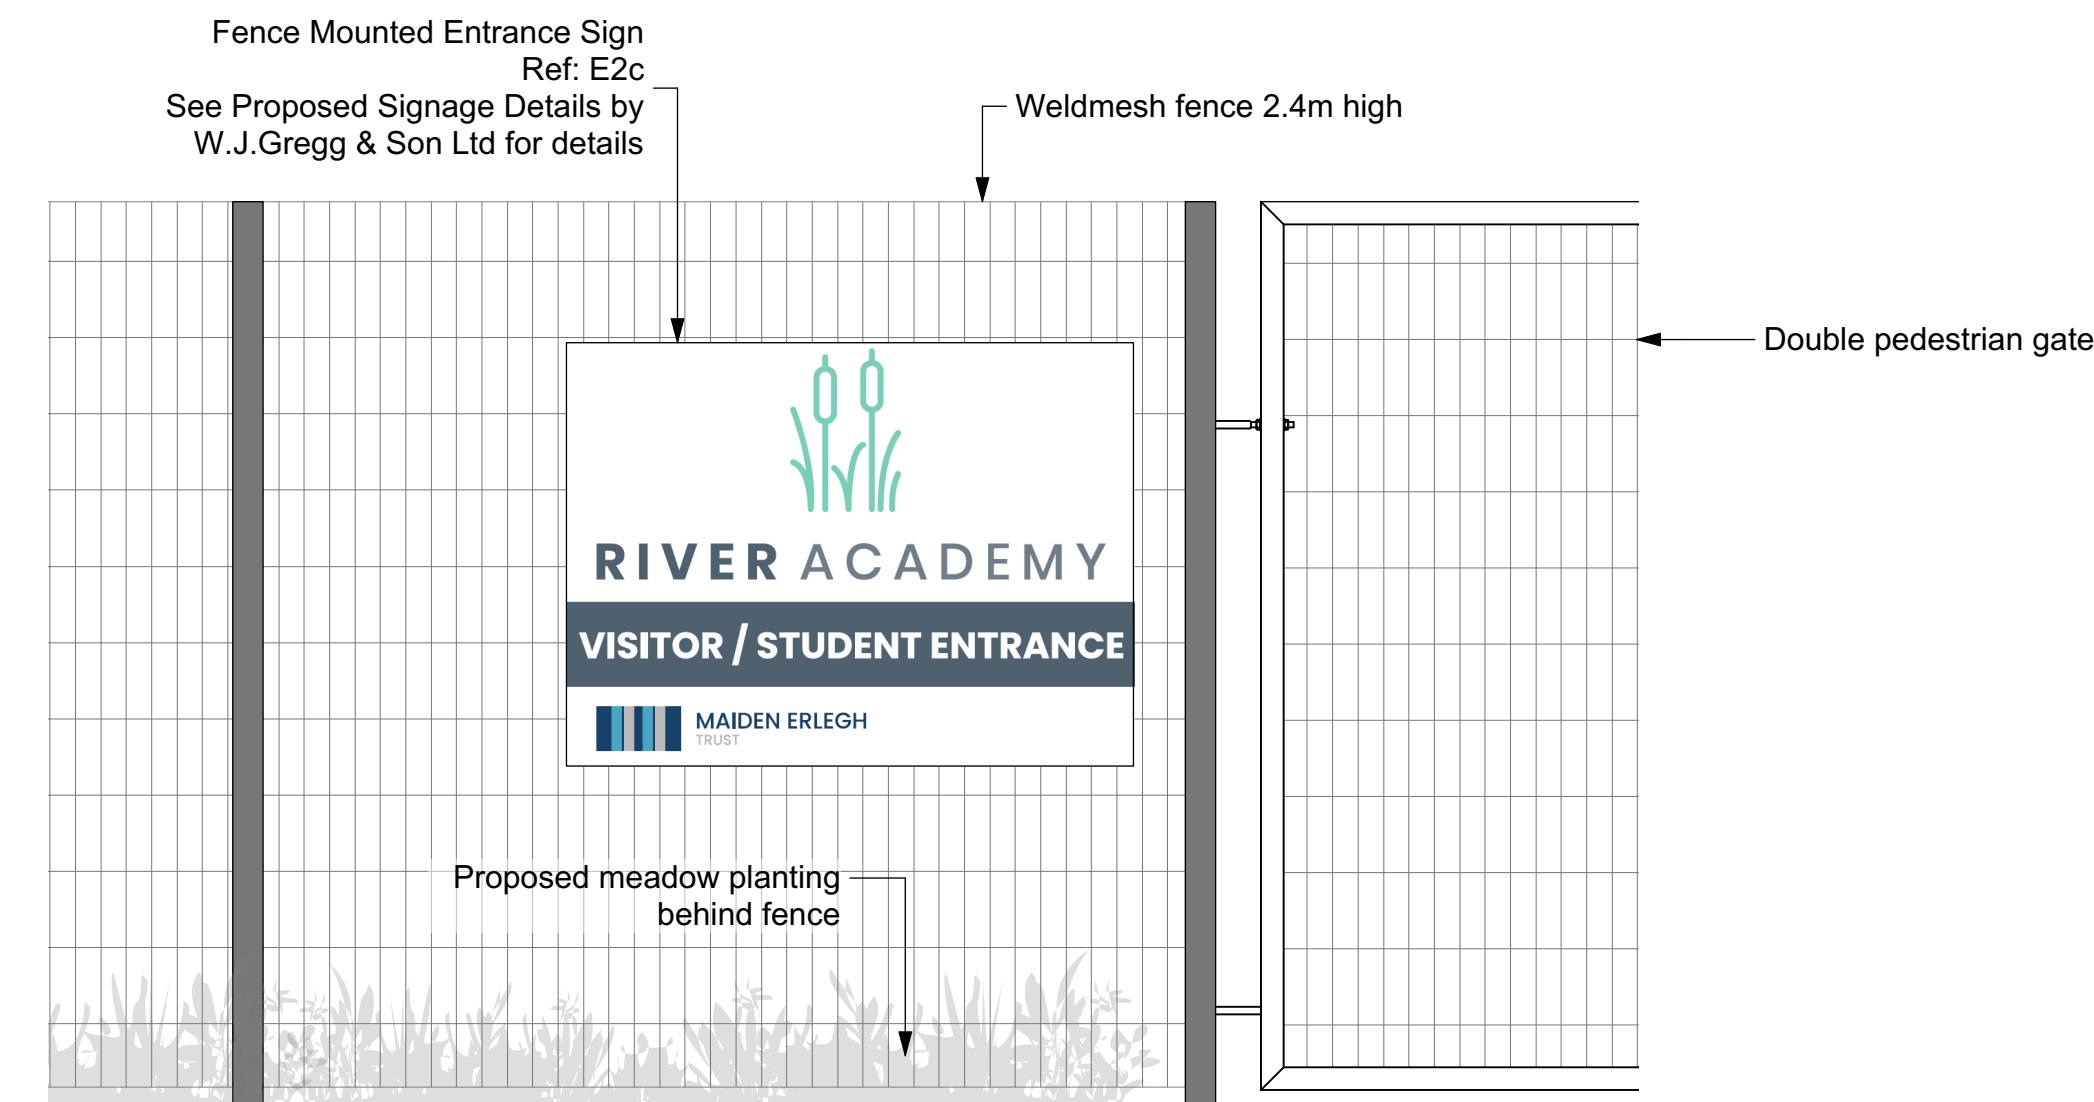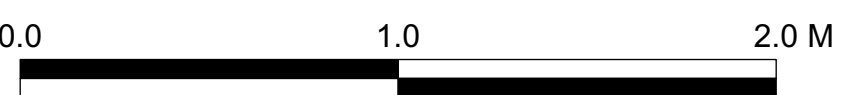

6 **ELEVATION: E2c Sign**
Scale: 1:20

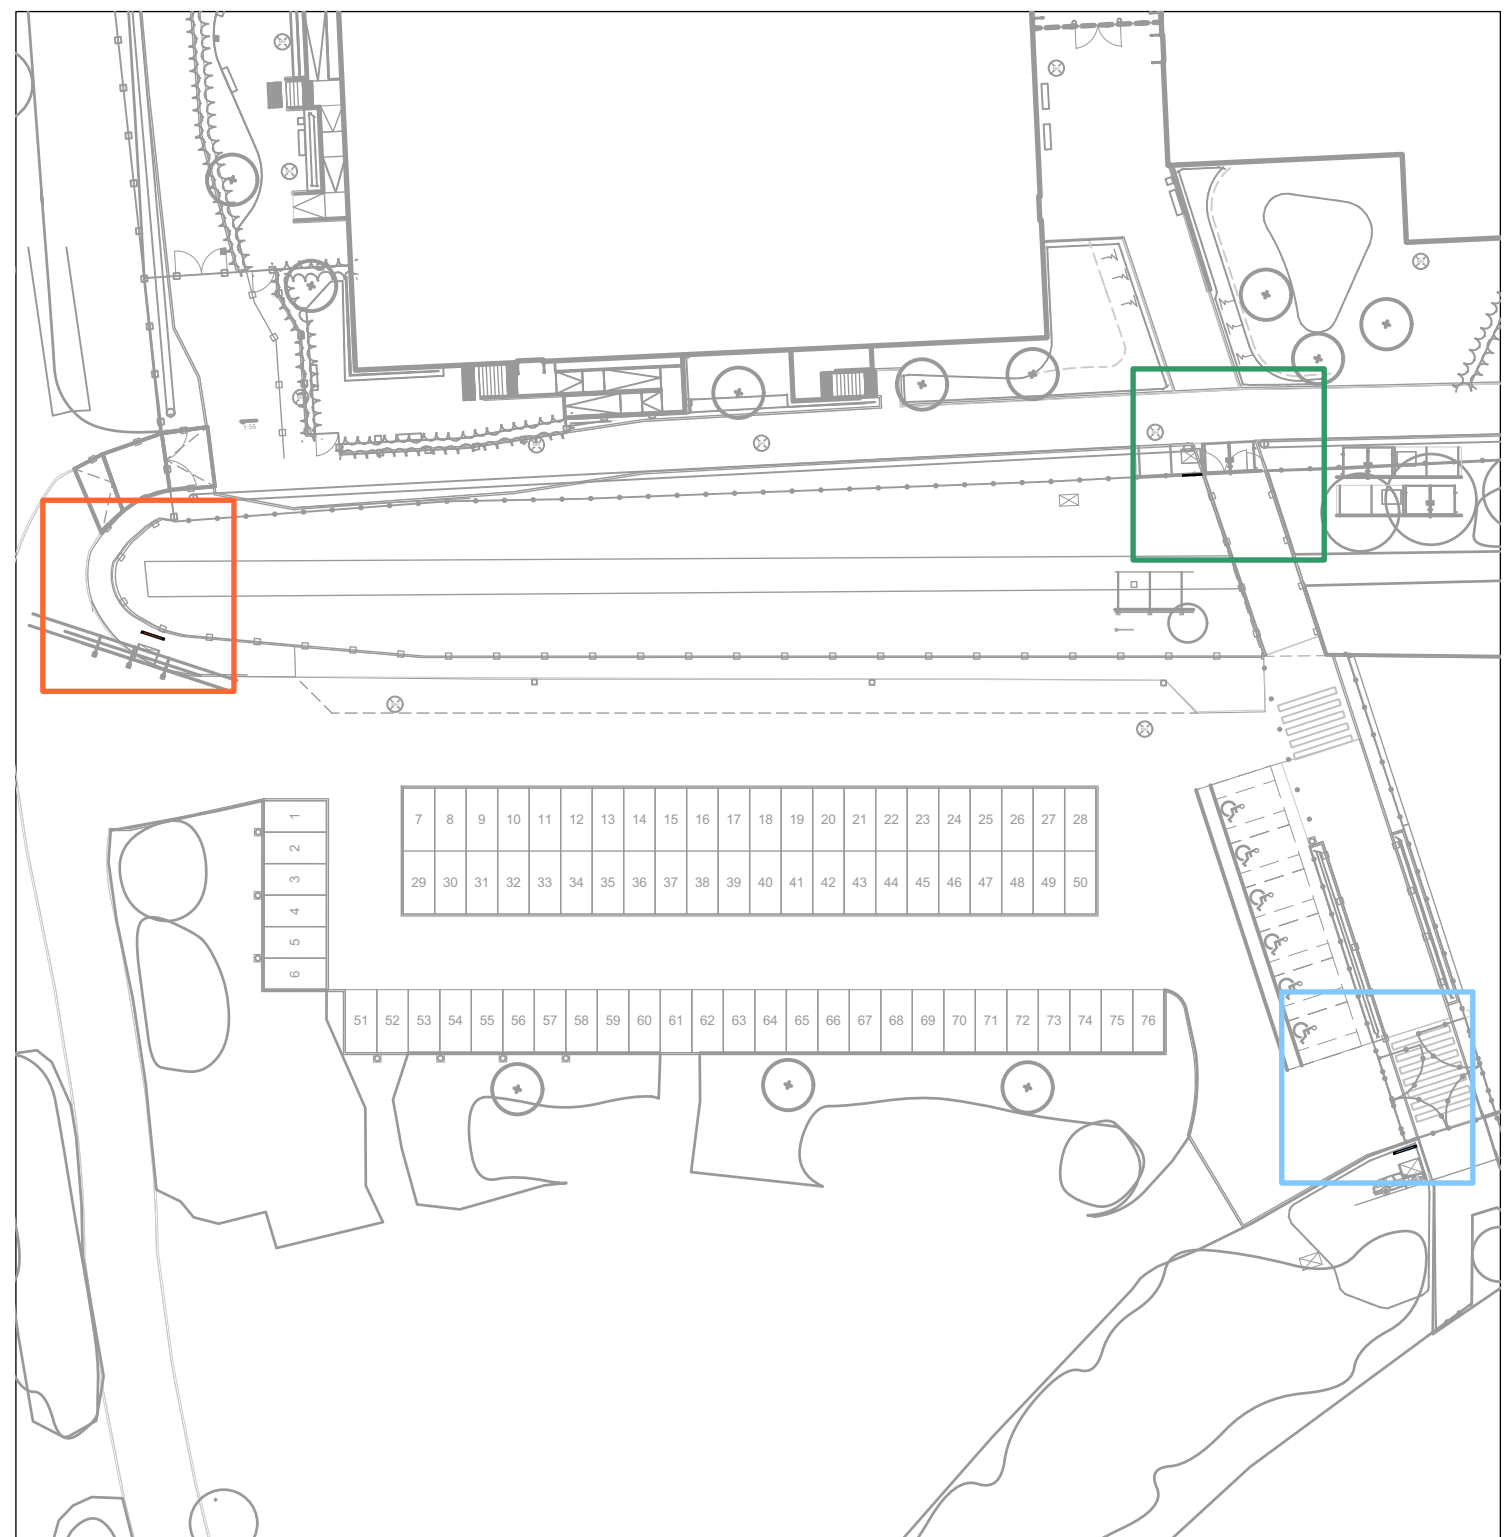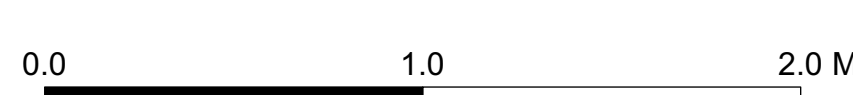

LOCATION PLAN
NTS

P02 06/08/2024 Scale bars included

REV DATE DESCRIPTION

CLIENT


Department
for Education

CONTRACTOR



CONSULTANT



PROJECT

River Academy

DRAWING PURPOSE

External Signage Elevations 1 of 2

DRAWING PURPOSE

S3 - For Review & Comment

DRAWN BY	DATE	CHK'D BY	SCALE	MEDIA
MH	30/07/2024	JG	Varies	A1

CONTRACT DRAWING REFERENCE (AS REQUIRED)

PROJECT - ORIGINATOR - ZONE - LEVEL - TYPE - ROLE - NUMBER	REVISION
--	----------

FS0949-ALA-XX-ZZ-DR-L-1022	P02
----------------------------	-----