




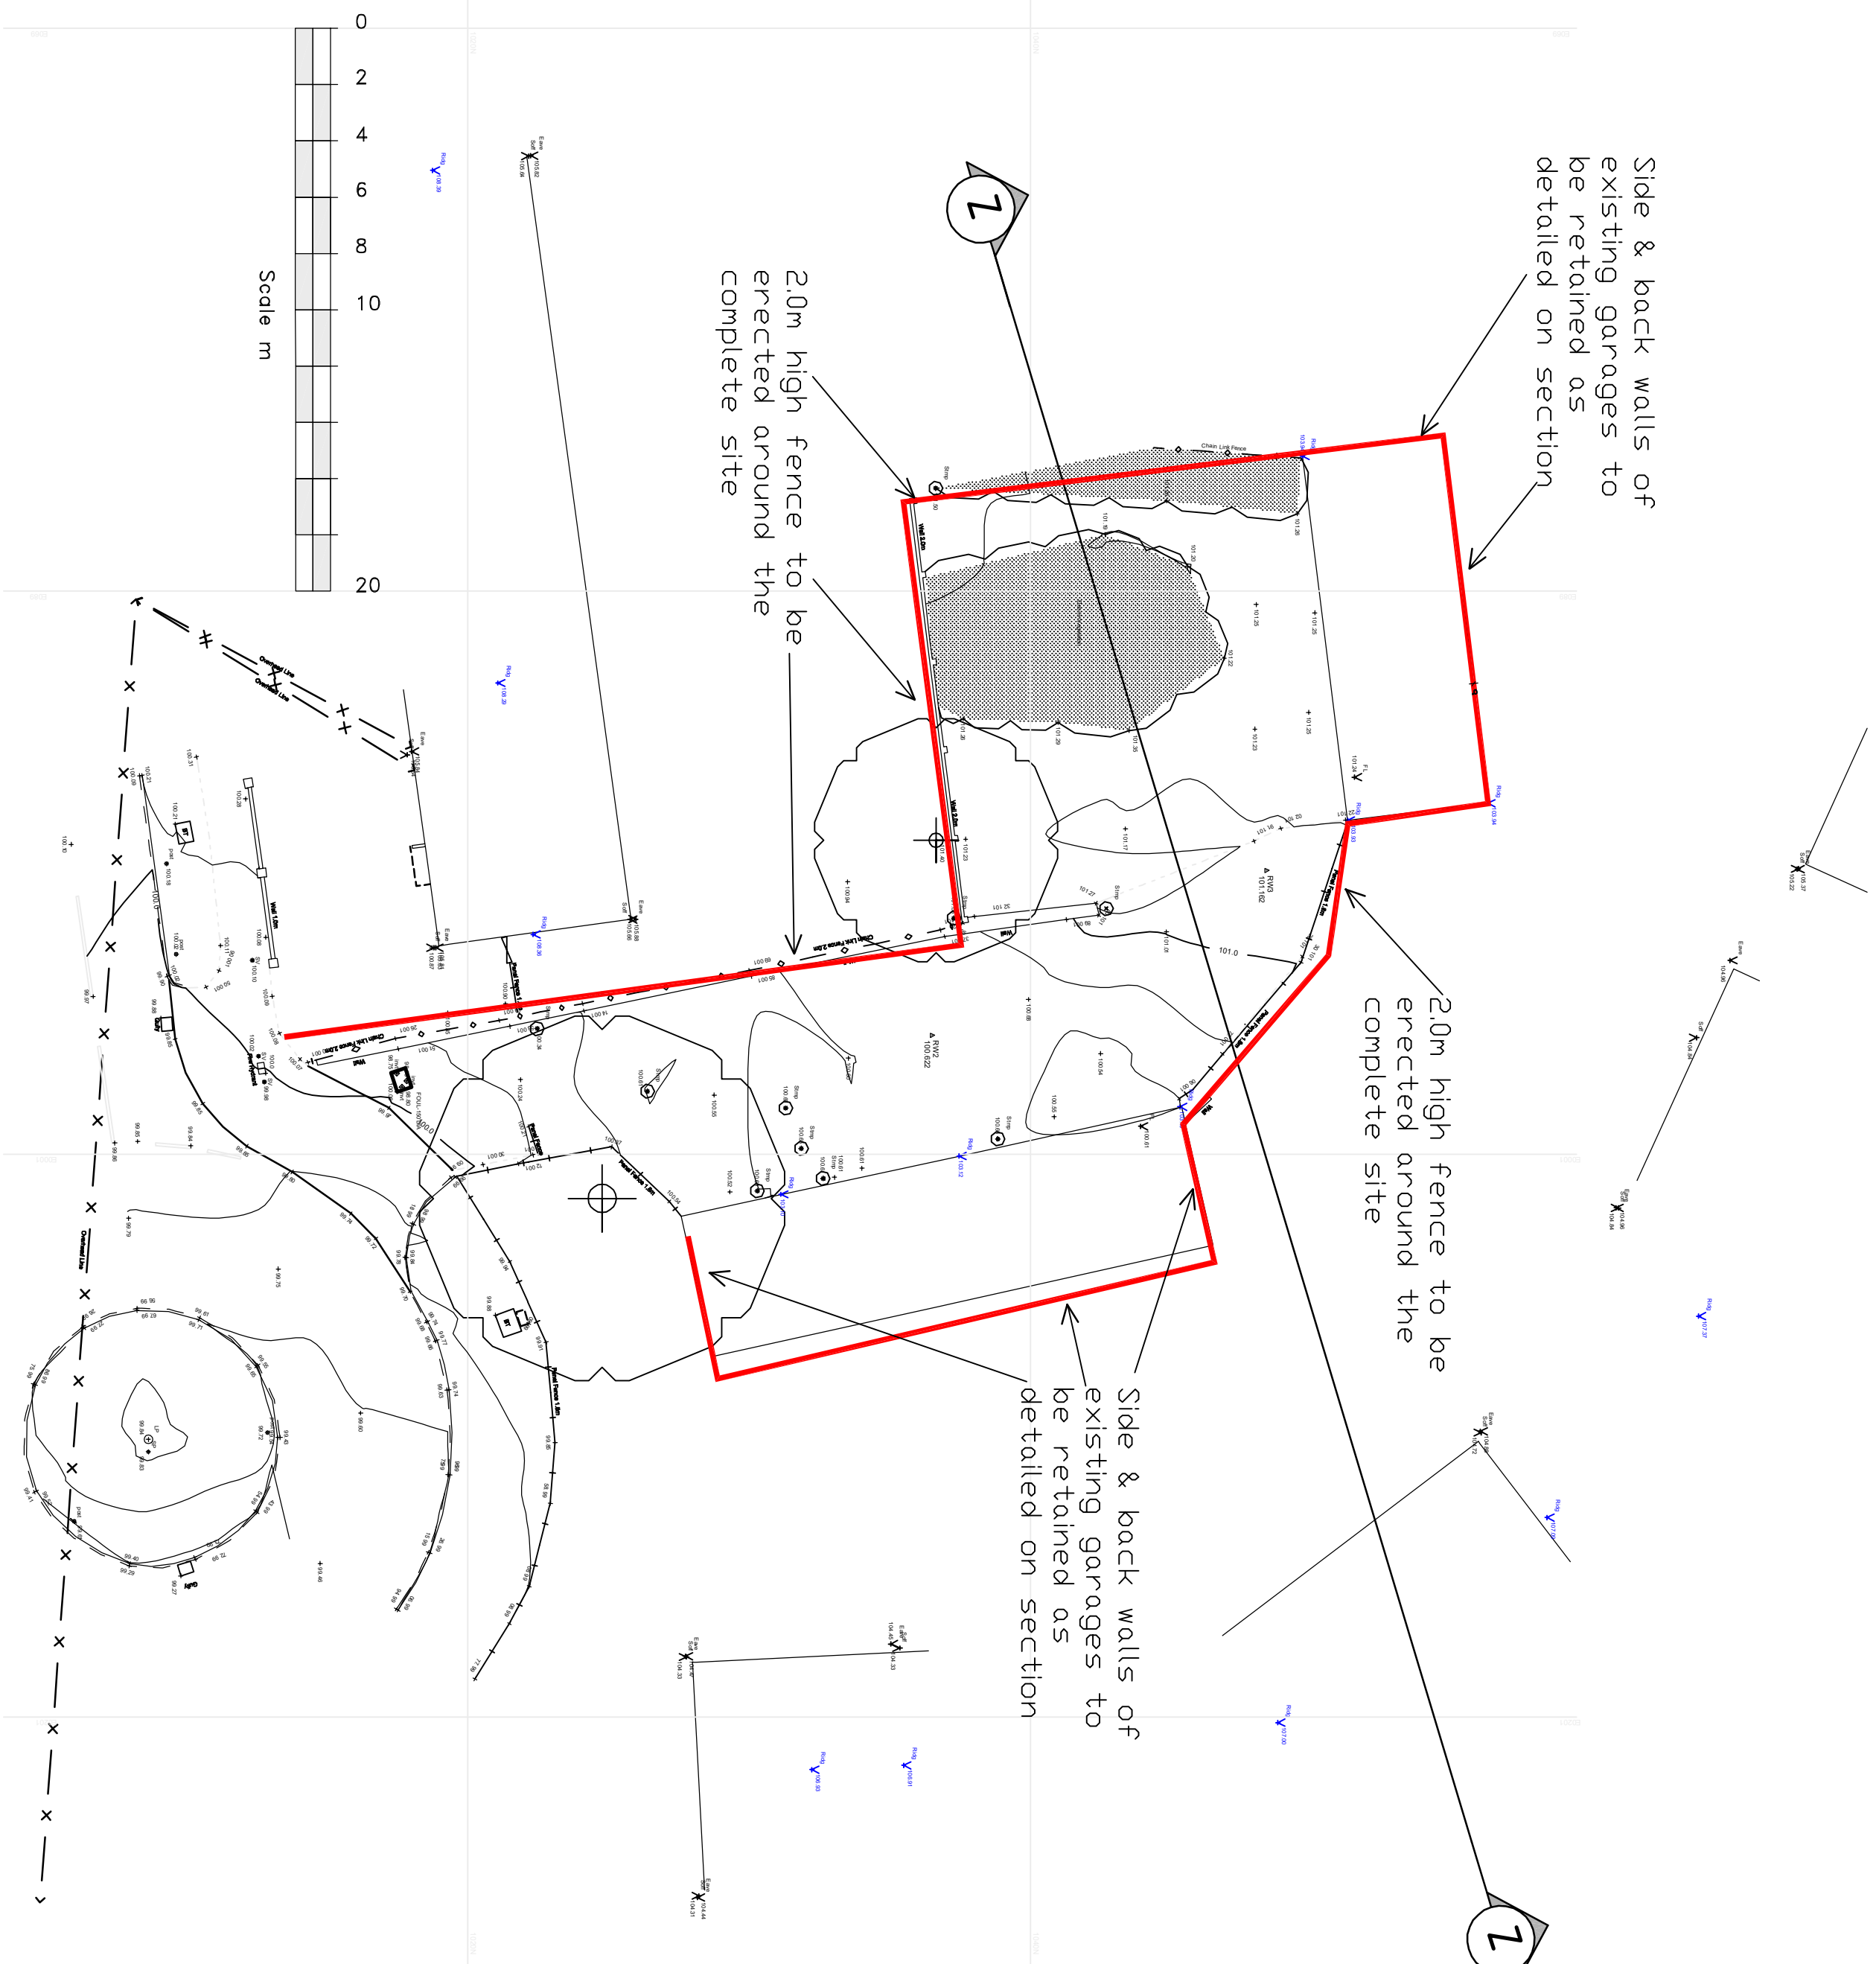


Topographical Survey Plan
Scale 1:200

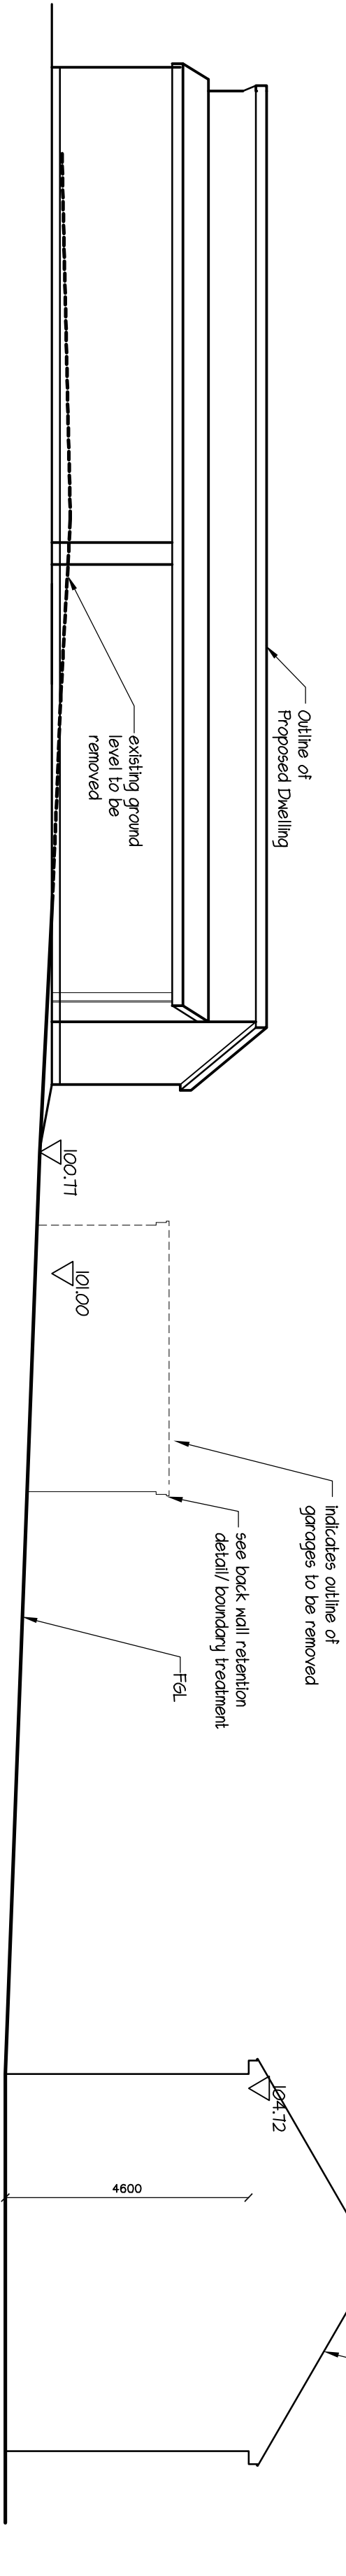

Section ZZ

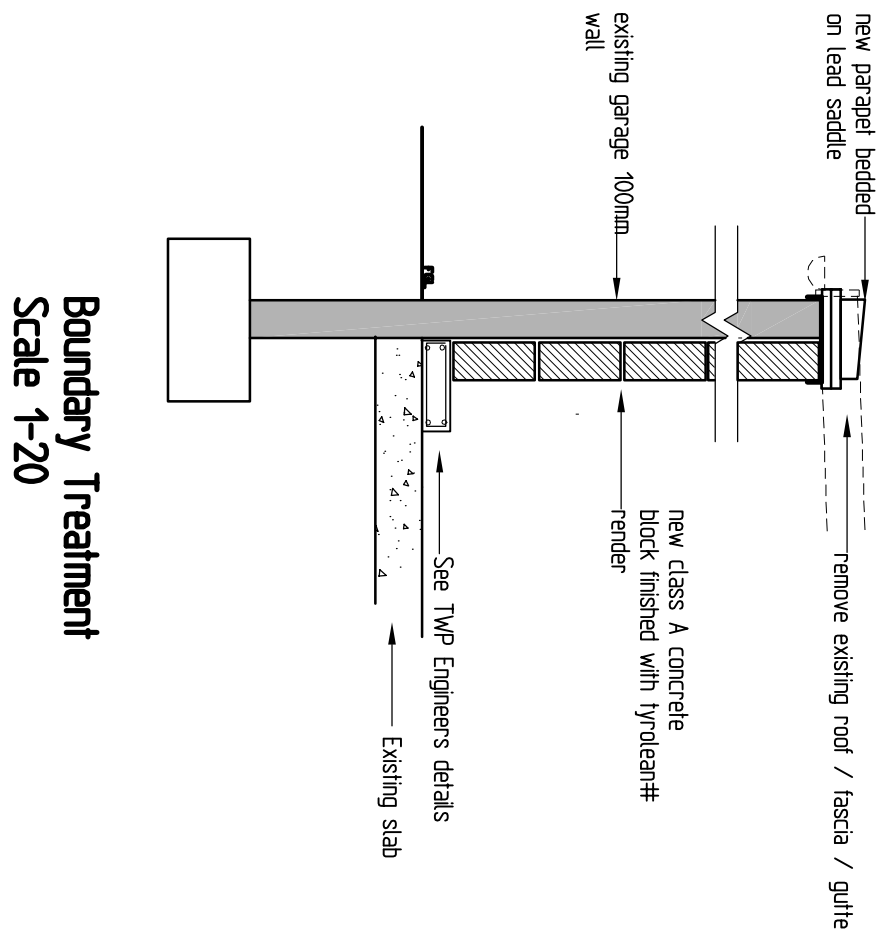

Boundary Treatment
Scale 1:20

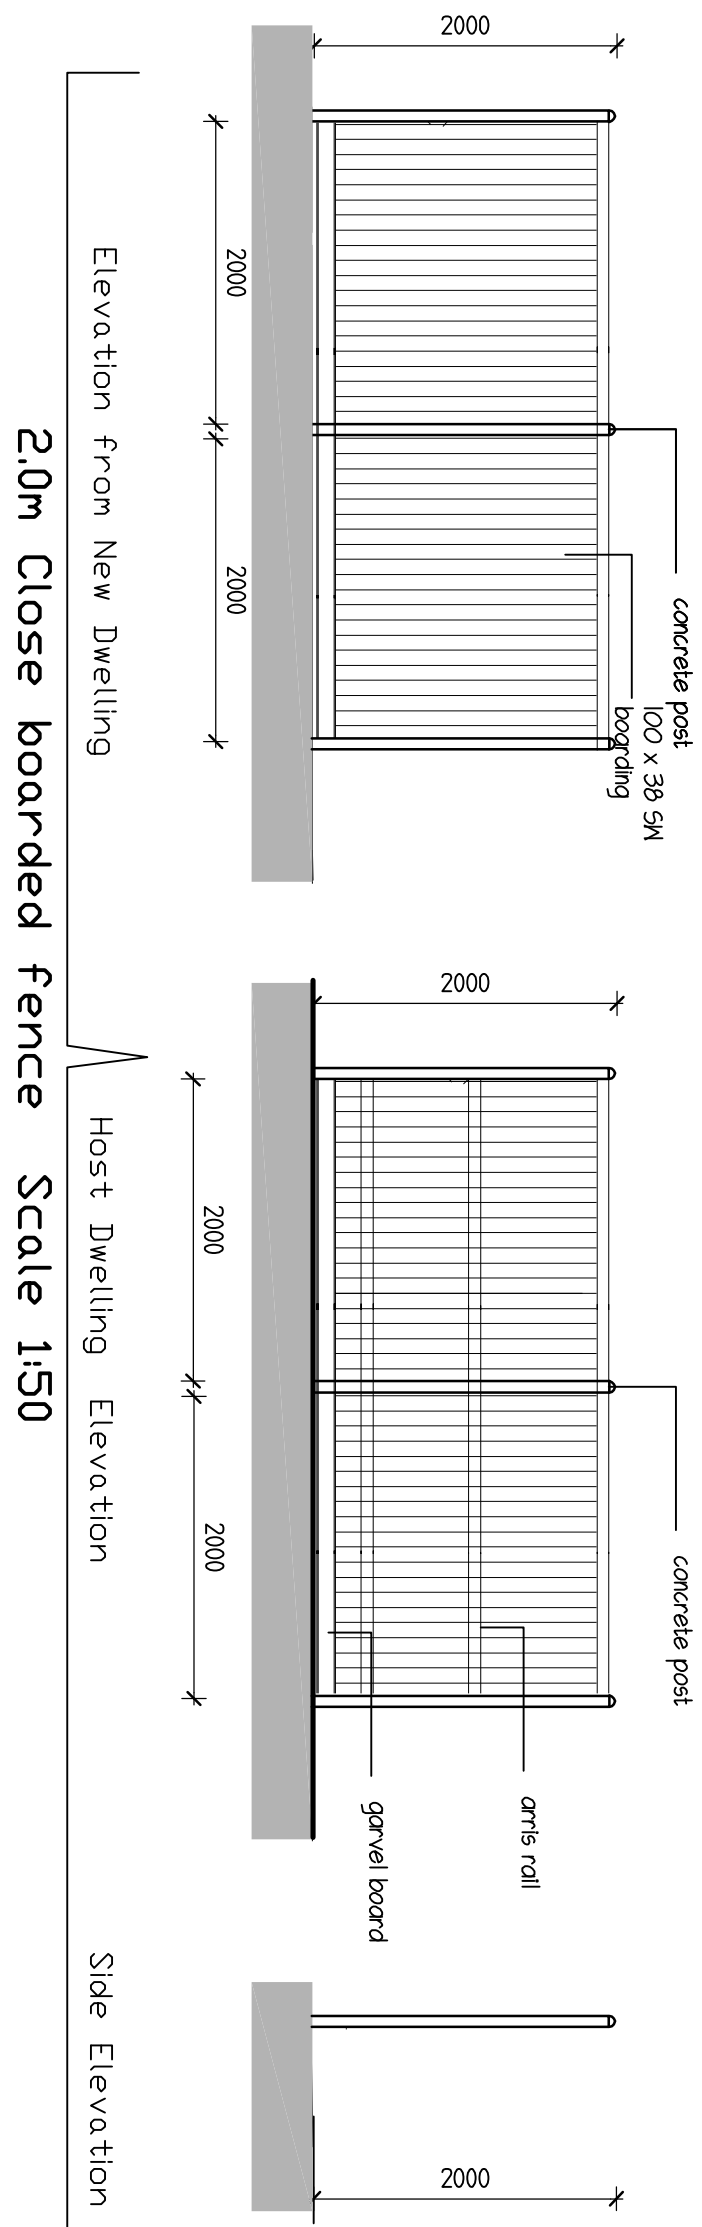

G R E G
Farrell
Building & Design Consultant
greg@gregfarrell.co.uk

43 Windover Way,
Tilhurst, Reading,
Berkshire RG30 4RU
Tel & Fax: 0118 941 6249
Mobile: 07967 009862

Rev.	Description	Date
A	Boundary Treatment added	07-08-2021
B	Section ZZ updated	19-11-2022
C	Section ZZ updated	19-11-2022
D	Section ZZ updated	29-08-2024

JOB TITLE
Land at Tern Close
Tilhurst
Reading

TITLE
Topographic Survey & Level Section

SCALE
A5 SHOWN

DATE
June 2021

DRAWING No.
D