EXISTING EAST ELEVATION

SCALE 1 : 100

EXISTING NORTH ELEVATION

SCALE 1 : 100

EXISTING WEST ELEVATION

SCALE 1 : 100

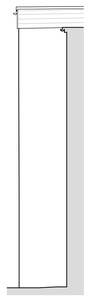

EXISTING SOUTH ELEVATION

SCALE 1 : 100

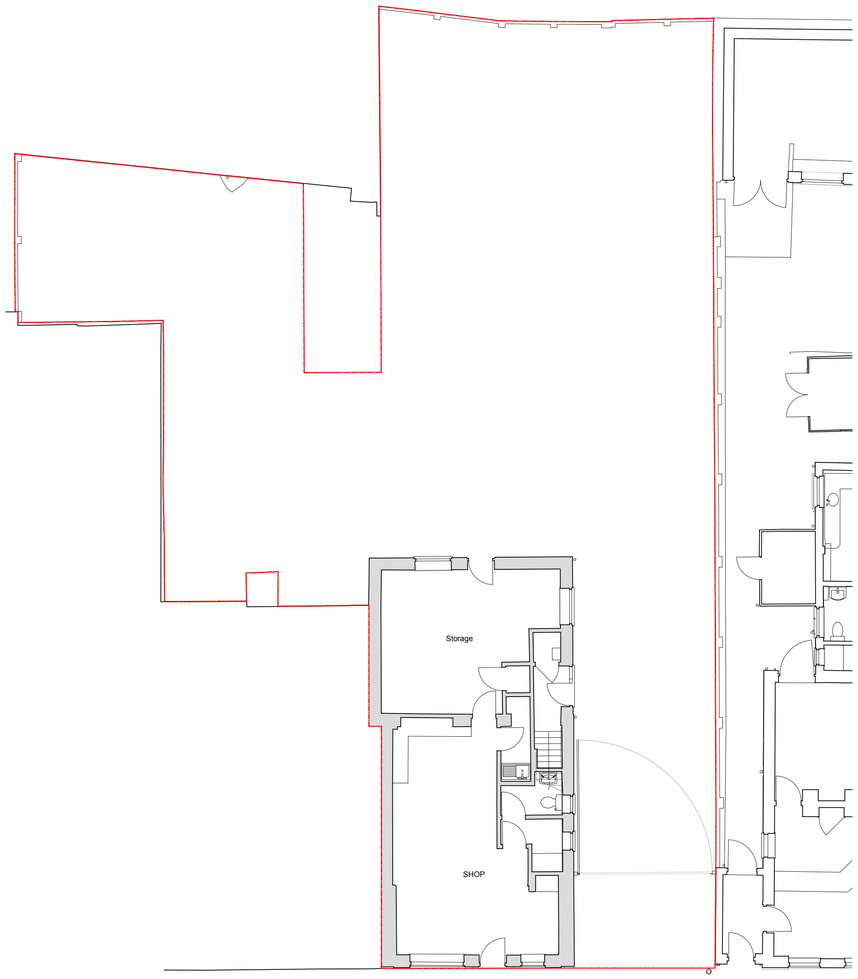

EXISTING GROUND FLOOR

SCALE 1 : 100

0 2m 4m 6m 8m 10m

Scale Bar 1 : 100

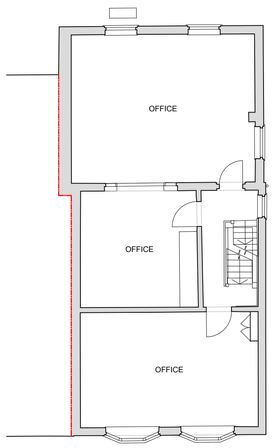

EXISTING FIRST FLOOR

SCALE 1 : 100

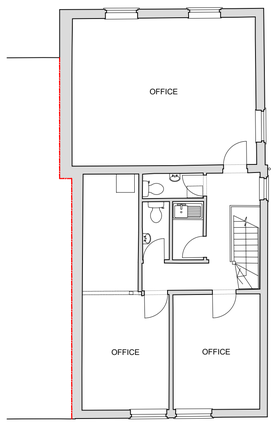

EXISTING SECOND FLOOR

SCALE 1 : 100

NOTES

© *SpaceOffice* - THIS DRAWING AND DESIGN REMAINS THE COPYRIGHT AND INTELLECTUAL PROPERTY OF OF SPACE OFFICE LIMITED (*SpaceOffice*) AND SHALL NOT BE COPIED IN ANY FORMAT WITHOUT APPROVAL.

THIS DRAWING IS TO BE READ IN CONJUNCTION WITH ALL OTHER DRAWINGS AND DOCUMENTS PROVIDED. THE CONTRACTOR MUST CHECK ALL DIMENSIONS ON SITE BEFORE PLACING ORDERS FOR MATERIALS OR SHOP FABRICATIONS OR COMMENCING WORKS ON SITE.
ANY DISCREPANCIES SHOULD BE NOTIFIED BEFORE PROCEEDING.

SPACE OFFICE
ARCHITECTURE • PLANNING • BUILDING DESIGN

email: mail@spaceoffice.com mobile: 07974 707832

Client:
RIVERSIDE DENTAL CARE

Project:
CHANGE OF USE FROM CLASS E
TO CLASS E WITH RESIDENTIAL

Location:
18 BRIDGE STREET, CAVERSHAM RG4 8AA

Drawing Title:
EXISTING PLANS AND ELEVATIONS

Date:	Sheet Size:	Drawn:
AUG 2024	A1	MC

Drawing No:	Revision:
P2401-02	