


3.4 North South Townscape Transition


- Key:
- Proposed Scheme, 36-42 London Street, Reading, (221364)
 - Proposed Scheme, Yield Hall Place, Oracle, (221916)+ (221917)

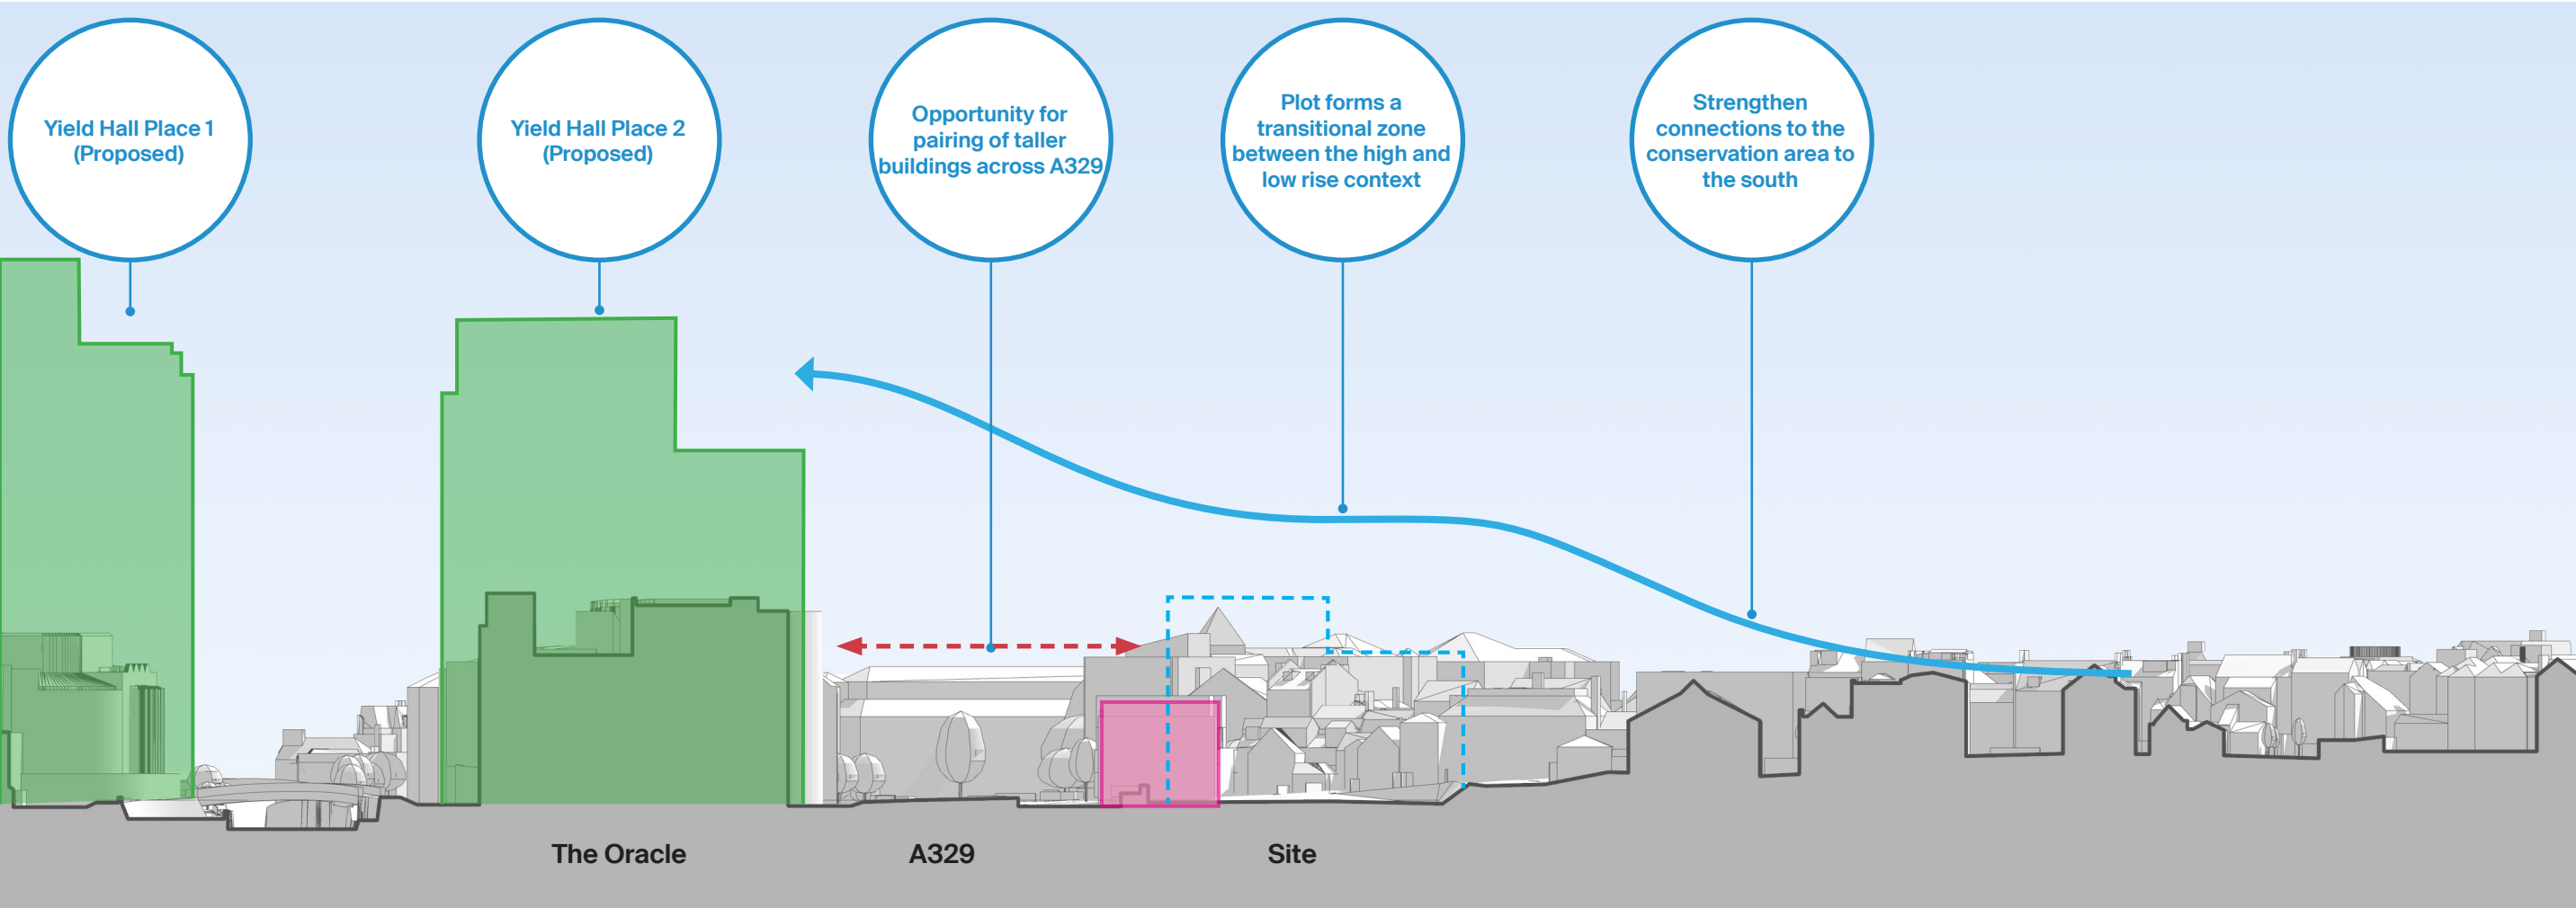

North South Section



Existing Building Height Intensity

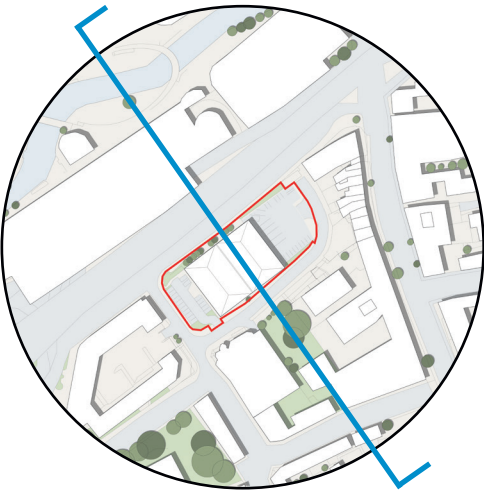


Key Plan

- Key:
- 1 Storey
 - 2 Storeys
 - 3 Storeys
 - 4 Storeys
 - 5 Storeys
 - 6 Storeys
 - 7 Storeys
 - 8+ Storeys




3.5 North South Building Pairings Across A329

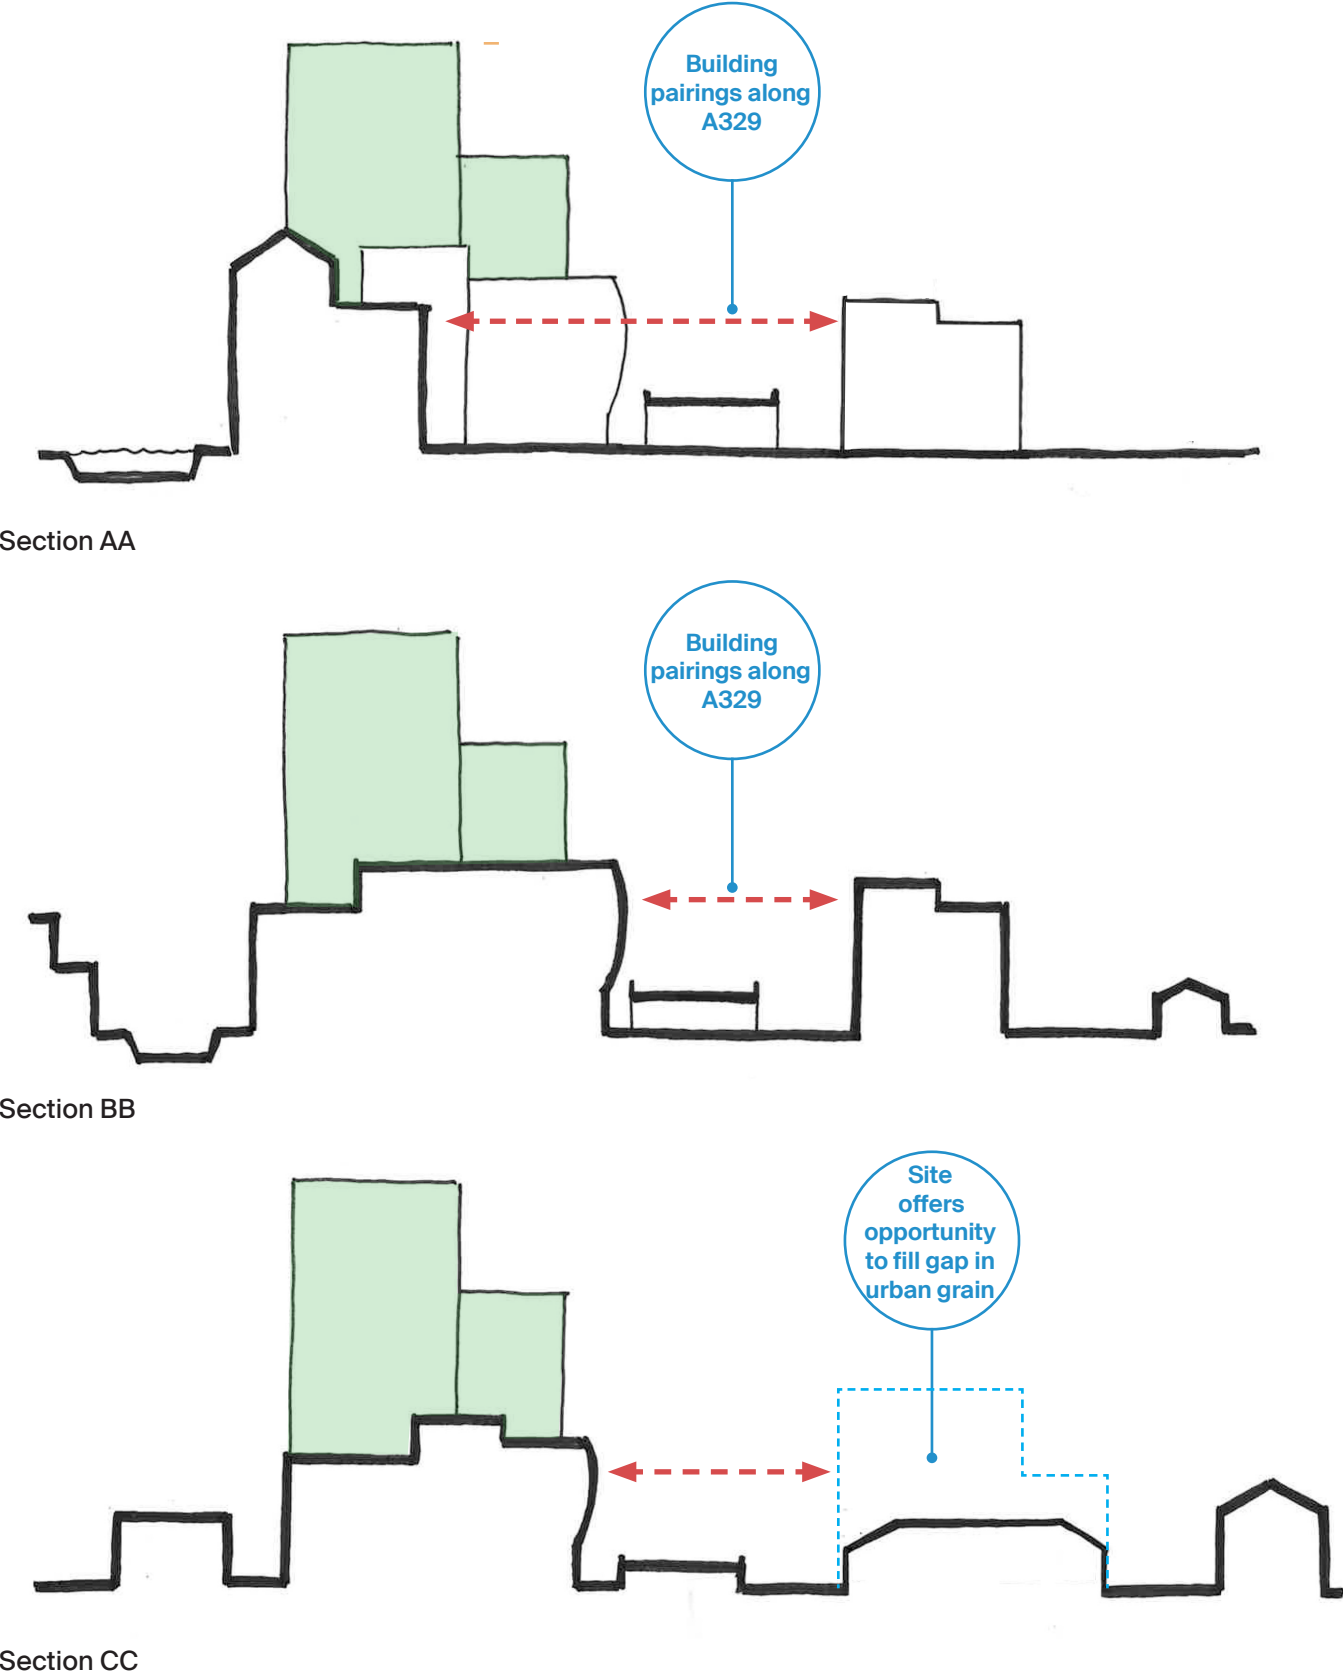


Key:

Proposed Scheme, Yield Hall Place, Oracle, (221916)+ (221917)

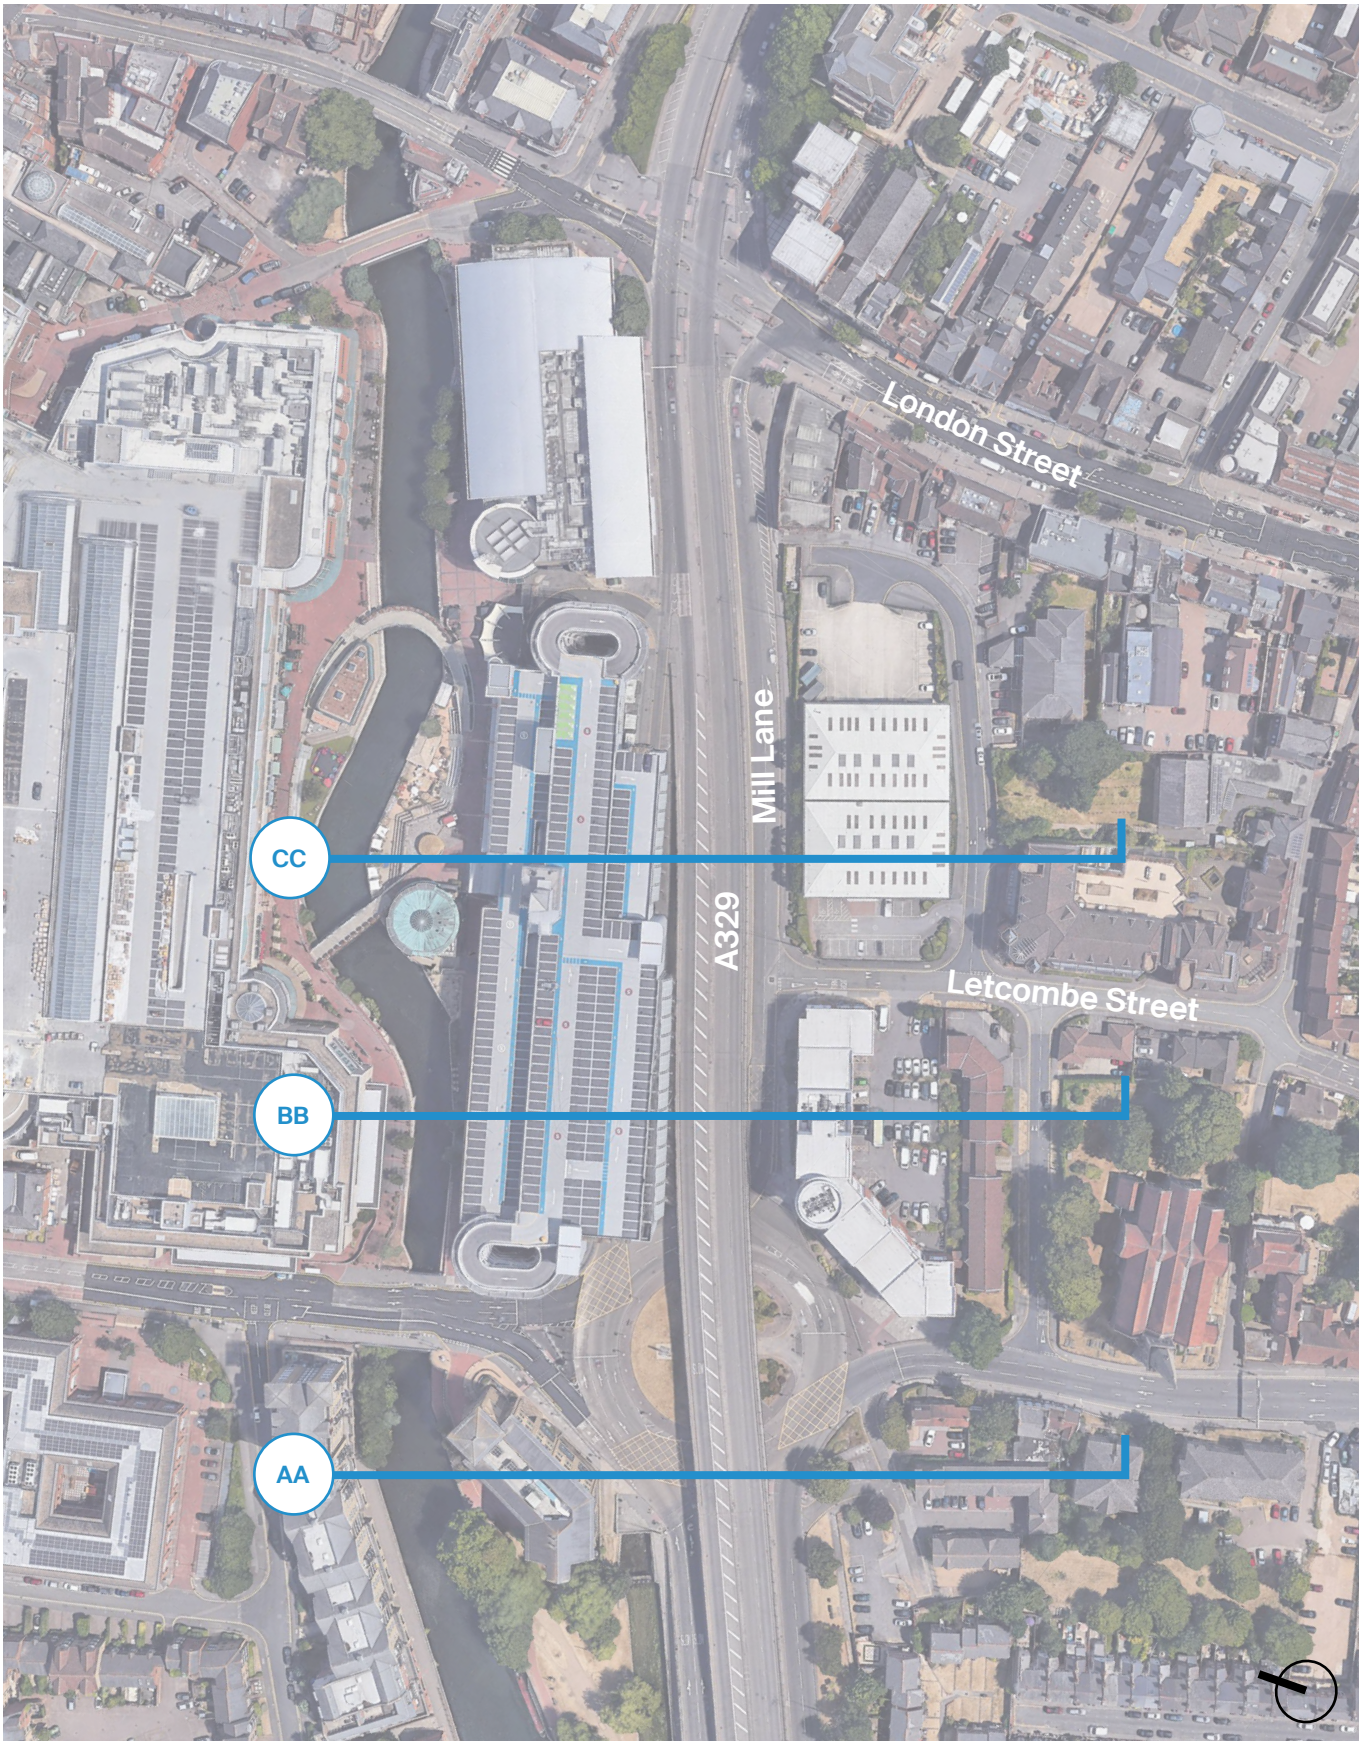


Oracle Car Park and the Anchorage

Key:
Proposed Scheme, 36-42 London Street, Reading, (221364)

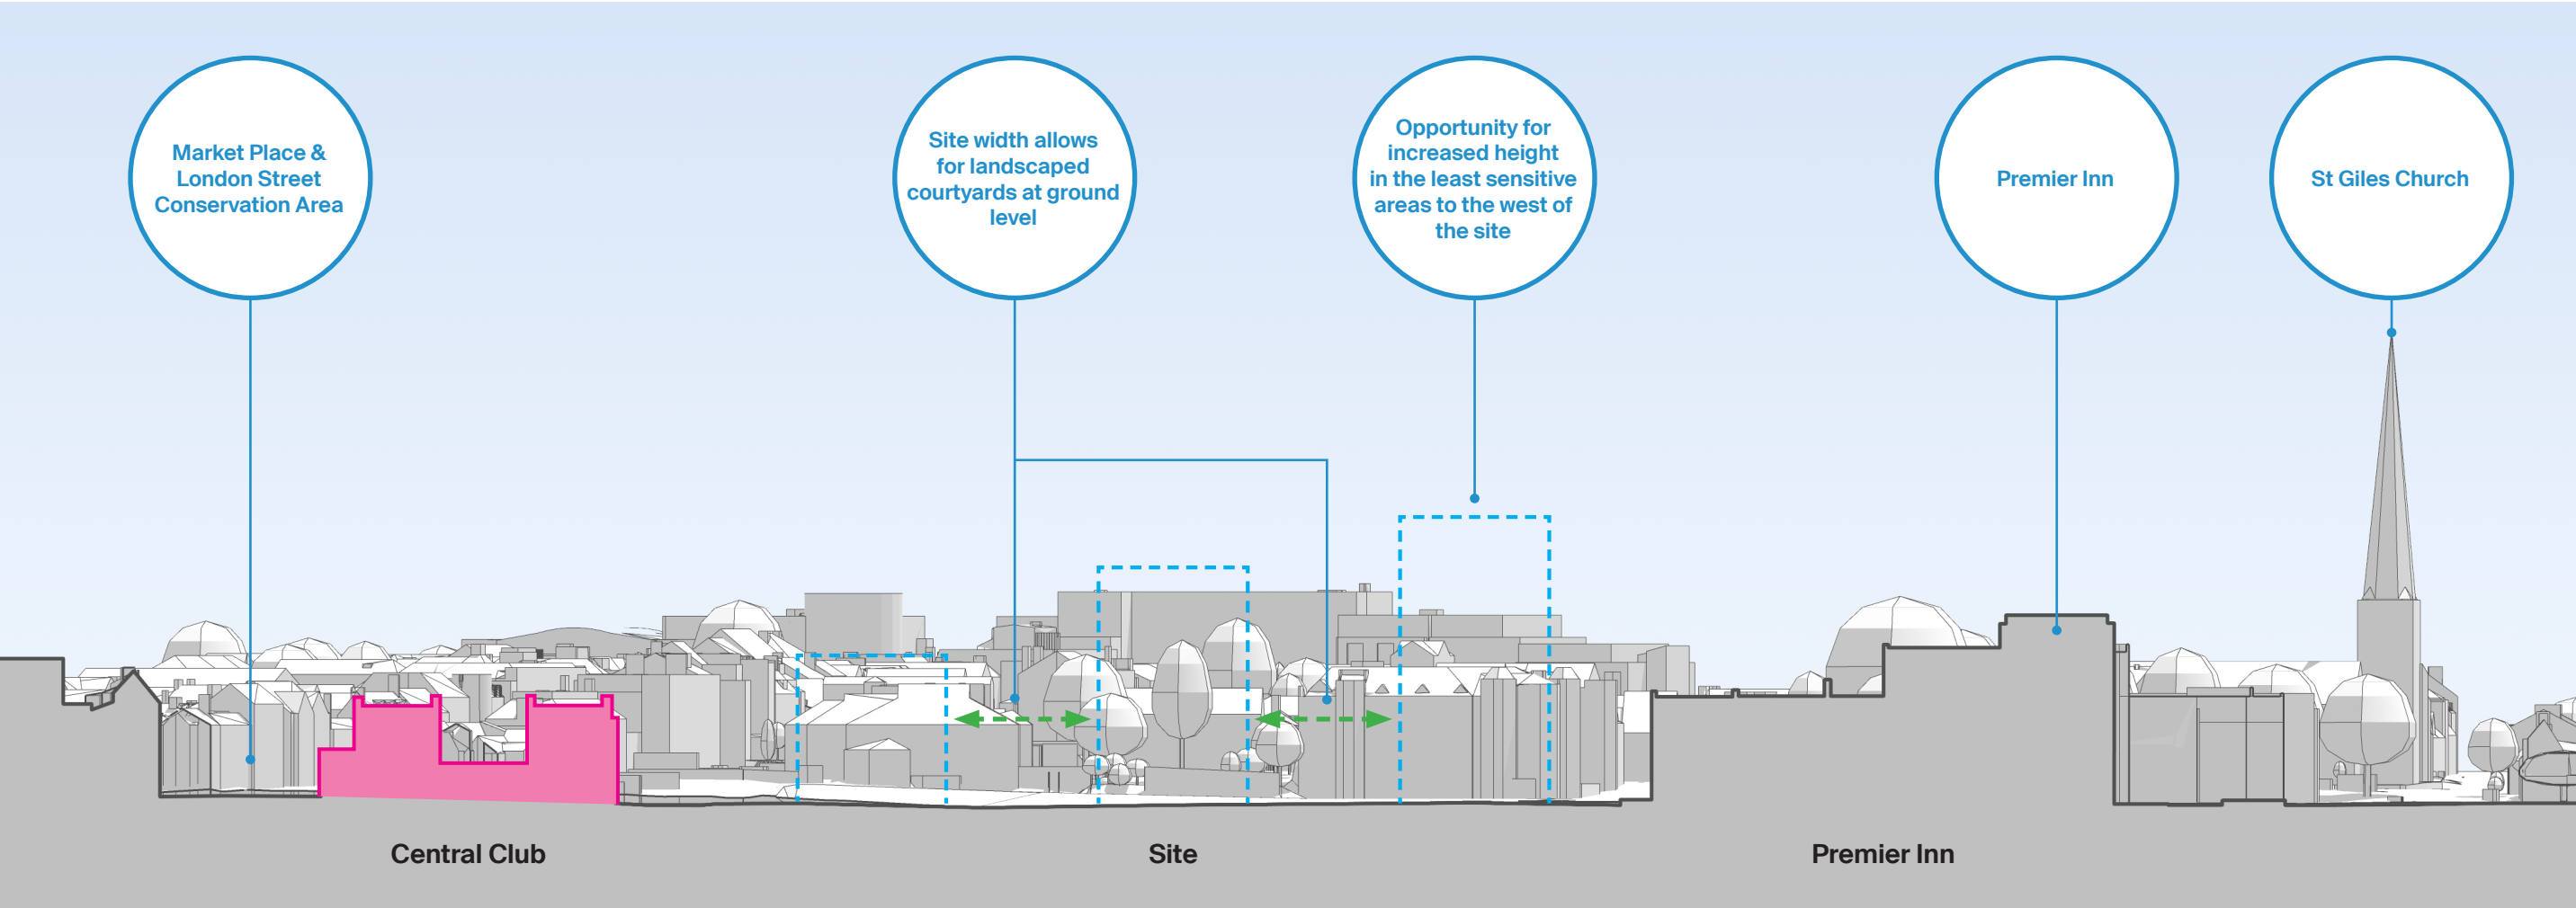


East West Section

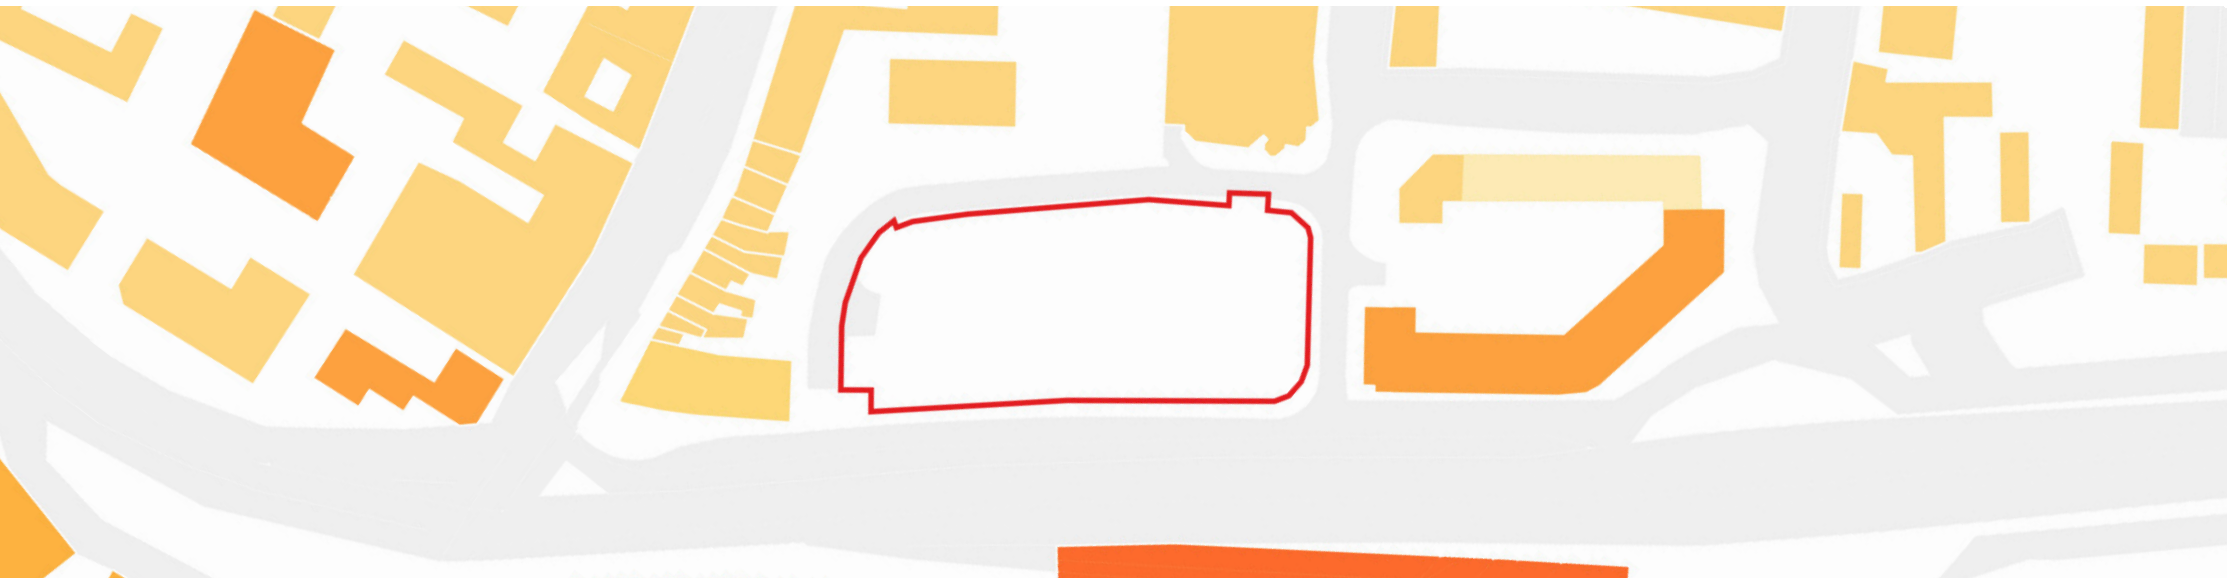

Key:

1 Storey	2 Storeys	3 Storeys	4 Storeys	5 Storeys	6 Storeys	7 Storeys	8+ Storeys
----------	-----------	-----------	-----------	-----------	-----------	-----------	------------

Existing Building Height Intensity

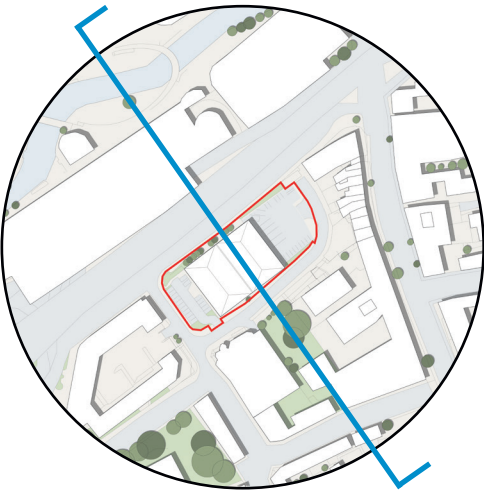

Key Plan



