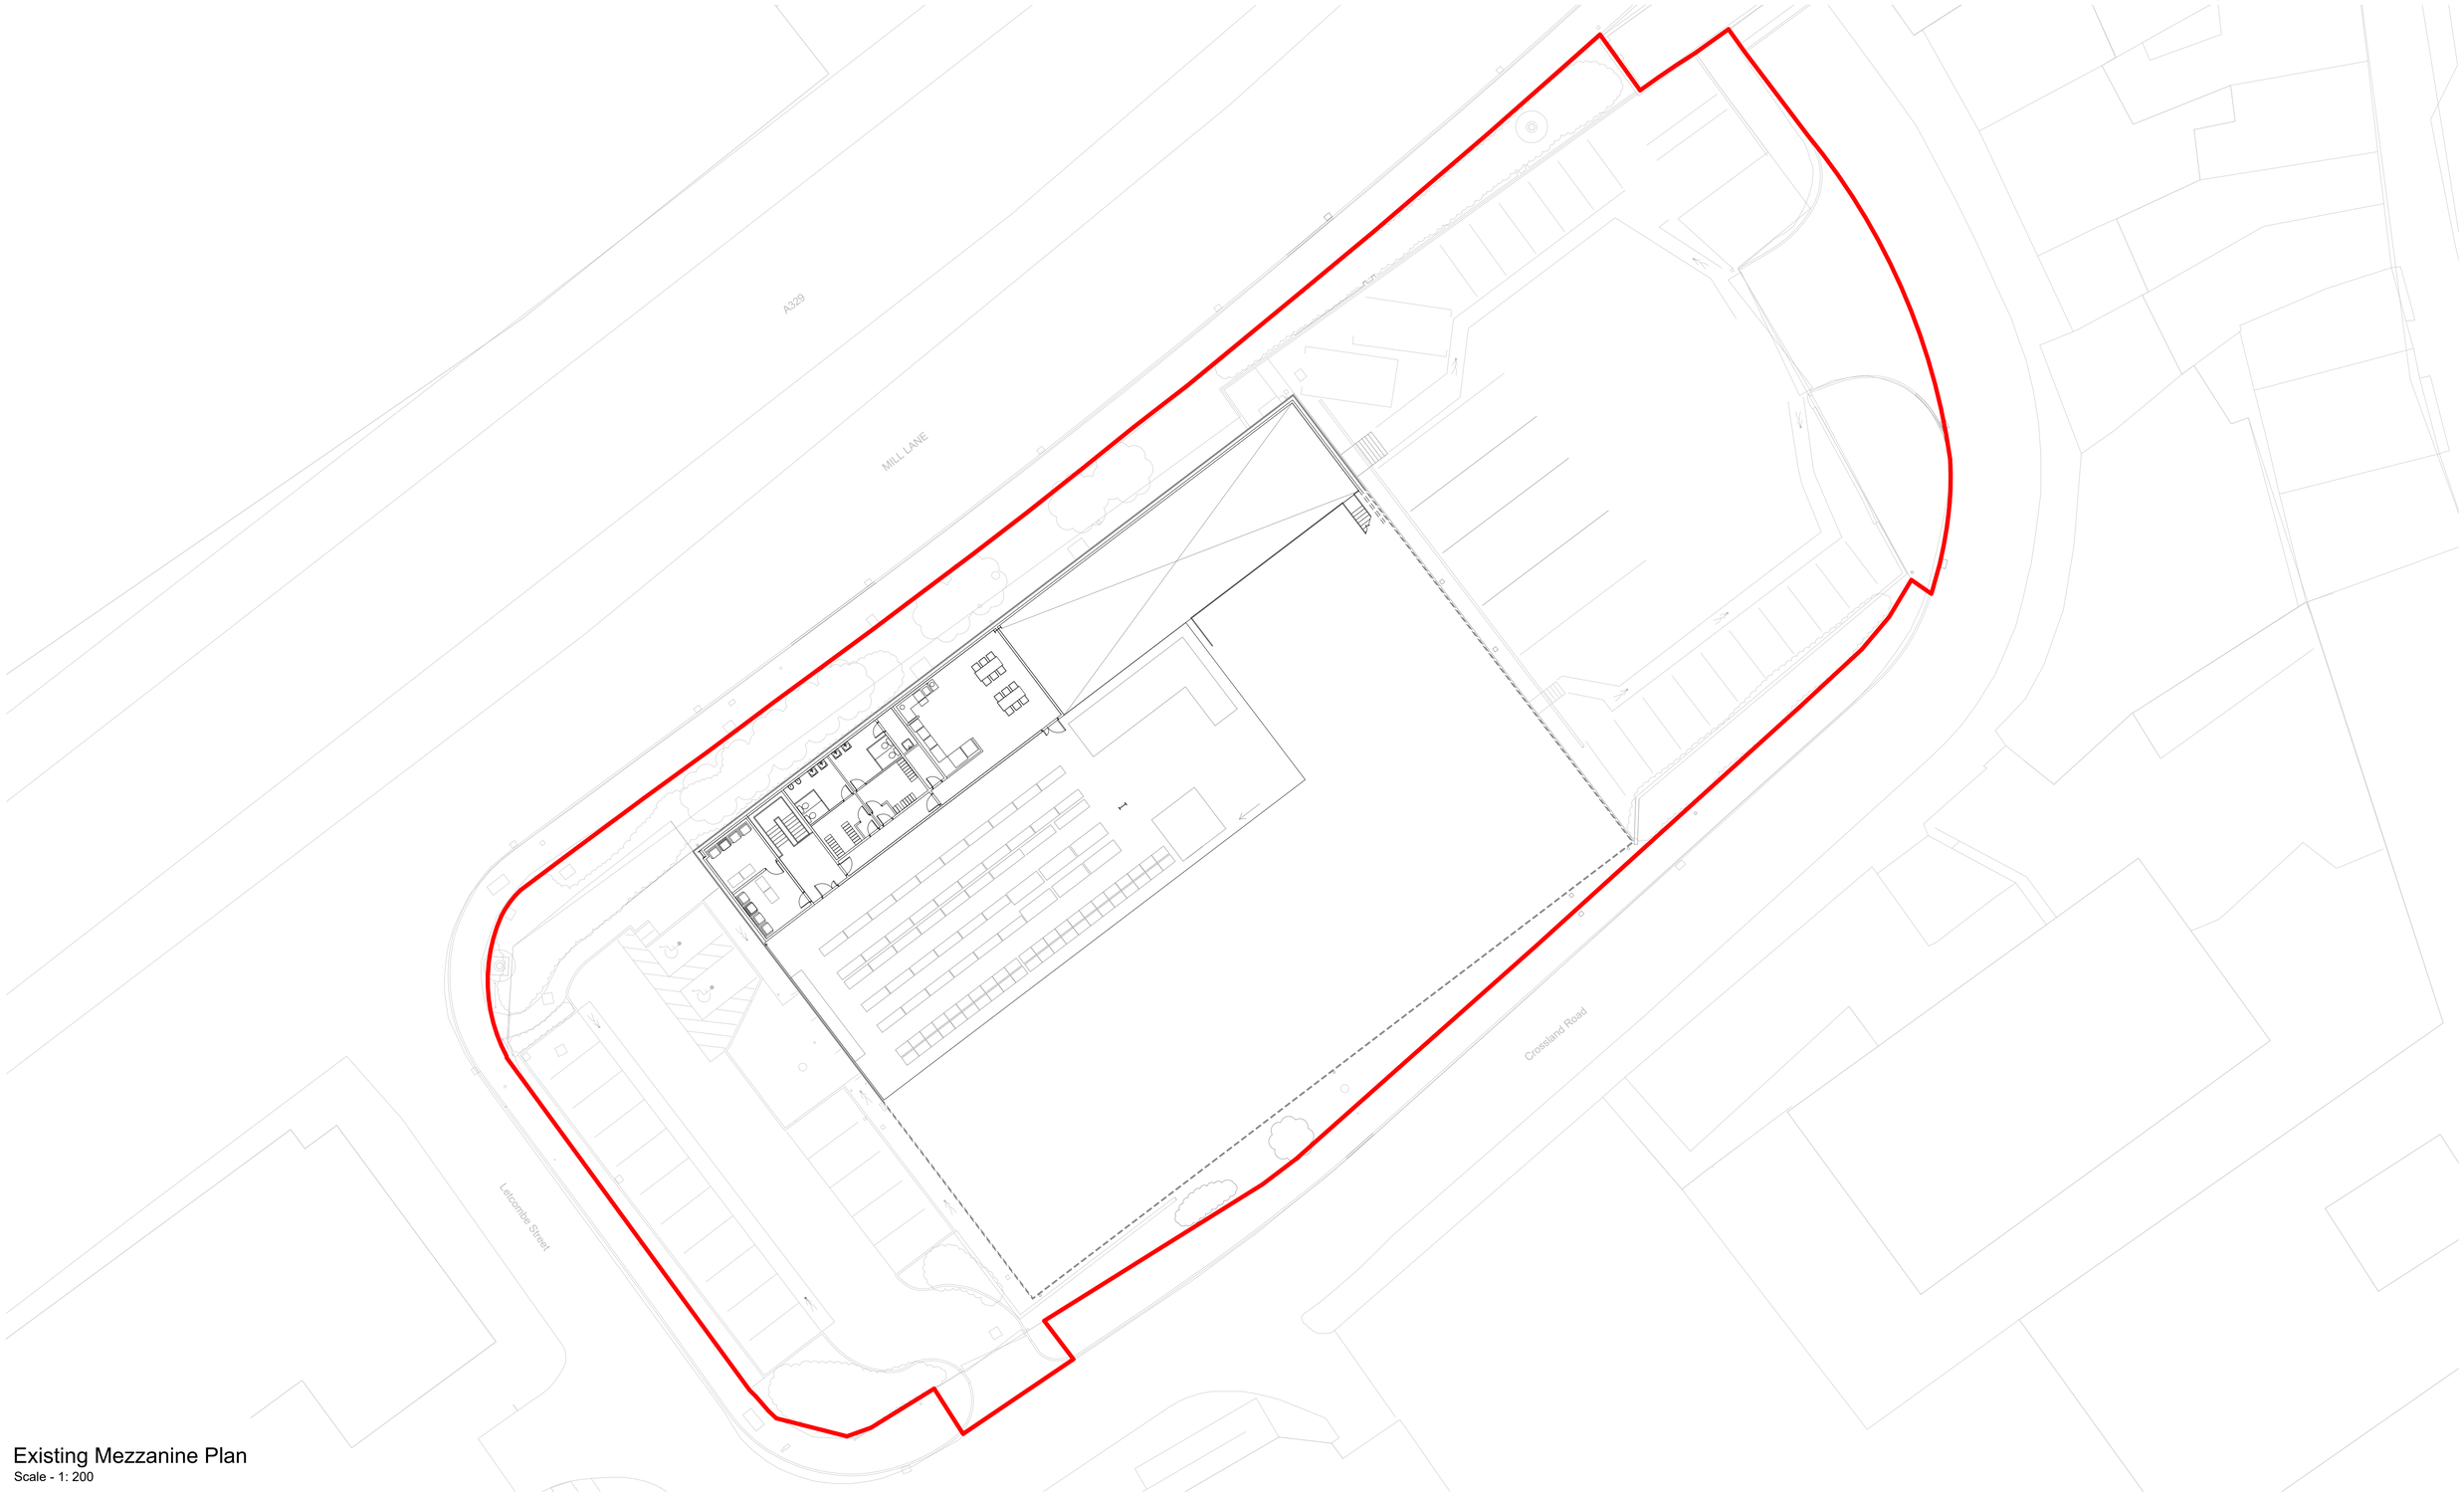

Existing Mezzanine Plan

Scale - 1: 200

A1

Scale 1:200

0 5 10m

Client:

JOHN LEWIS PARTNERSHIP

Project: FORMER JOHN LEWIS DEPOT, LETCOMBE STREET, READING (ALSO KNOWN AS JLP MILL LANE)	JLP No: 08278 / Job No: 35054
Title: Existing Mezzanine Floor Plan	
Scale: 1 : 200 @ A1	Drawn By: MK
Date: 10/05/24	Checked by: AM
Drawing No: 08278-CJA-ZZ-01-DR-A-0122	Revision C.01

Carey Jones Chapman Tolcher
Studio 104, 338 Goswell Road
London EC1V 7LQ
Tel +44(0)20 7269 9400
Studio 2, 56 Wellington Street
Leeds, LS1 2EE
Tel +44(0)113 224 5000
www.cjctstudios.com
Email info@cjctstudios.com

Status: AP PLANNING

Rev:	Des:	By.	Date.	Ch.
C.01	Planning Issue	MK	10/05/24	AM

Contractor must verify all dimensions on site before commencing any work or shop drawings. If this drawing exceeds the quantities taken in any way the Architects are to be informed before the work is initiated. Only figured dimensions to be taken from this drawing. CJCT cannot guarantee this drawing will scale accurately when printed. Drawings based on Ordinance Survey and / or existing record drawings - design and drawing content subject to Site Survey, Structural Survey, Site Investigation, Planning and Statutory Requirements and Approvals. Authorised reproduction from Ordanance Survey Map with permission of the Controller of Her Majesty's Stationery Office. Crown Copyright reserved.

Last Saved: 14/05/2024 10:01:45