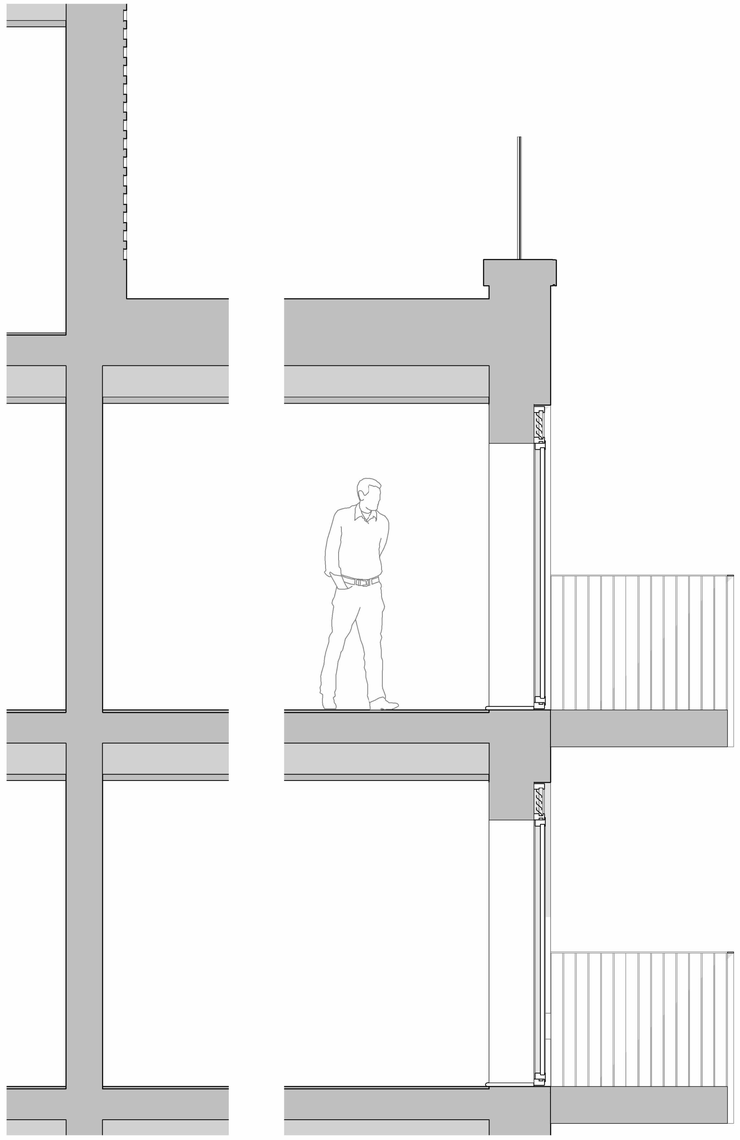

1 Bay Study - Typical Parapet B Rear
Scale - 1 : 25

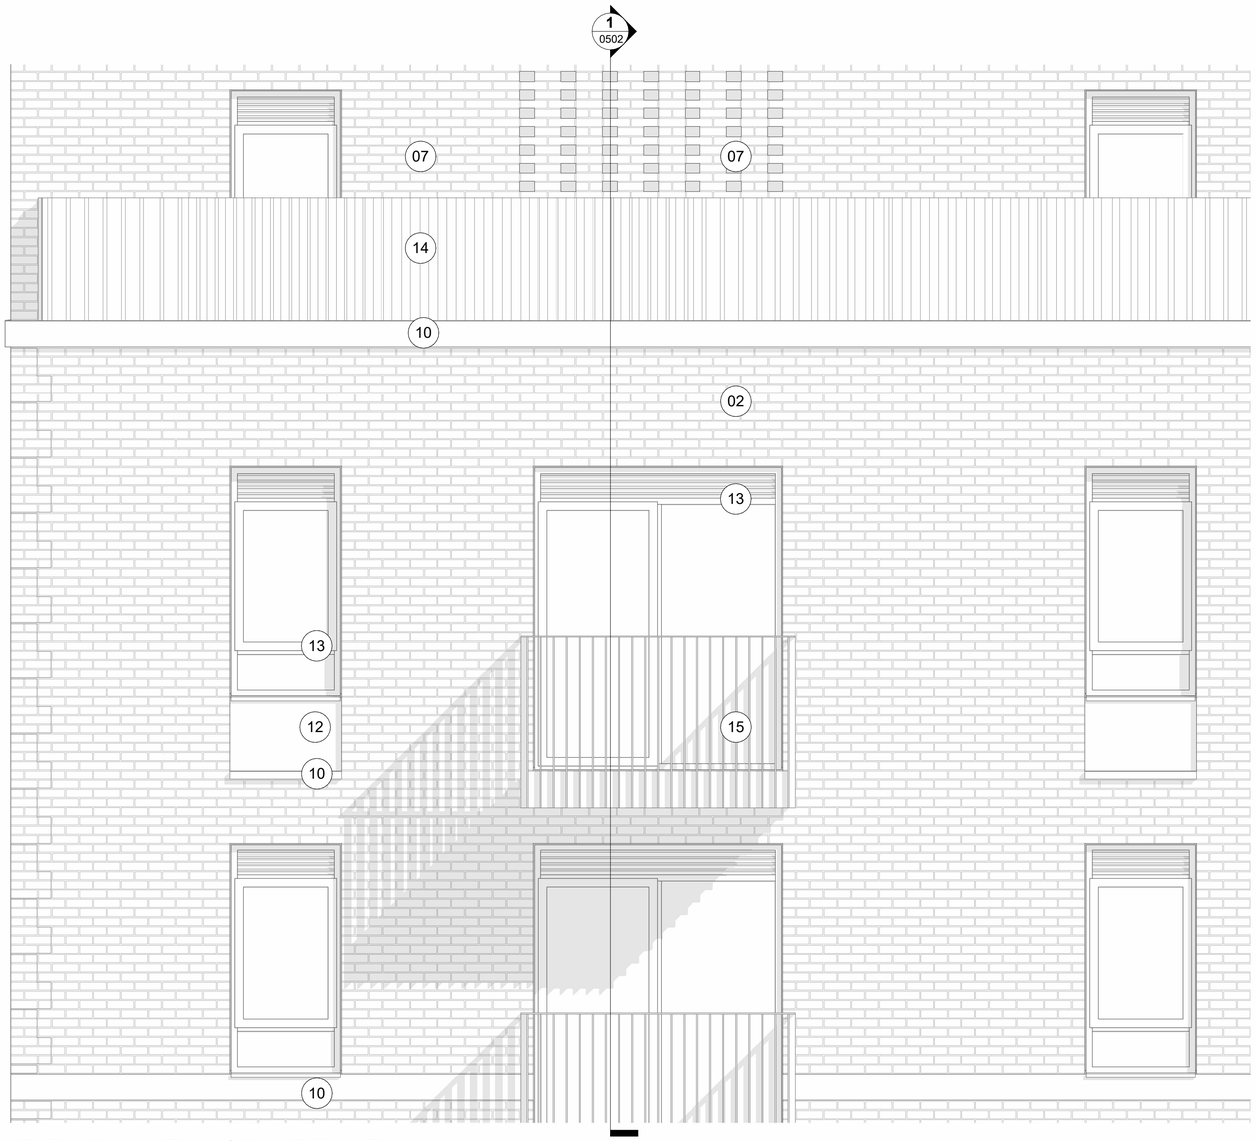

2 Bay Study - Typical Core B Rear Parapet
Scale - 1 : 25

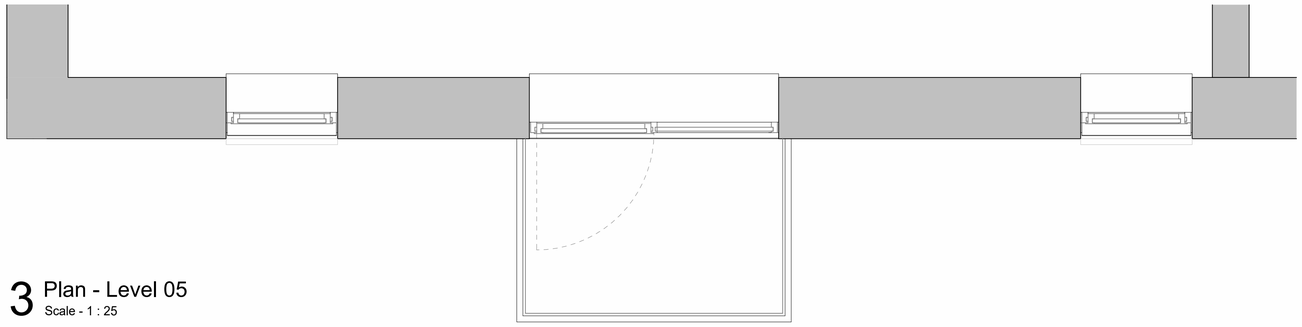

3 Plan - Level 05
Scale - 1 : 25

4 South Elevation
Scale - 1 : 1000

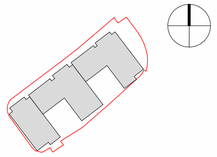

Location Plan

Material Key

1. Brick Type 1: Brown Brick
2. Brick Type 2: Red Brick
3. Brick Type 3: Dark Grey Brick
4. Brick Type 4: Mid Grey Brick
5. Brick Type 5: Mid Red Brick
6. Brick Type 6: Light Grey Brick
7. Brick Type 7: Light Red Brick
8. Brick Type 8: Green Brick
9. Brick Type 9: White Brick
10. Pre-cast Concrete White
11. Pre-cast Concrete Pink
12. Metal Cladding: Champagne RAL TBC
13. PPC Aluminium Window/Door/Curtain Wall: Champagne RAL TBC
14. Metal Cladding: Dark Green Corrugated RAL TBC
15. Metal Cladding: Dark Green RAL TBC

0 0.5 1 mm

Scale 1:25

A1

Client:

JOHN LEWIS PARTNERSHIP

Project: FORMER JOHN LEWIS DEPOT, LETCOMBE STREET, READING (ALSO KNOWN AS JLP MILL LANE)

JLP No: 08278

Job No: 35054

Title: Typical Core B Rear Parapet Condition

Scale: As indicated @ A1

Drawn By: MK

Checked by: AM

Date: 10/05/24

Drawing No: 08278-CJA-ZZ-ZZ-DR-A-0502

Revision C.01

Carey Jones Chapman Tolcher

Studio 104, 338 Goswell Road
London EC1V 7LQ

Tel +44(0)20 7269 9400

Studio 2, 56 Wellington Street
Leeds, LS1 2EE

Tel +44(0)113 224 5000

www.cjctstudios.com

Email info@cjctstudios.com

Status: AP PLANNING

Rev:	Des:	By.	Date.	Ch.
C.01	Planning Issue	MK	10/05/24	AM

Contractor must verify all dimensions on site before commencing any work or shop drawings. If this drawing exceeds the quantities taken in any way the Architects are to be informed before the work is initiated. Only figured dimensions to be taken from this drawing. CJCT cannot gurantee this drawing will scale accurately when printed. Drawings based on Ordinance Survey and / or existing record drawings - design and drawing content subject to Site Survey, Structural Survey, Site Investigation, Planning and Statutory Requirements and Approvals. Authorised reproduction from Ordanance Survey Map with permission of the Controller of Her Majesty's Stationery Office. Crown Copyright reserved.

Last Saved: 10/05/2024 16:21:30