SOUTH ELEVATION

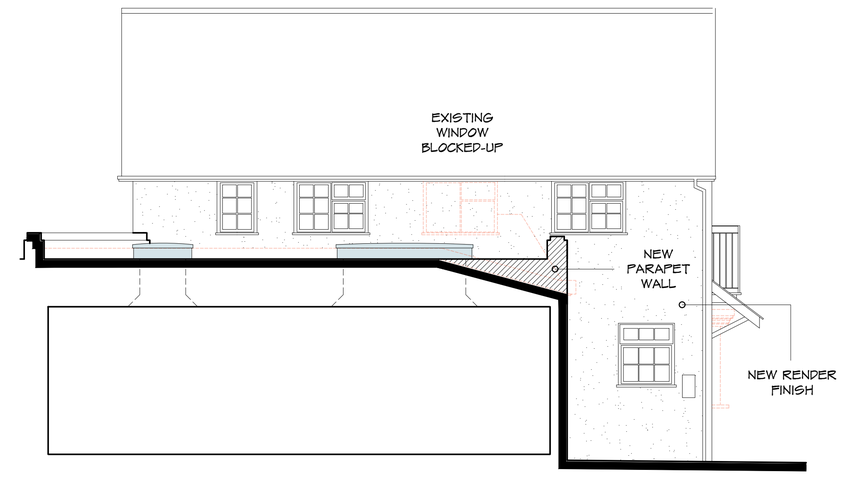

WEST ELEVATION

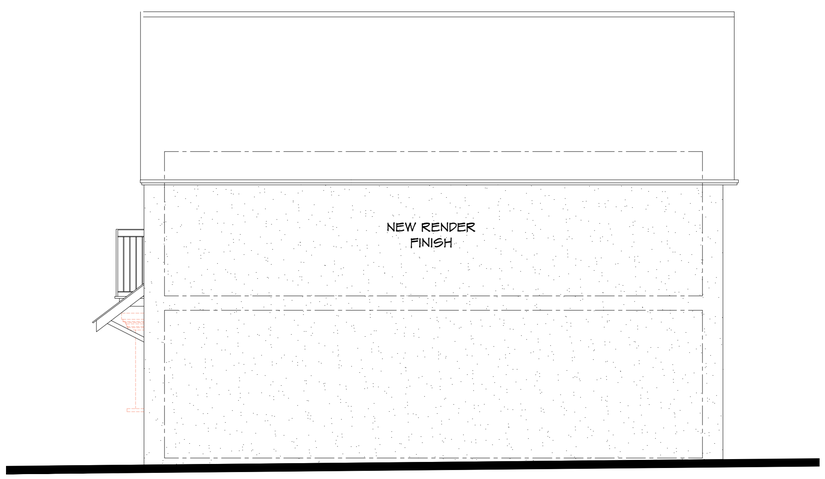

EAST ELEVATION

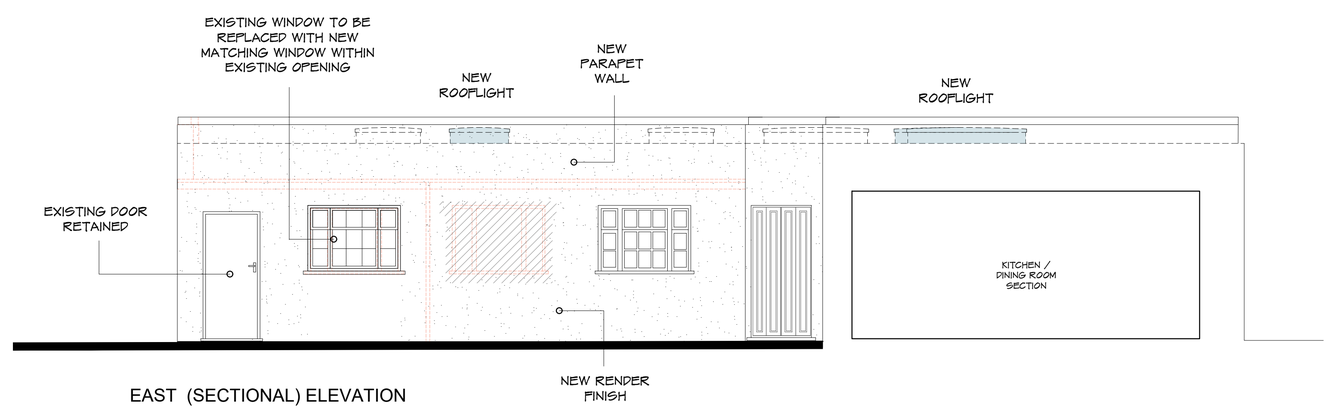

EAST (SECTIONAL) ELEVATION

1:50 scale Bar
This Drawing has been produced for printing onto A1 size paper,
If printing on A3 please use the scale below for reference.

0m 0.5m 2m
0.25 1m 4m

REV	COMMENTS	DATE
.	.	.

SHAUN•TANNER
ARCHITECTURE & PLANNING

www.stlarchitecture.co.uk studio@stlarchitecture.co.uk 0118 989 0808

CLIENT Mr J. Talfourd-Cook

PROJECT Webbs Court, 8 Holmes Road,
Reading, RG6 7BH

DRAWING PROPOSED ELEVATIONS

STATUS survey DATE Mar 2024

SCALE 1:50 @ A1 DRAWN st CHECKED NO 3934/202 REV A

THIS DRAWING MUST NOT BE SCALED UNLESS ISSUED FOR PLANNING PURPOSES. ALL DIMENSIONS ARE TO BE VERIFIED PRIOR TO SETTING OUT, COMMENCING WORK, OR PRODUCTION OF FABRICATION DRAWINGS. REPORT ANY DISCREPANCIES TO THE SUPERVISING OFFICER IMMEDIATELY. ©