


REV	COMMENTS	DATE

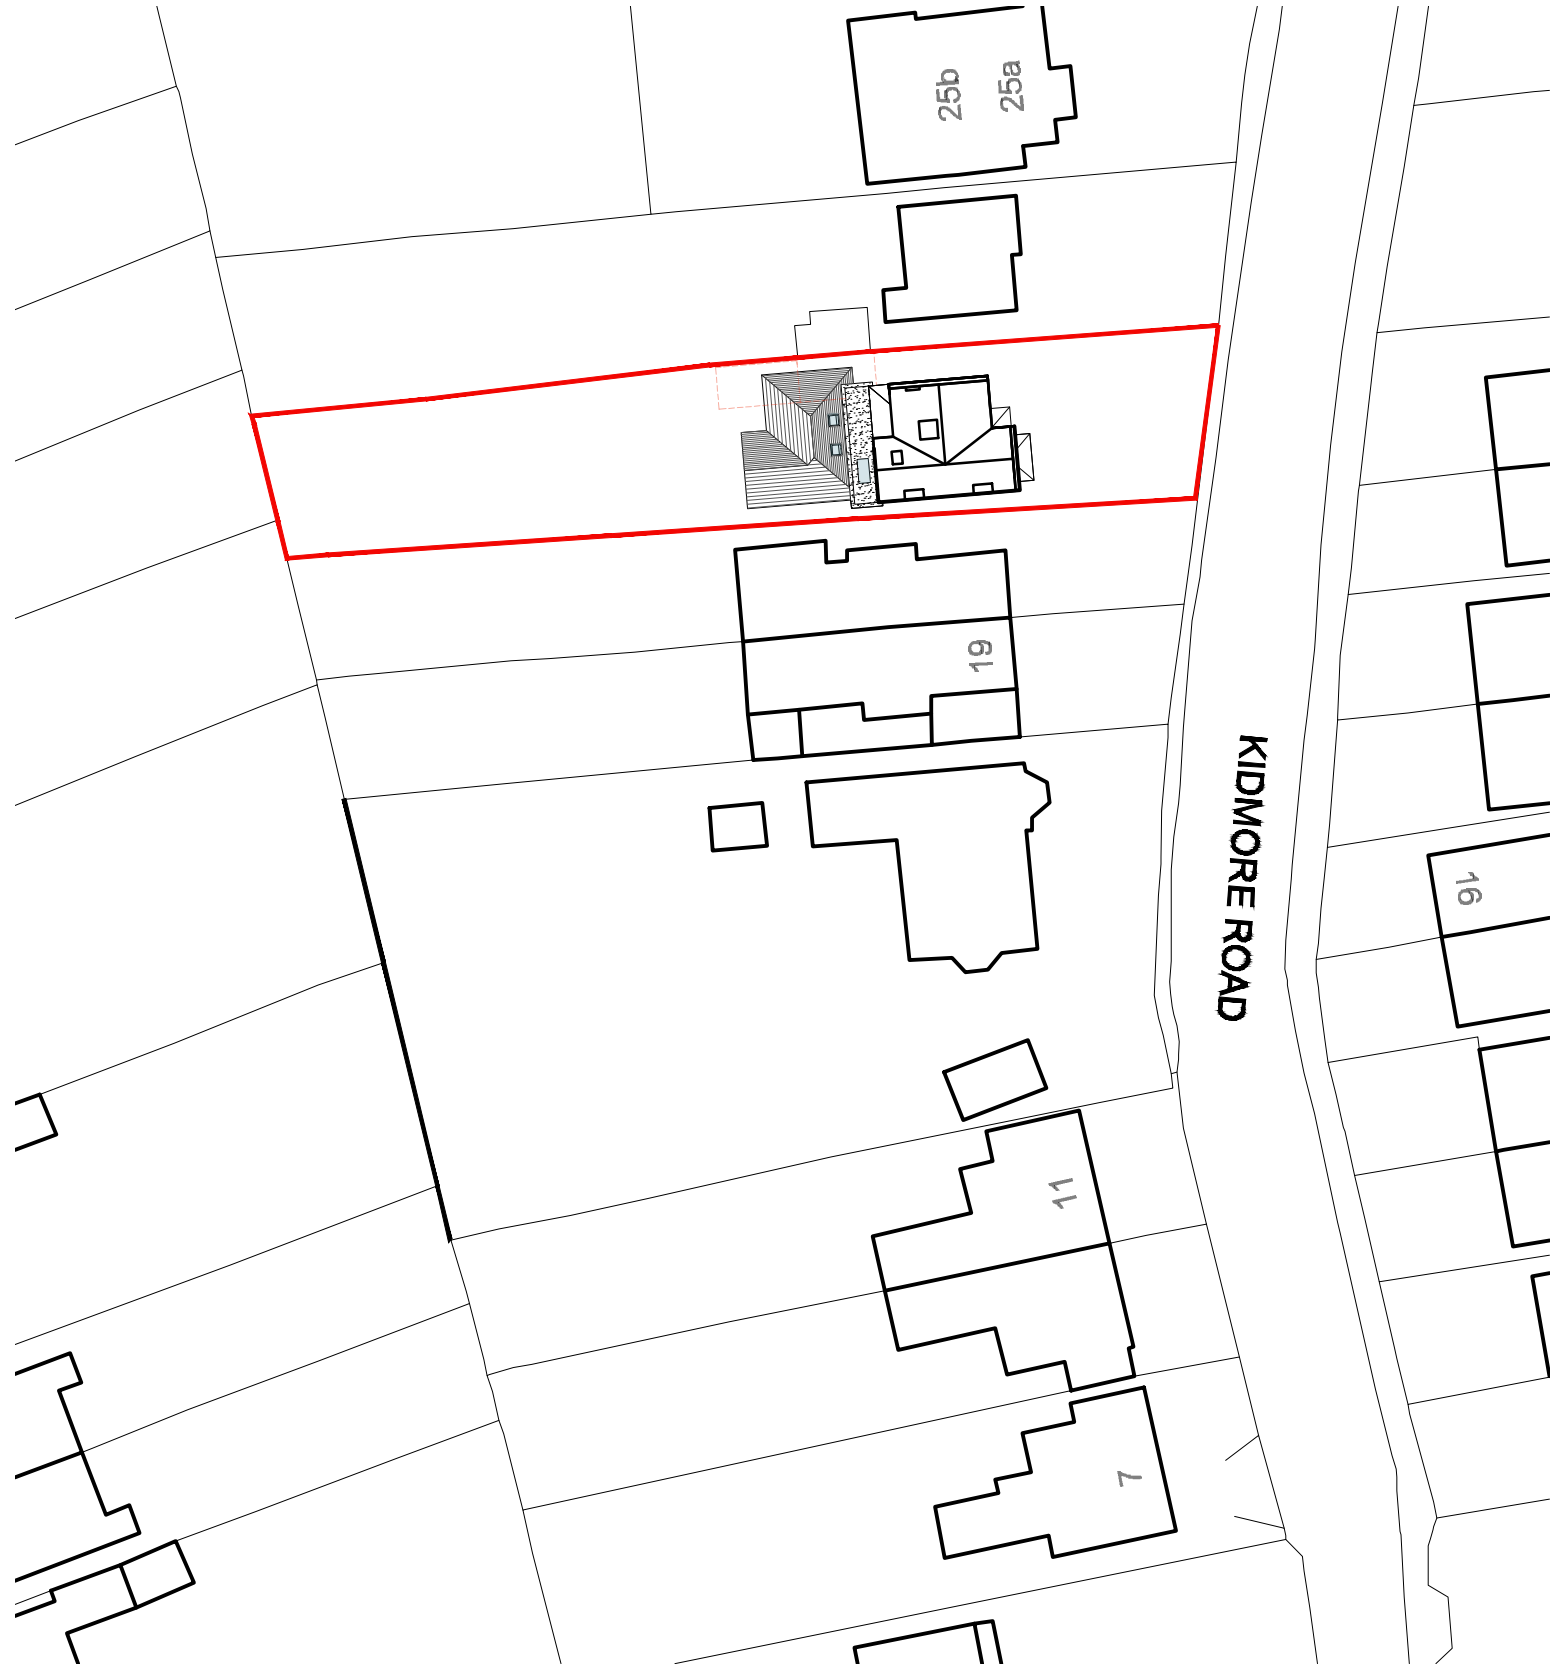

Block Plan 1:500

1:500 scale Bar
This Drawing has been produced for printing onto A3 size paper,
If printing on any other size please use the scale bar below.


0m 2.5m 5m 10m 20m 40m



Location Plan 1:1250

1:1250 scale Bar
This Drawing has been produced for printing onto A3 size paper,
If printing on any other size please use the scale bar below.

0m 6.2m 12.5m 25m 50m 100m

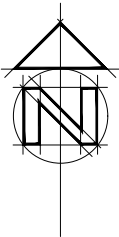



SHAUN•TANNER
ARCHITECTURE & PLANNING

www.stlarchitecture.co.ukstudio@stlarchitecture.co.uk0118 989 0808

CLIENT	Mr A.Bird & Ms N. Matthews				
PROJECT	23 Kidmore Road, Caversham, Reading, Berkshire RG4 7LR				
DRAWING	BLOCK AND LOCATION PLAN				
STATUS	planning				DATE July 2024
SCALE	1:1250/500 @ A3	DRAWN DN	CHECKED	NO 3935/220	REV .

THIS DRAWING MUST NOT BE SCALED UNLESS ISSUED FOR PLANNING PURPOSES. ALL DIMENSIONS ARE TO BE VERIFIED PRIOR TO SETTING OUT, COMMENCING WORK, OR PRODUCTION OF FABRICATION DRAWINGS. REPORT ANY DISCREPANCIES TO THE SUPERVISING OFFICER IMMEDIATELY. ©