


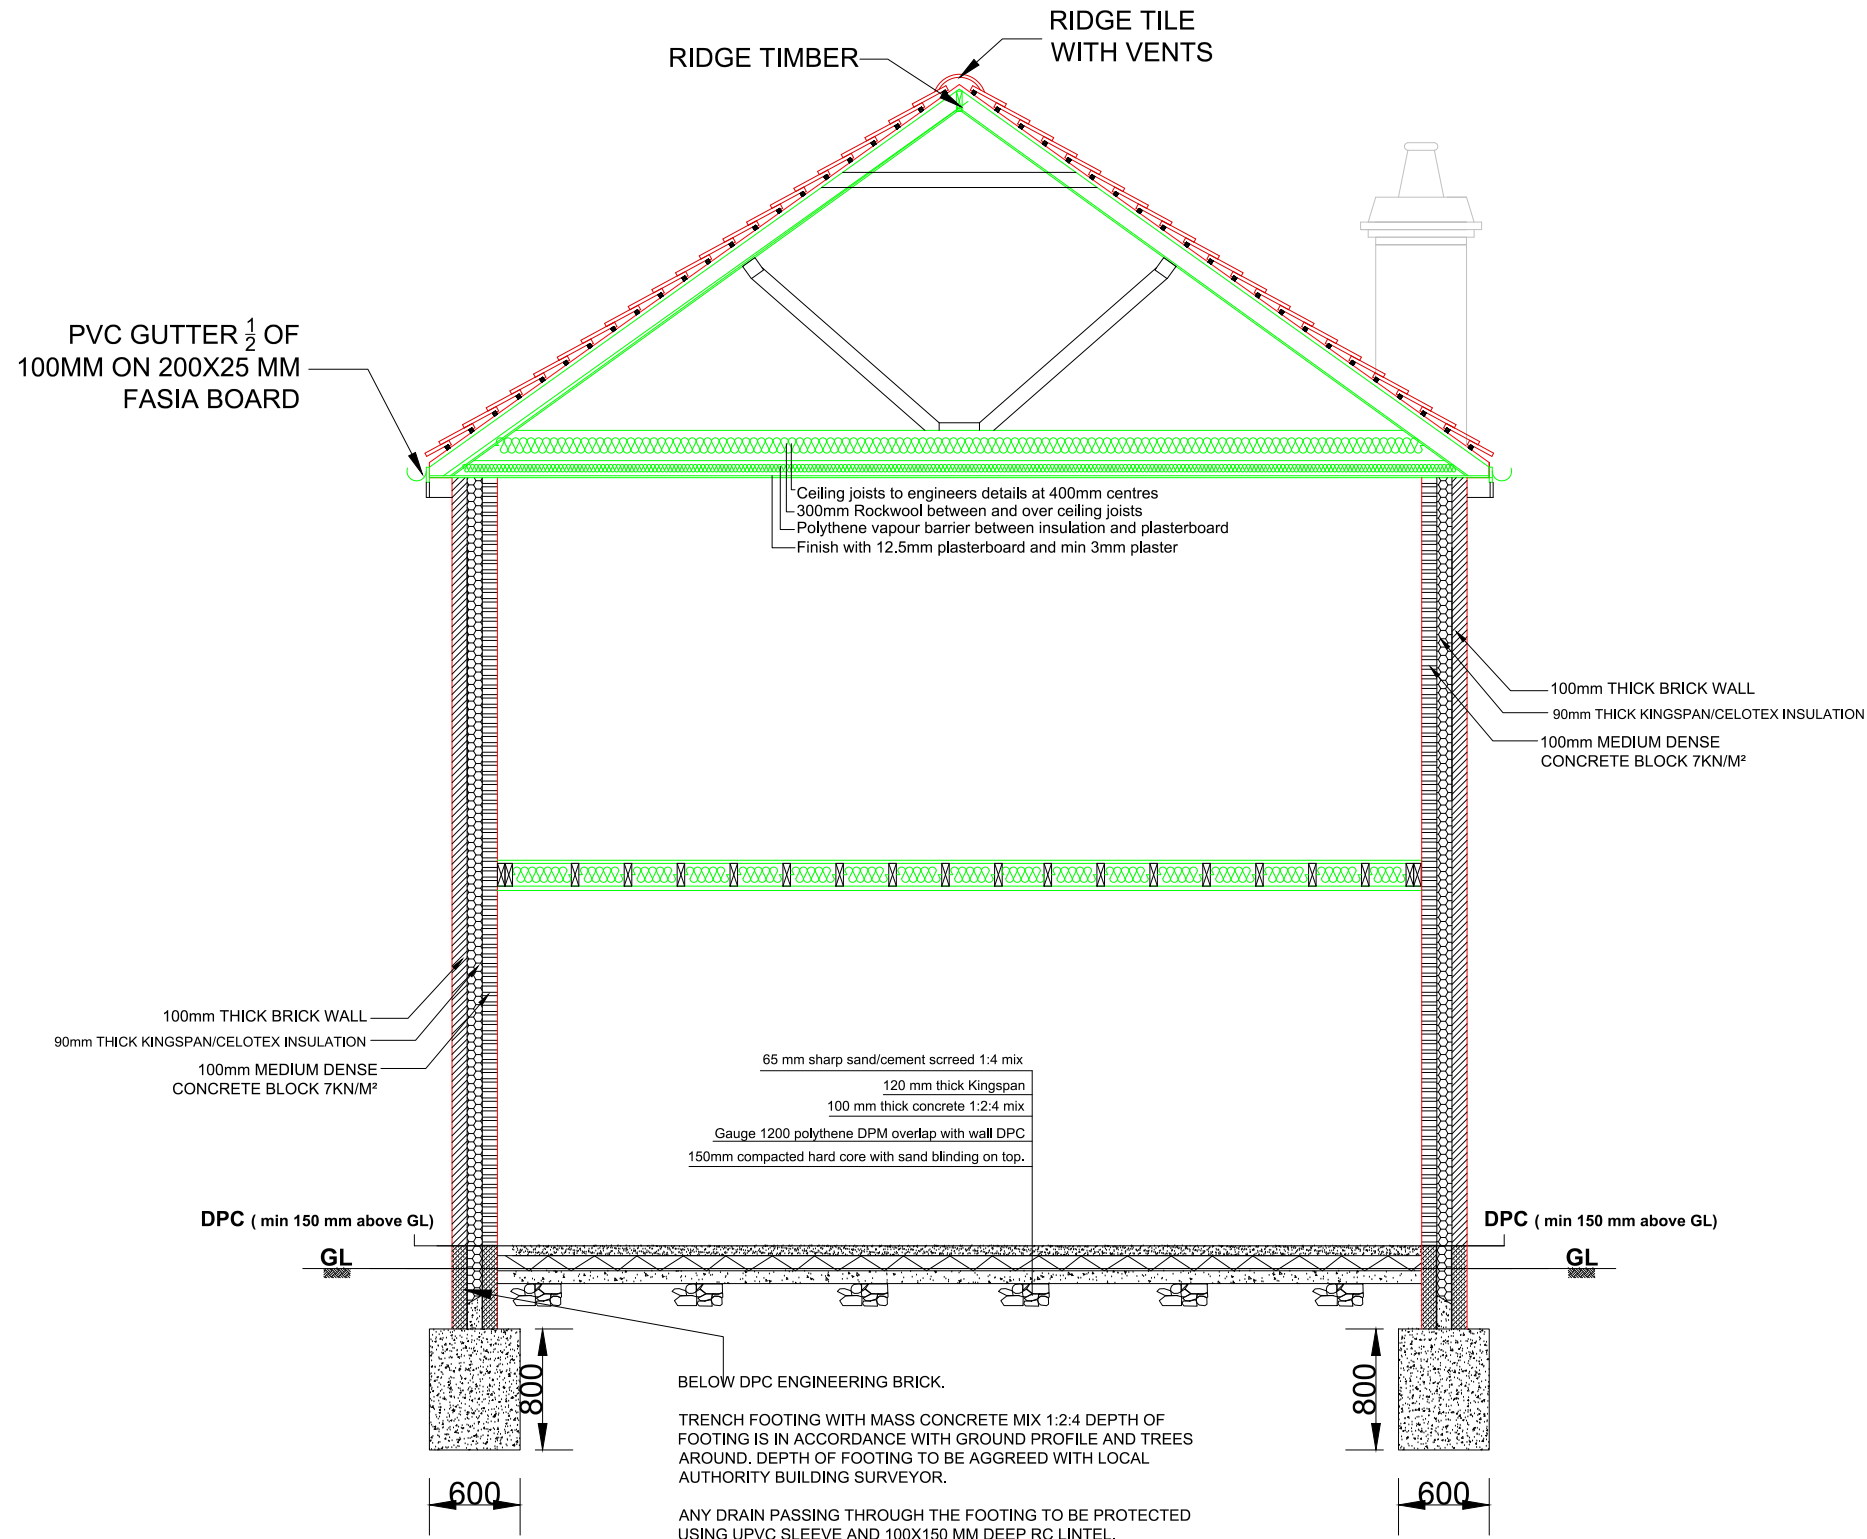

Notes

1. ALL DIMENSIONS ARE IN MILLIMETRES AND LEVELS IN METRES.
2. THIS DRAWING TO BE READ IN CONJUNCTION WITH RELEVANT ARCHITECT'S AND ENGINEER'S DRAWINGS AND SPECIFICATIONS.

P1	14.08.2024	ST	
Rev.	Date	By	Details of Revision
Client: MR S SHRESTHA			

Project: DOUBLE STOREY REAR EXTENSION

Address: 173 WHITLEY WOOD LANE, READING, RG2 8PW

Title: SECTION

DESIGN TEAM

8 FARM VALE, BEXLEY, DA5 1NJ



ARCHITECTURAL/CIVIL & STRUCTURAL ENGINEERS

Status : PLANNING

Drawn by	A3@Scales 1:50		
Date	Eng.	Chk.	App'd.
AUG 2024			
File Ref.			

Drawing No.	Sheet No.
04/DT/08/2024	4