



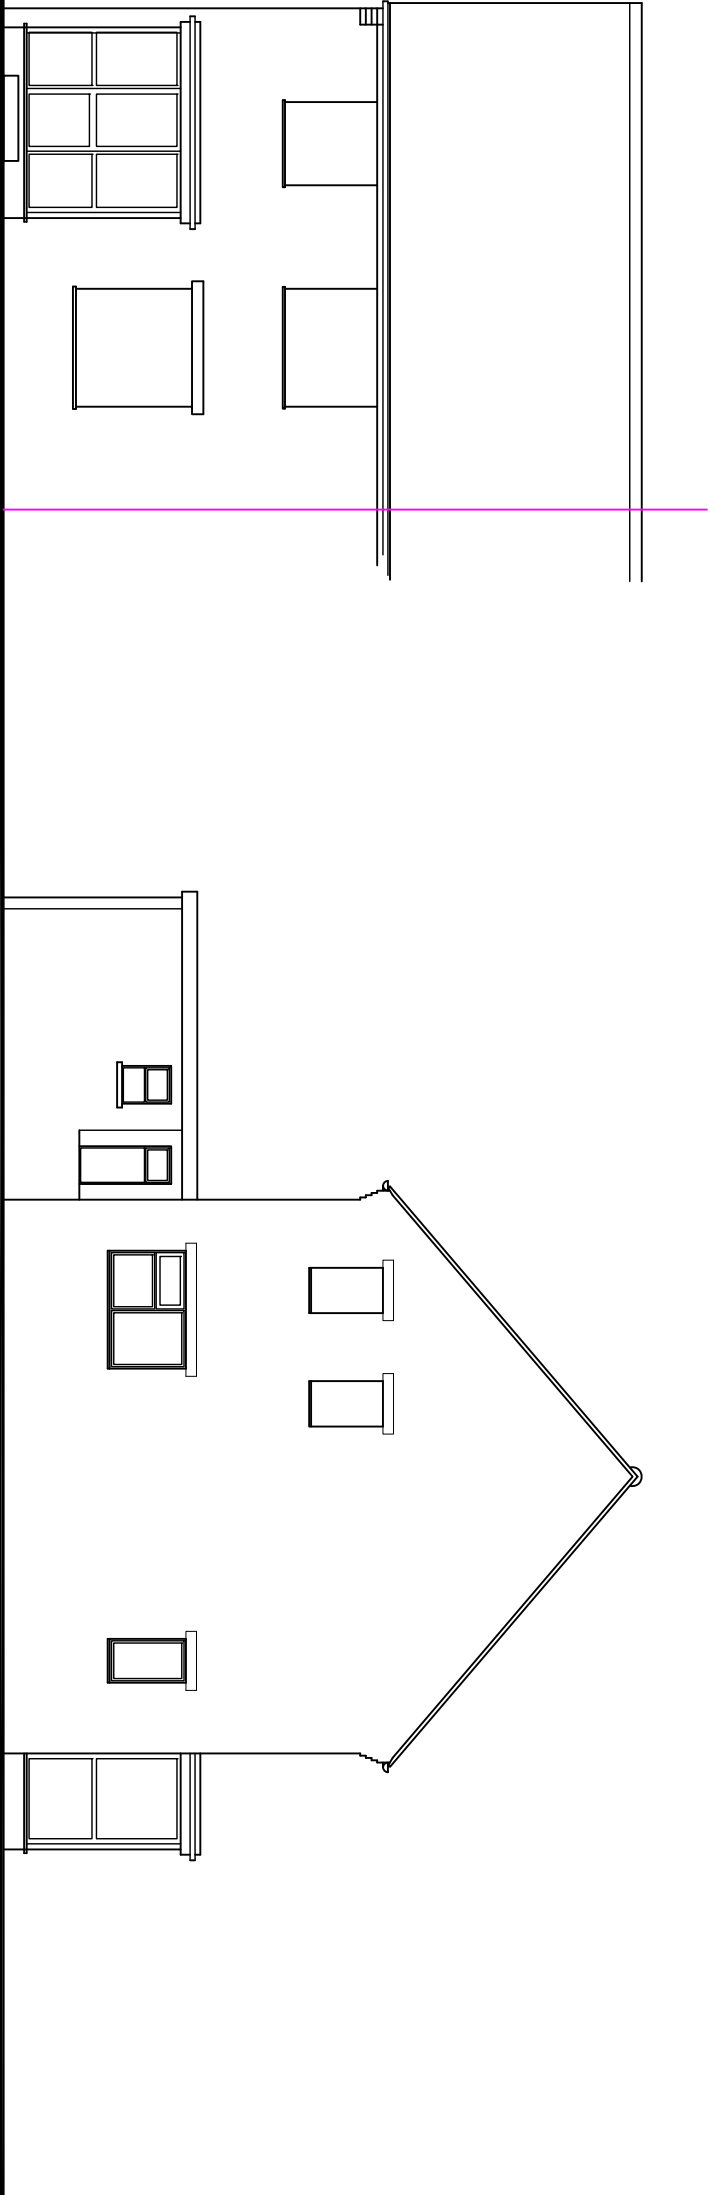


front elevation

side elevation

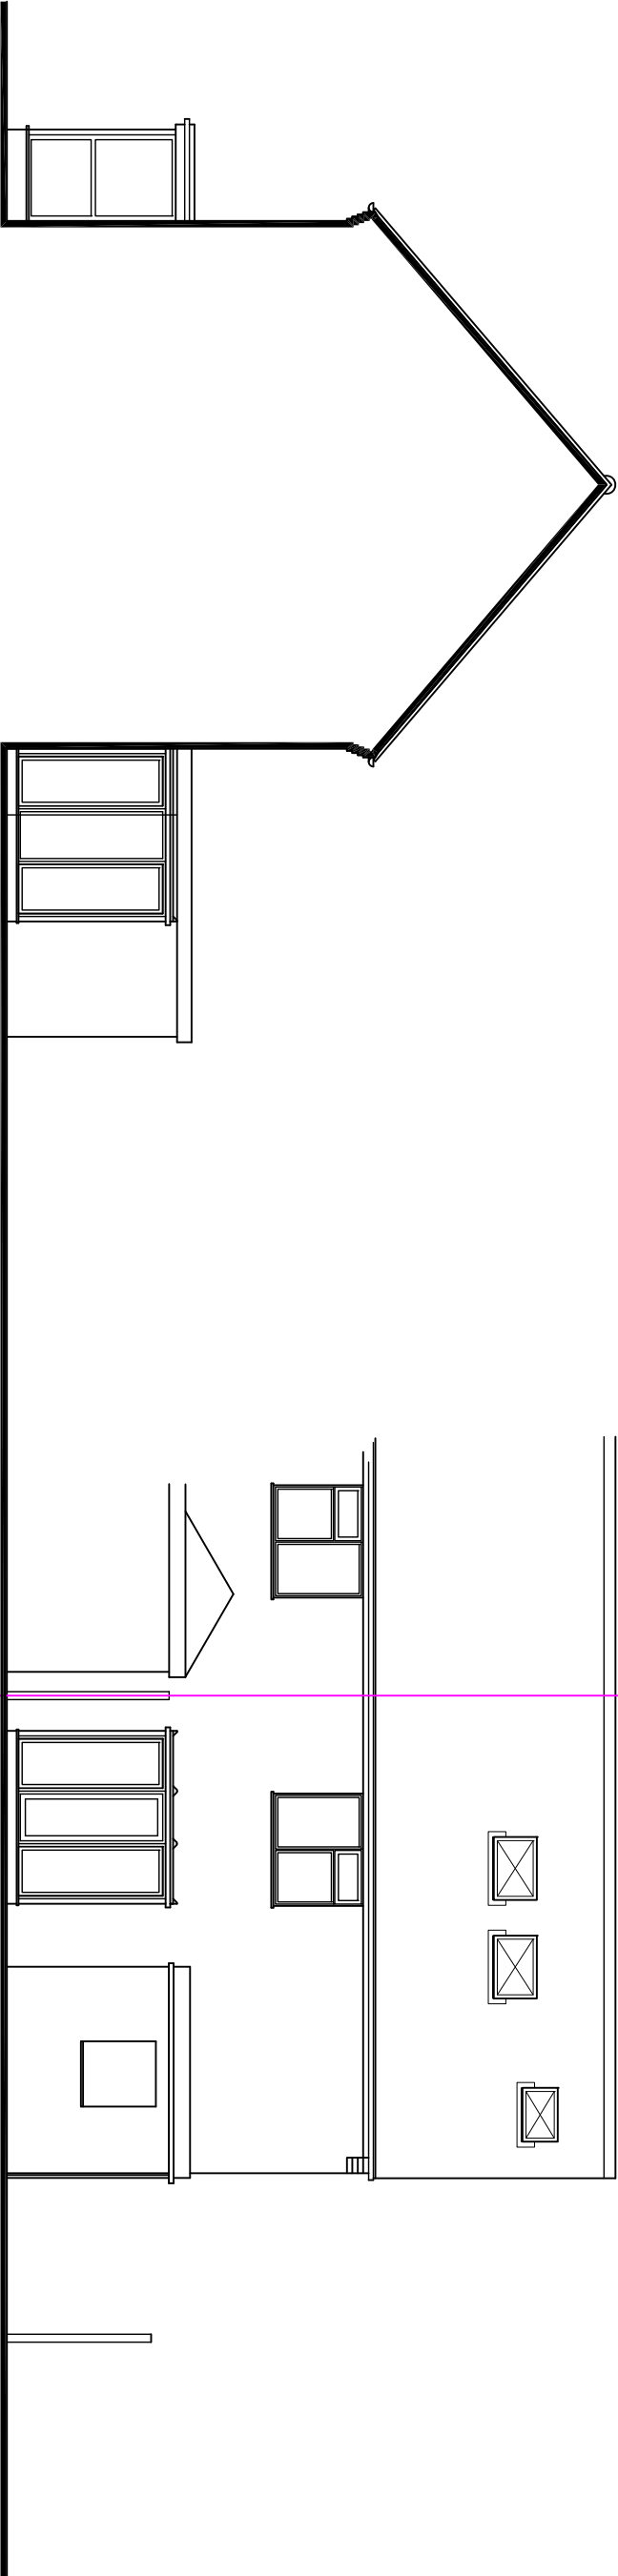


sectional side elevation

rear elevation

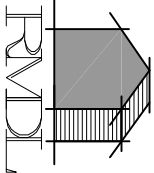

**RAMMURTI DESIGN LTD**  
ARCHITECTURAL & PLANNING SERVICES  
268 TILGHURST ROAD, READING RG30 2NE  
TEL/FAX: 01189510628 MOB: 07799883574

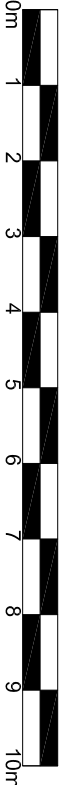

Proposed single storey rear extension to existing  
semi-detached dwelling  
at 193 Hartland Road, Whitley Reading  
for Mrs K Mahmood

**ELEVATIONS - existing**  
Scale: 1/100  
Date: August 2024

**HR193-03 Rev -**