
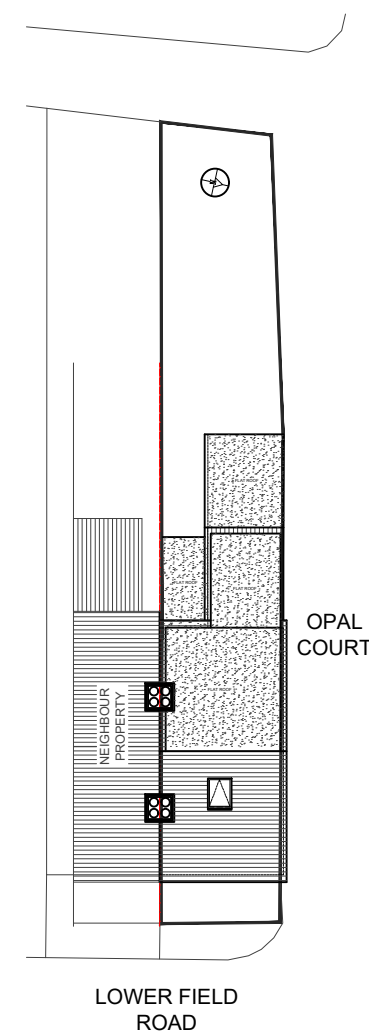


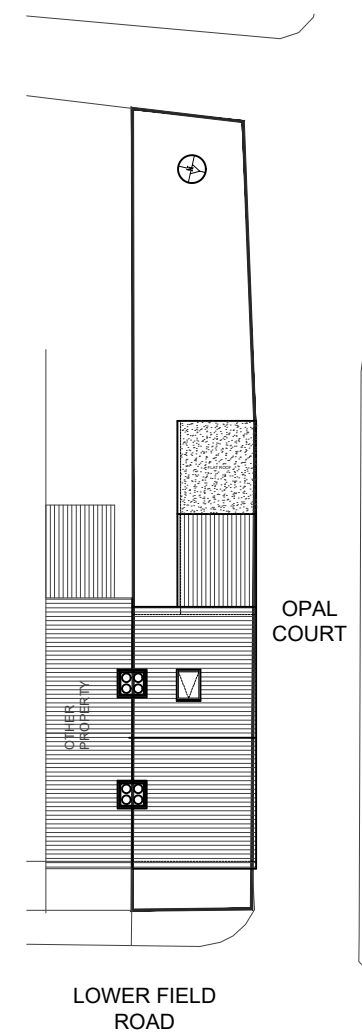

- Dimensions are not to be scaled from this drawing by contractors. The contractor is requested to check all dimensions before the work started.
- Report any discrepancies to the client or architect before undertaking the work described in the drawings.
- Dimensions are approximate site dimensions and are to be verified by the contractor on site before any fabrication/site works i.e foundations etc occur
- Contractor is responsible for all temporary propping to existing structure

[illegible]

LAWFULNESS CERTIFICATE

DESIGN ENDEAVOURS LTD
M: 07869580774, 07883602259
E: design.endeavour@gmail.com

Project **54 LOWER FIELD ROAD, READING**
LONDON, RG1 6AR

Title	OS MAP & BLOCK PLANS
-------	----------------------

Scale As shown@A3	Drawn IKM	Approved	Date AUG 24
Job No. DE-1166/24	Drawing No. PD-54LR-01		Rev. -