

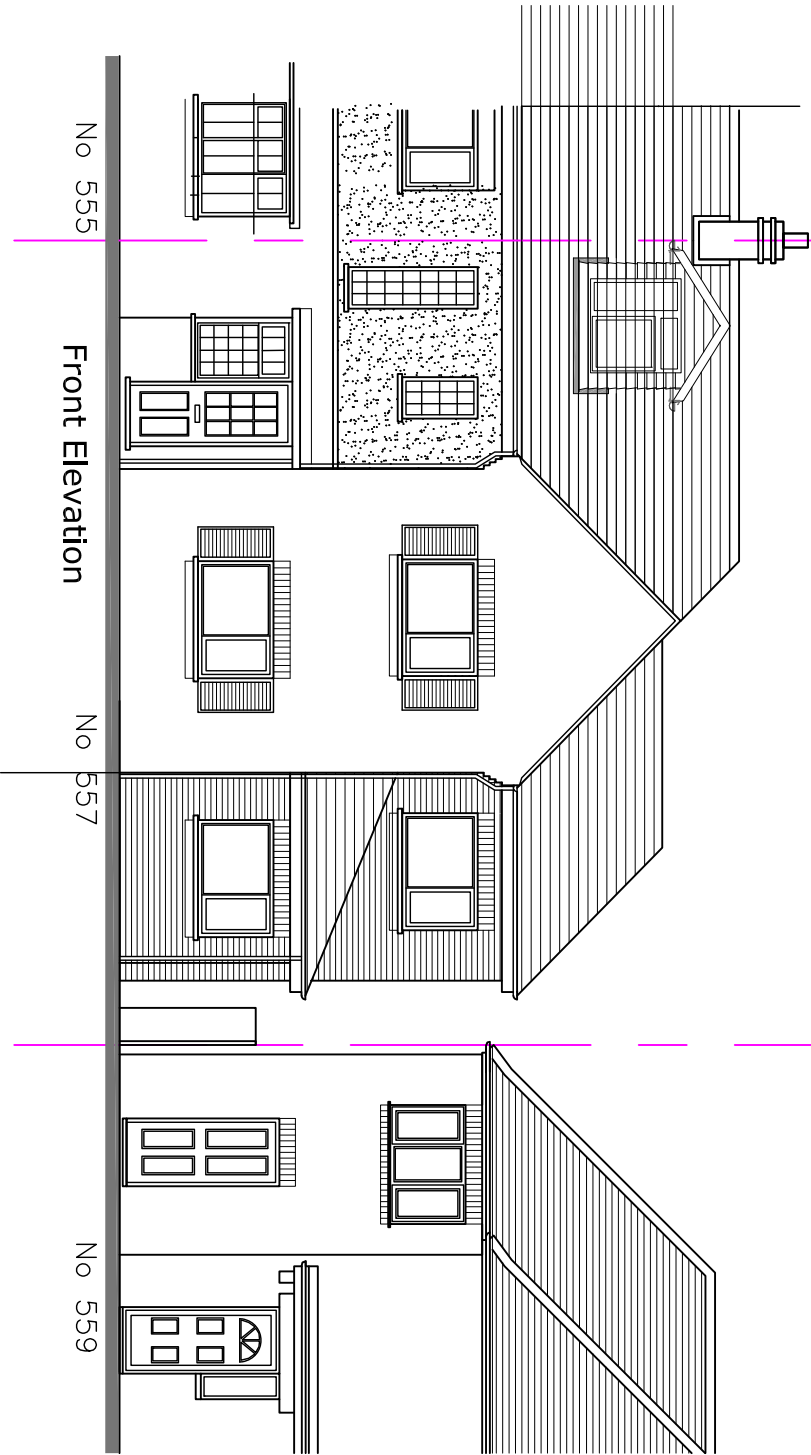



No.	Revision	Rev
A	revised rear extension to include splayed area	11/21
B	revised rear arrangement	06/24
C	first floor rearranged	09/24

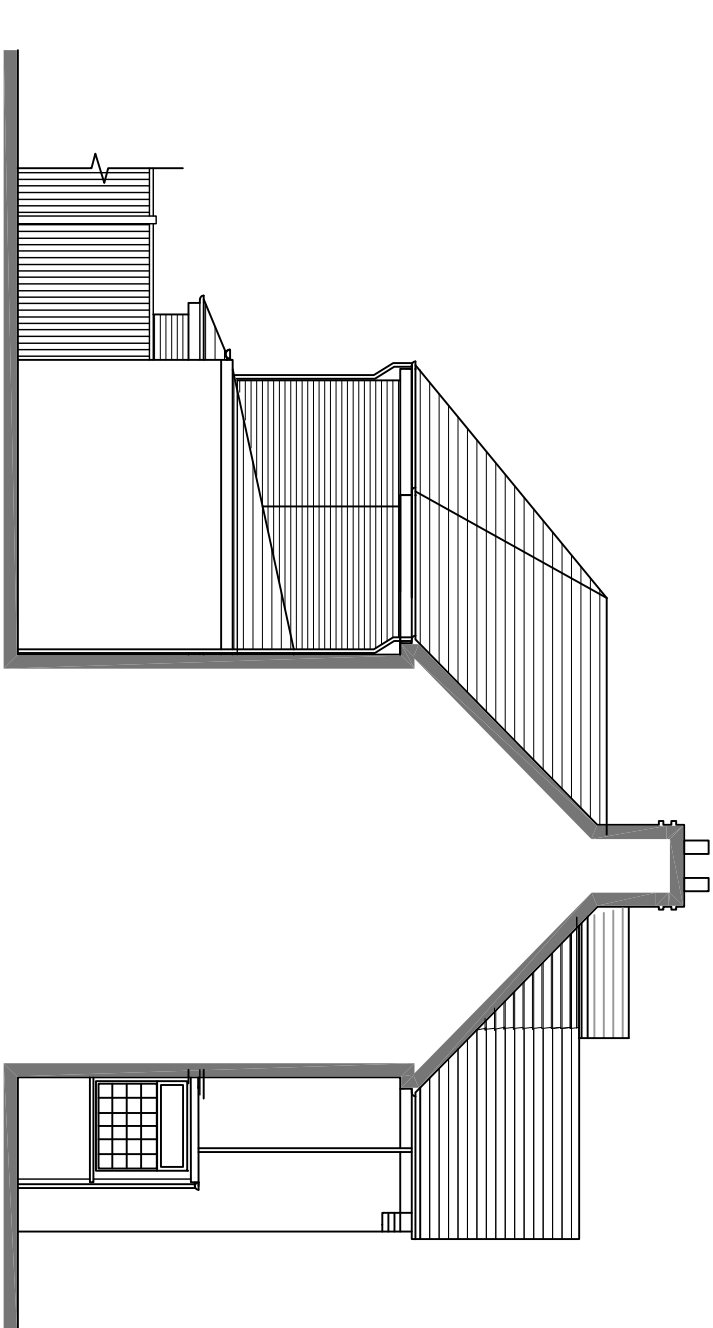


Side Elevation

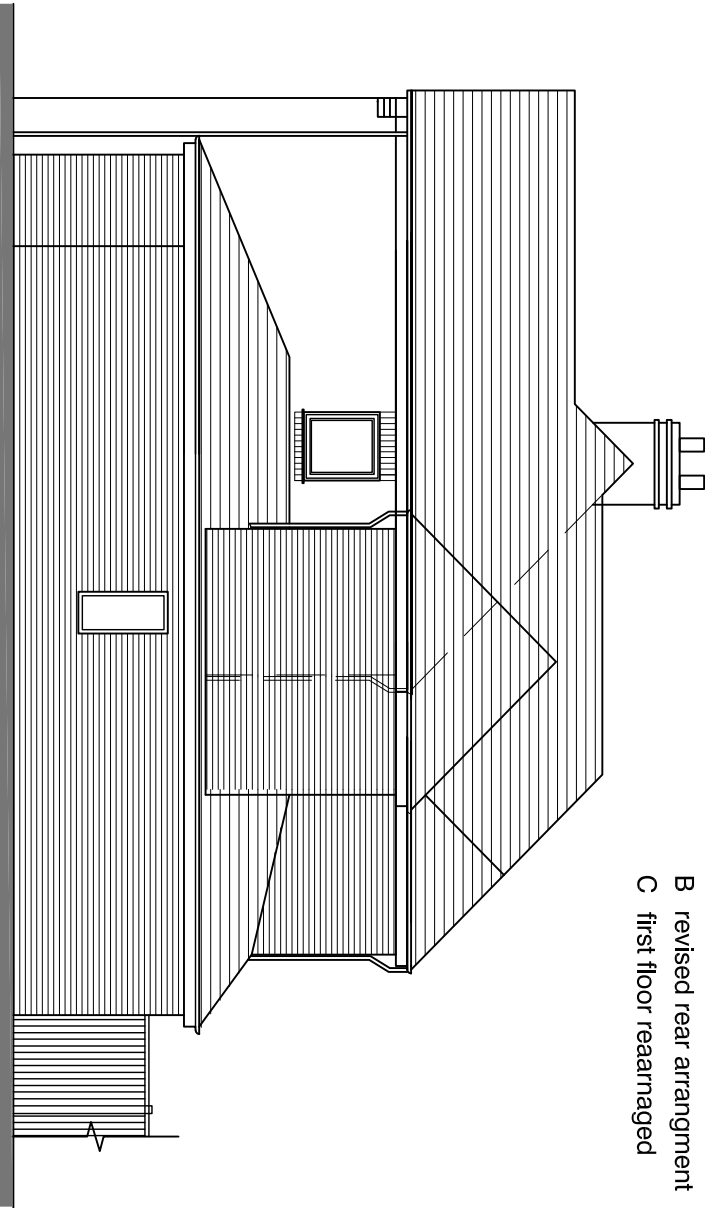


Side Elevation

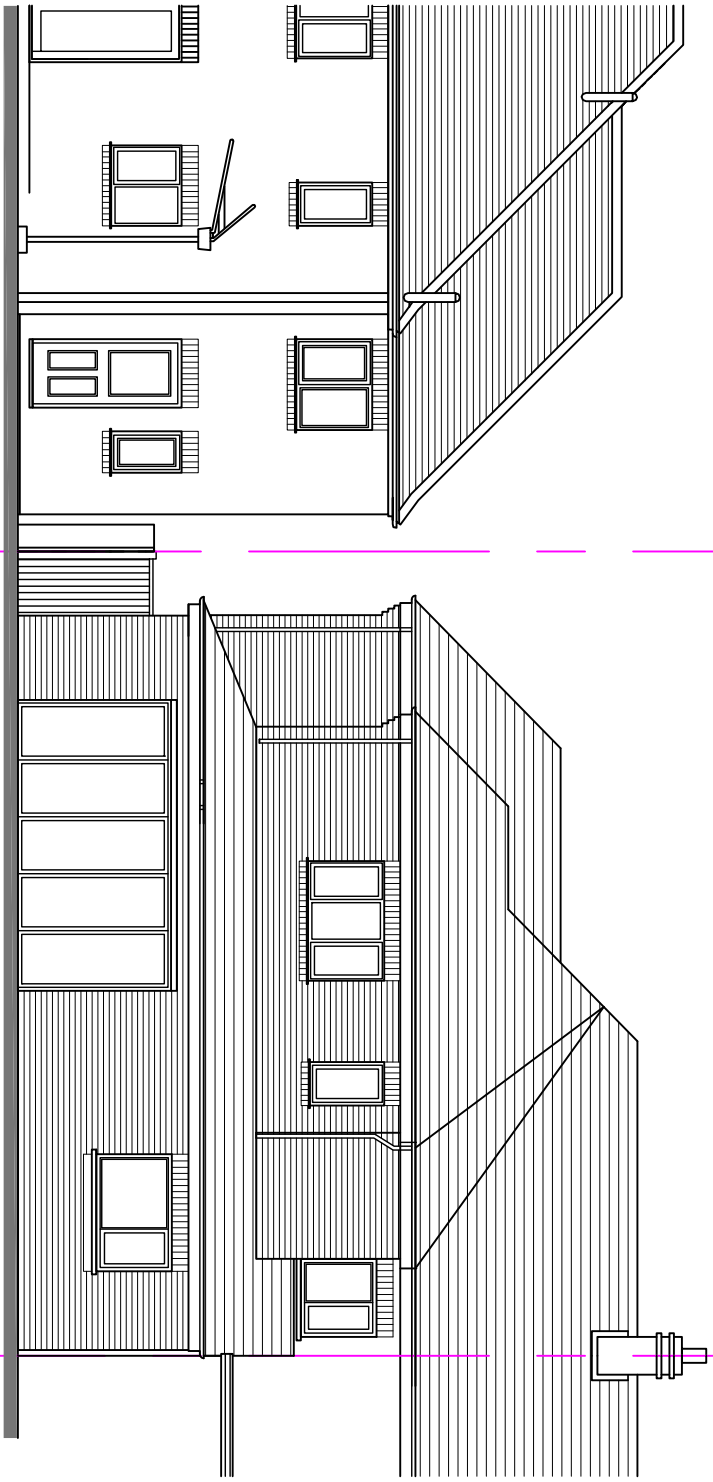

Rear Elevation

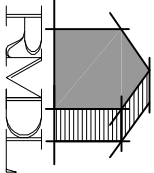

RAMMURTI DESIGN LTD
ARCHITECTURAL & PLANNING SERVICES
268 TILGHURST ROAD, READING RG30 2NE
TEL/FAX: 01189510628 MOB: 07799883574

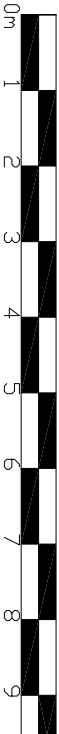

Revised Proposals for single storey side and part single/part double storey rear with new dormer to front elevation of existing dwelling at 557, Basingstoke Road, Reading RG2 0SH for Mr M Ali

ELEVATIONS AS PROPOSED

Scale: 1/100
Date: June 2020

BR557:521 Rev C