




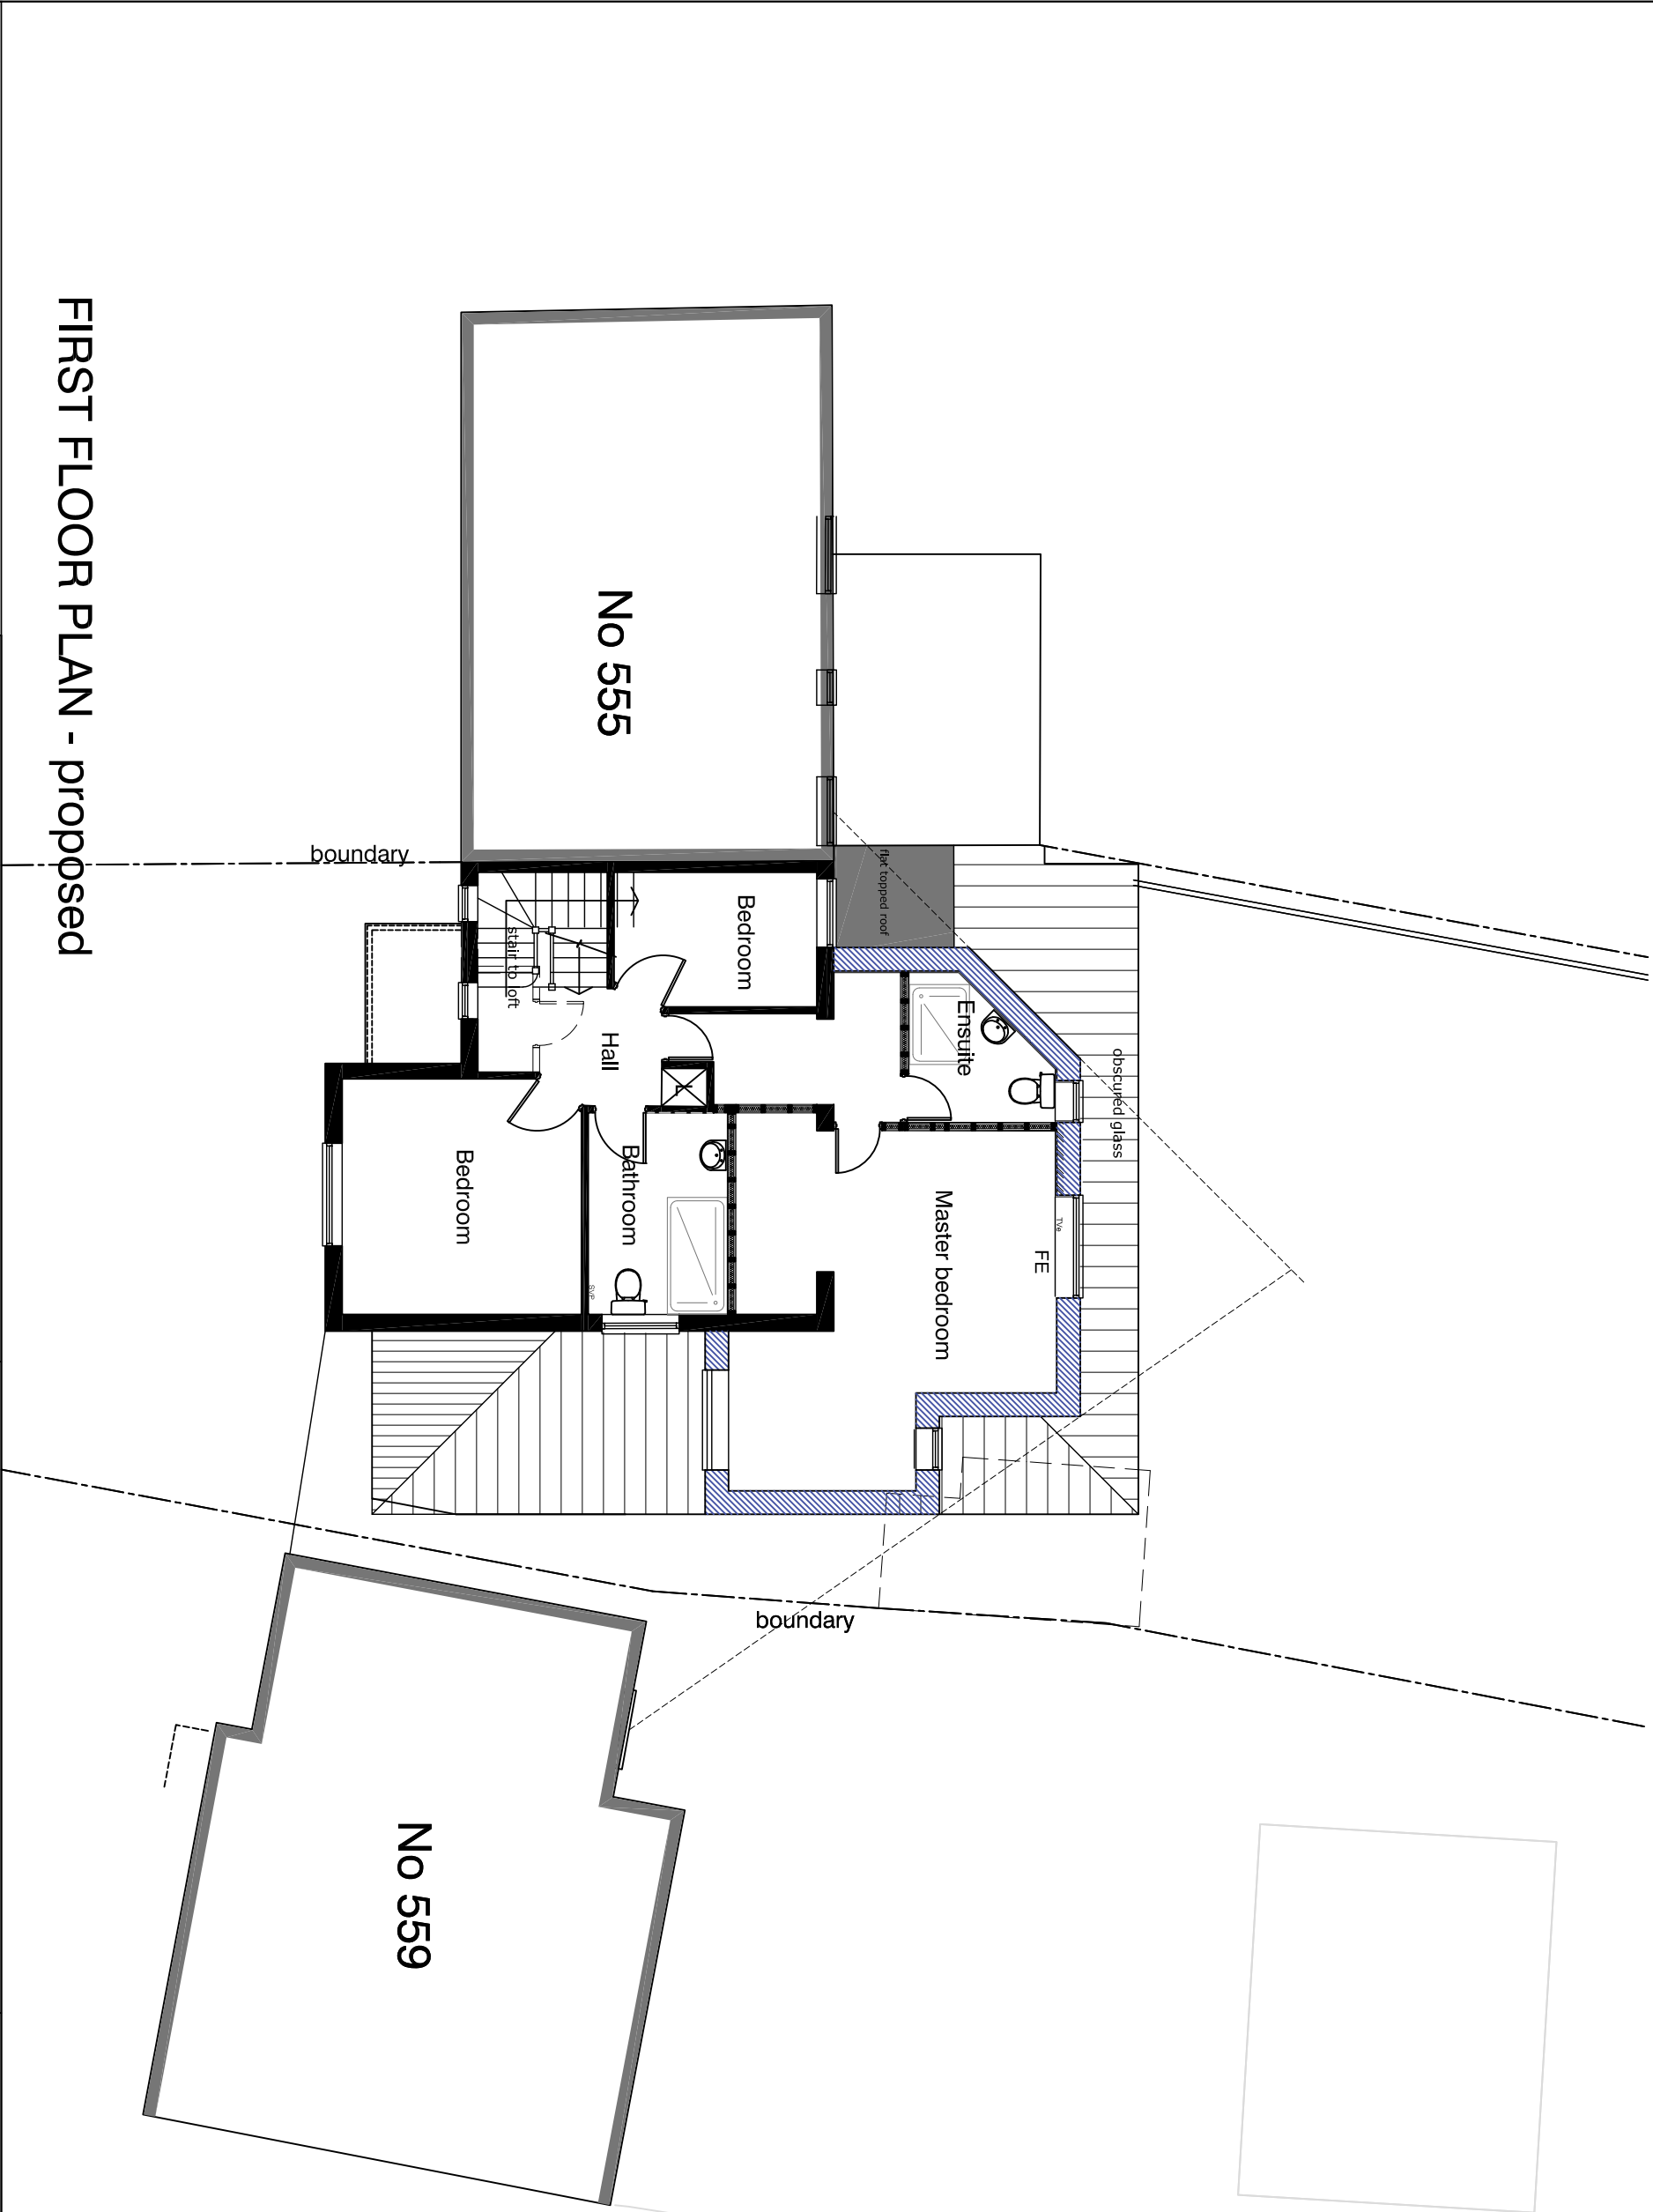

FIRST FLOOR PLAN - proposed

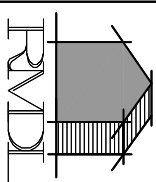

RAMMURTI DESIGN LTD
ARCHITECTURAL & PLANNING SERVICES
268 TILGHURST ROAD, READING RG30 2NE
TEL/FAX: 01189510628 MOB: 07799883574

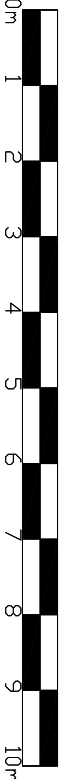

Revised Proposals for single storey side and part single/part double storey rear with new dormer to front elevation of existing dwelling at 557, Basingstoke Road, Reading RG2 0SH for Mr M Ali

FLOOR PLANS AS PROPOSED - First

Scale: 1/100
Date: June 2024

BR557:511 Rev P1