




REAR (SOUTH-WEST)
ELEVATION




FRONT (NORTH-EAST)
ELEVATION

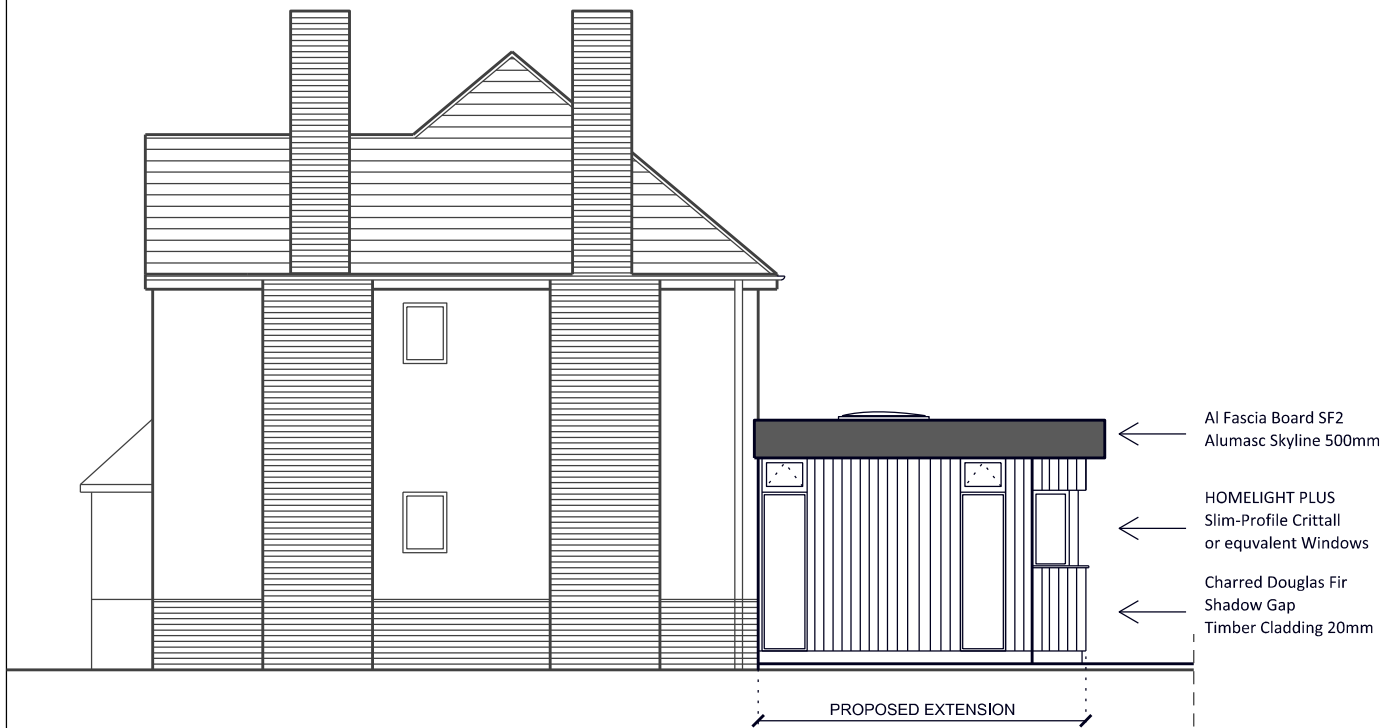

SIDE (NORTH-WEST)
ELEVATION



SIDE (SOUTH-EAST)
ELEVATION

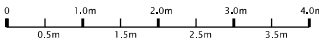

Project:
Proposed Rear Extension
5 Courtenay Drive,
Emmer Green, Reading

Drawing Title:
PROPOSED ELEVATIONS

Drawing Number:
PLA-06 Rev. 1

Date:
July 2024
Scale 1:100 @ A3