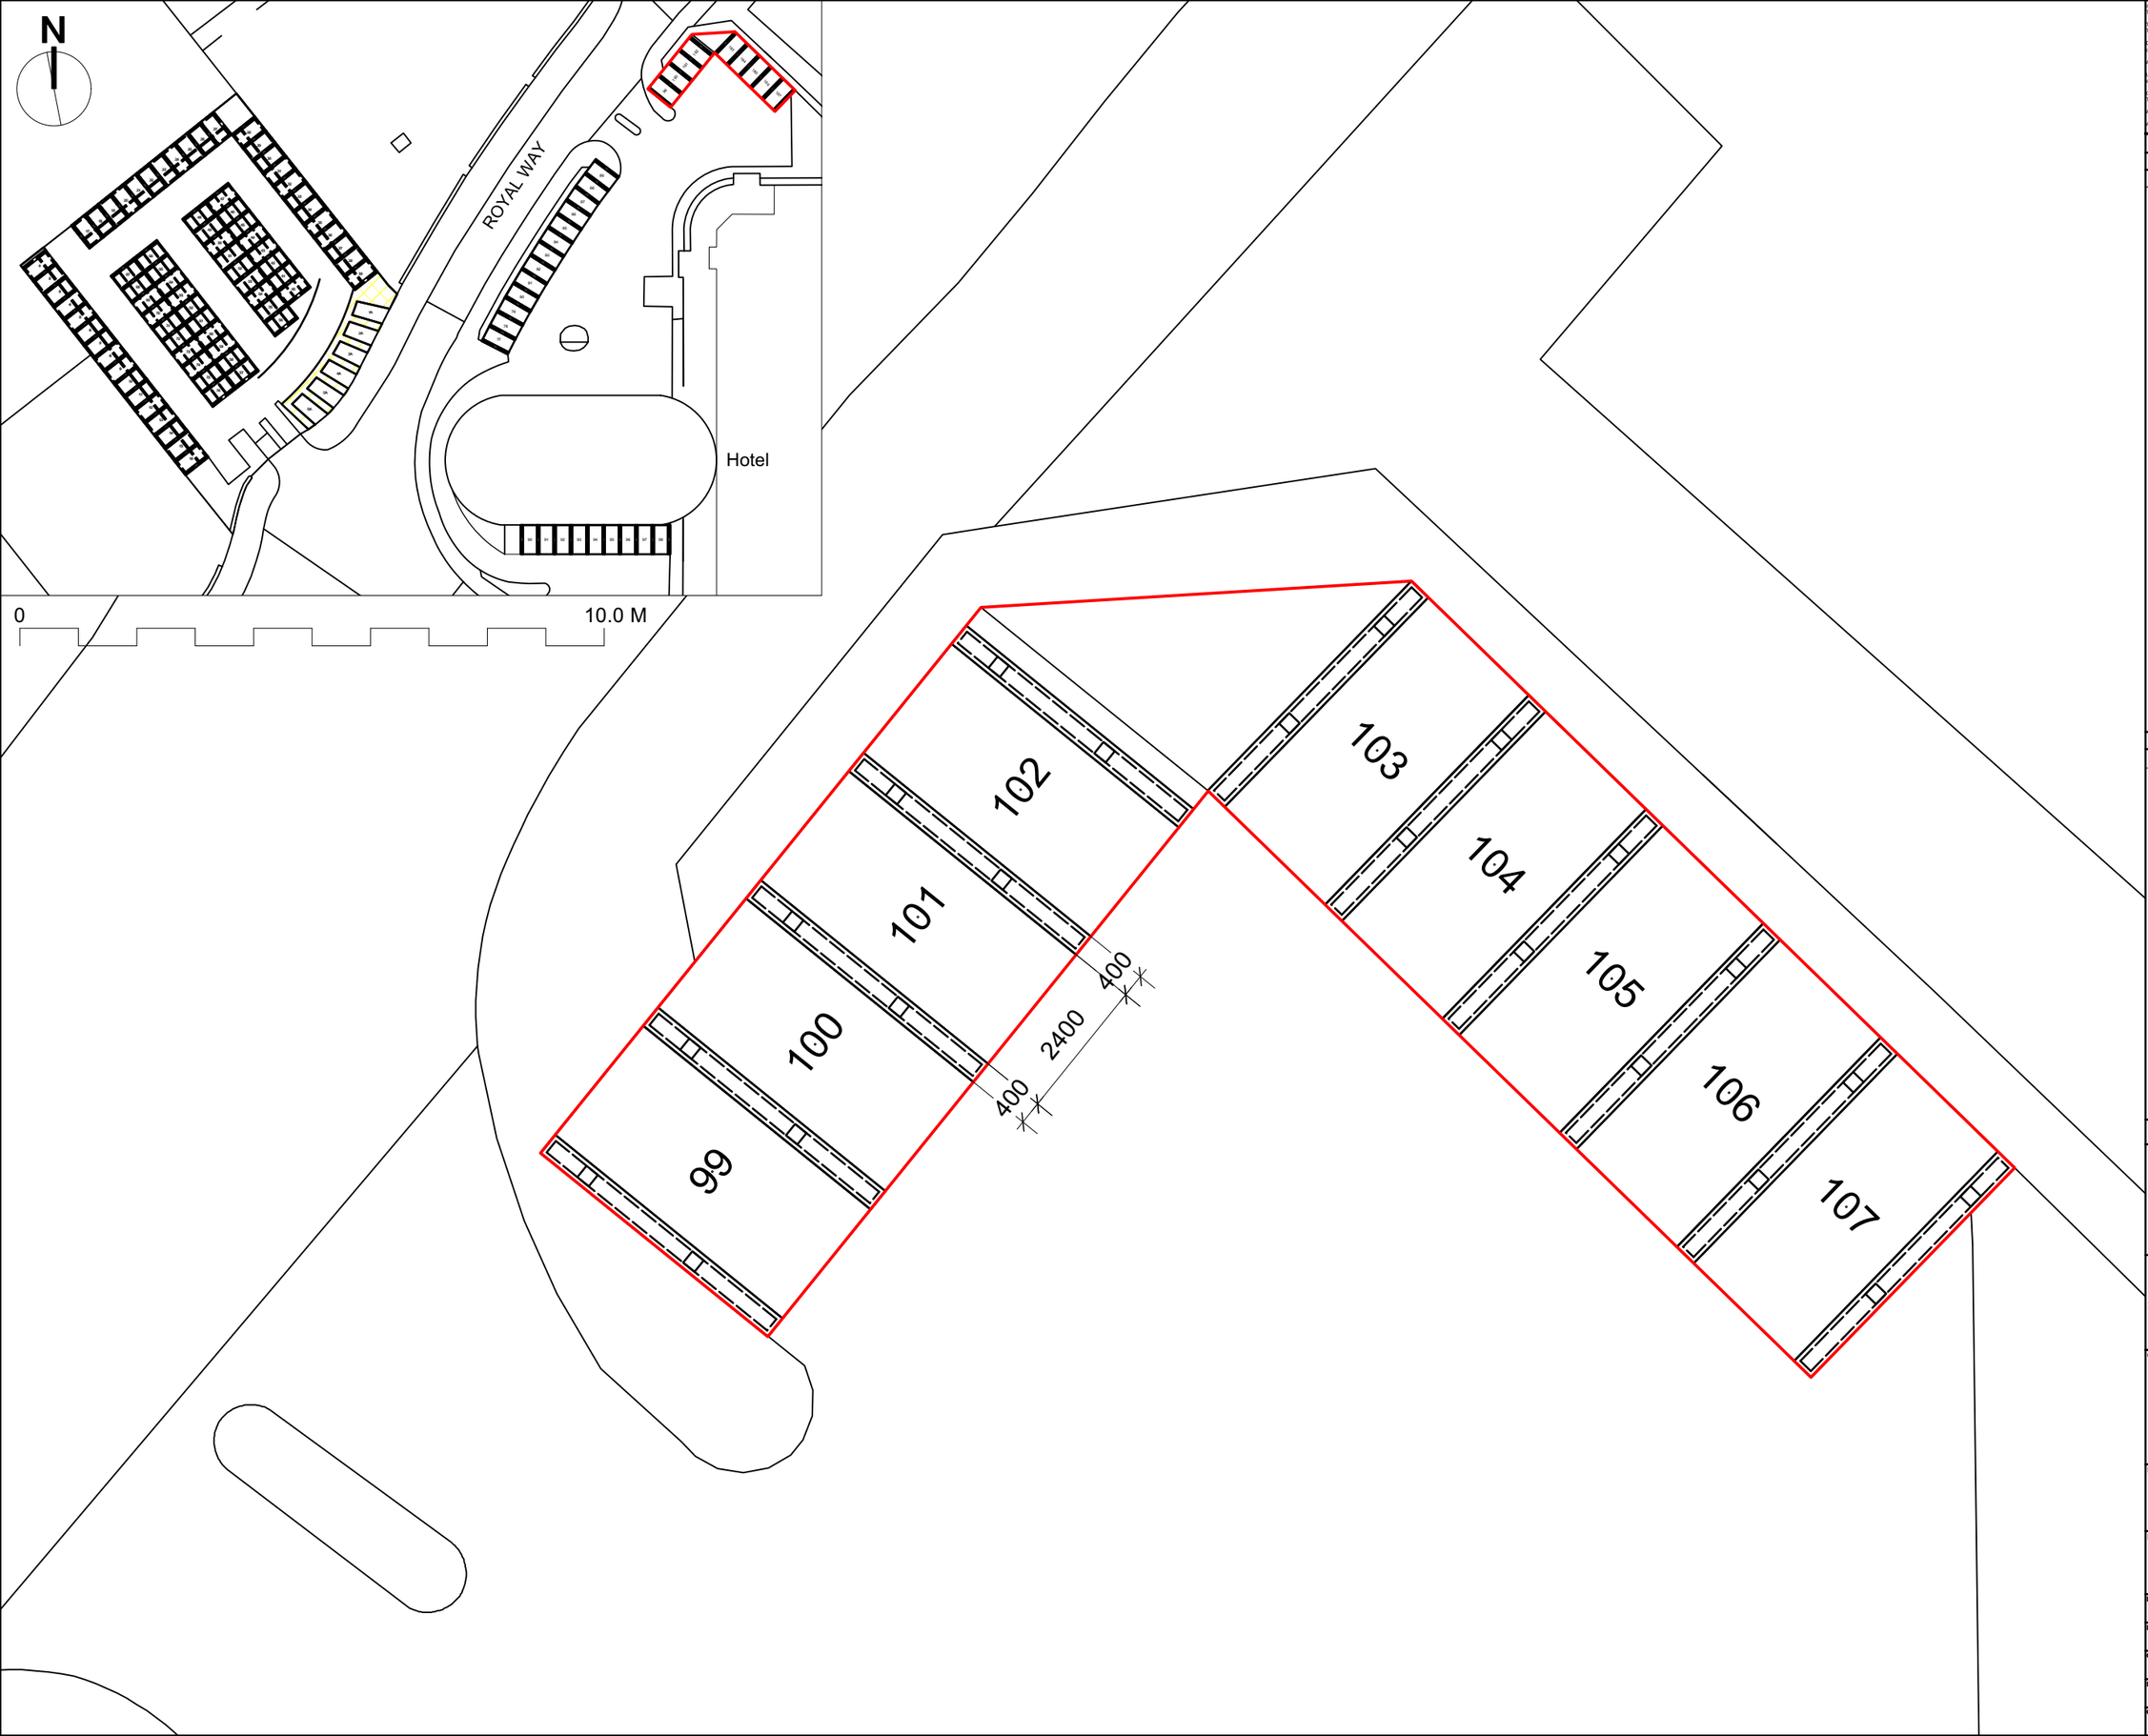


© THE DESIGN & SURVEYING CONSULTANCY (THE DSC). All rights reserved.
This drawing is the property of THE DESIGN & SURVEYING CONSULTANCY (THE DSC) and Copyright is reserved by them.

This drawing is issued on the condition that it is not reproduced without the written consent of
THE DESIGN & SURVEYING CONSULTANCY (THE DSC). Action will be taken against unauthorised use.

Do not scale off this drawing. All dimensions are in Millimetres U.N.O and to be verified and confirmed on site prior to work commencing.

All levels shown are in metres.

U.N.O This drawing is to be read in conjunction with all relevant Specialists Drawings and Specifications. Engineers generally referred, e.g. Structrual, Mechanical & Electrical.

Contractors shall provide their own setting out drawings for comment by
THE DESIGN & SURVEYING CONSULTANCY (THE DSC).

All structural works are to be detailed or confirmed and approved by Structural Engineer, including all setting out requirements U.N.O.

Any discrepencies, errors or omissions to be reported to the Architect for further instructions before commencement of works.

**GENERAL NOTES**

| NO. | DATE | DESCRIPTION |
|---|---|---|
| | | |

**REVISION HISTORY**

| ZONE | REV | DESCRIPTION | DATE |
|---|---|---|---|
| VH | 1 | Approval | 02/09/24 |

**Client**
Our SNRG

THE DSC

**Consultant Details**
The Design & Surveying Consultancy
Markland Road
Dover, Kent
CT17 9LZ
www.thedsc.co.uk

**Project Title**
Solar Car Ports
Land Lying To The West Of Madejski Stadium
Reading, RG2 0FL

**Drawing Title**
Proposed Typical Car Park Layout

| | |
|---|---|
| Drawing Status: Planning | Drawing Number: 19144-OS-VH-DR-2003 |
| Drawn By: AC | Revision: P01 |
| Checked By: - | Consultant Project Number: 19144 / Scale: See drawing @ A3 |
| Date of First Issue: September 2024 | Sheet No.: 1 of 1 |
| CAD File Name: 19144-OS-VH-DR-B | |