


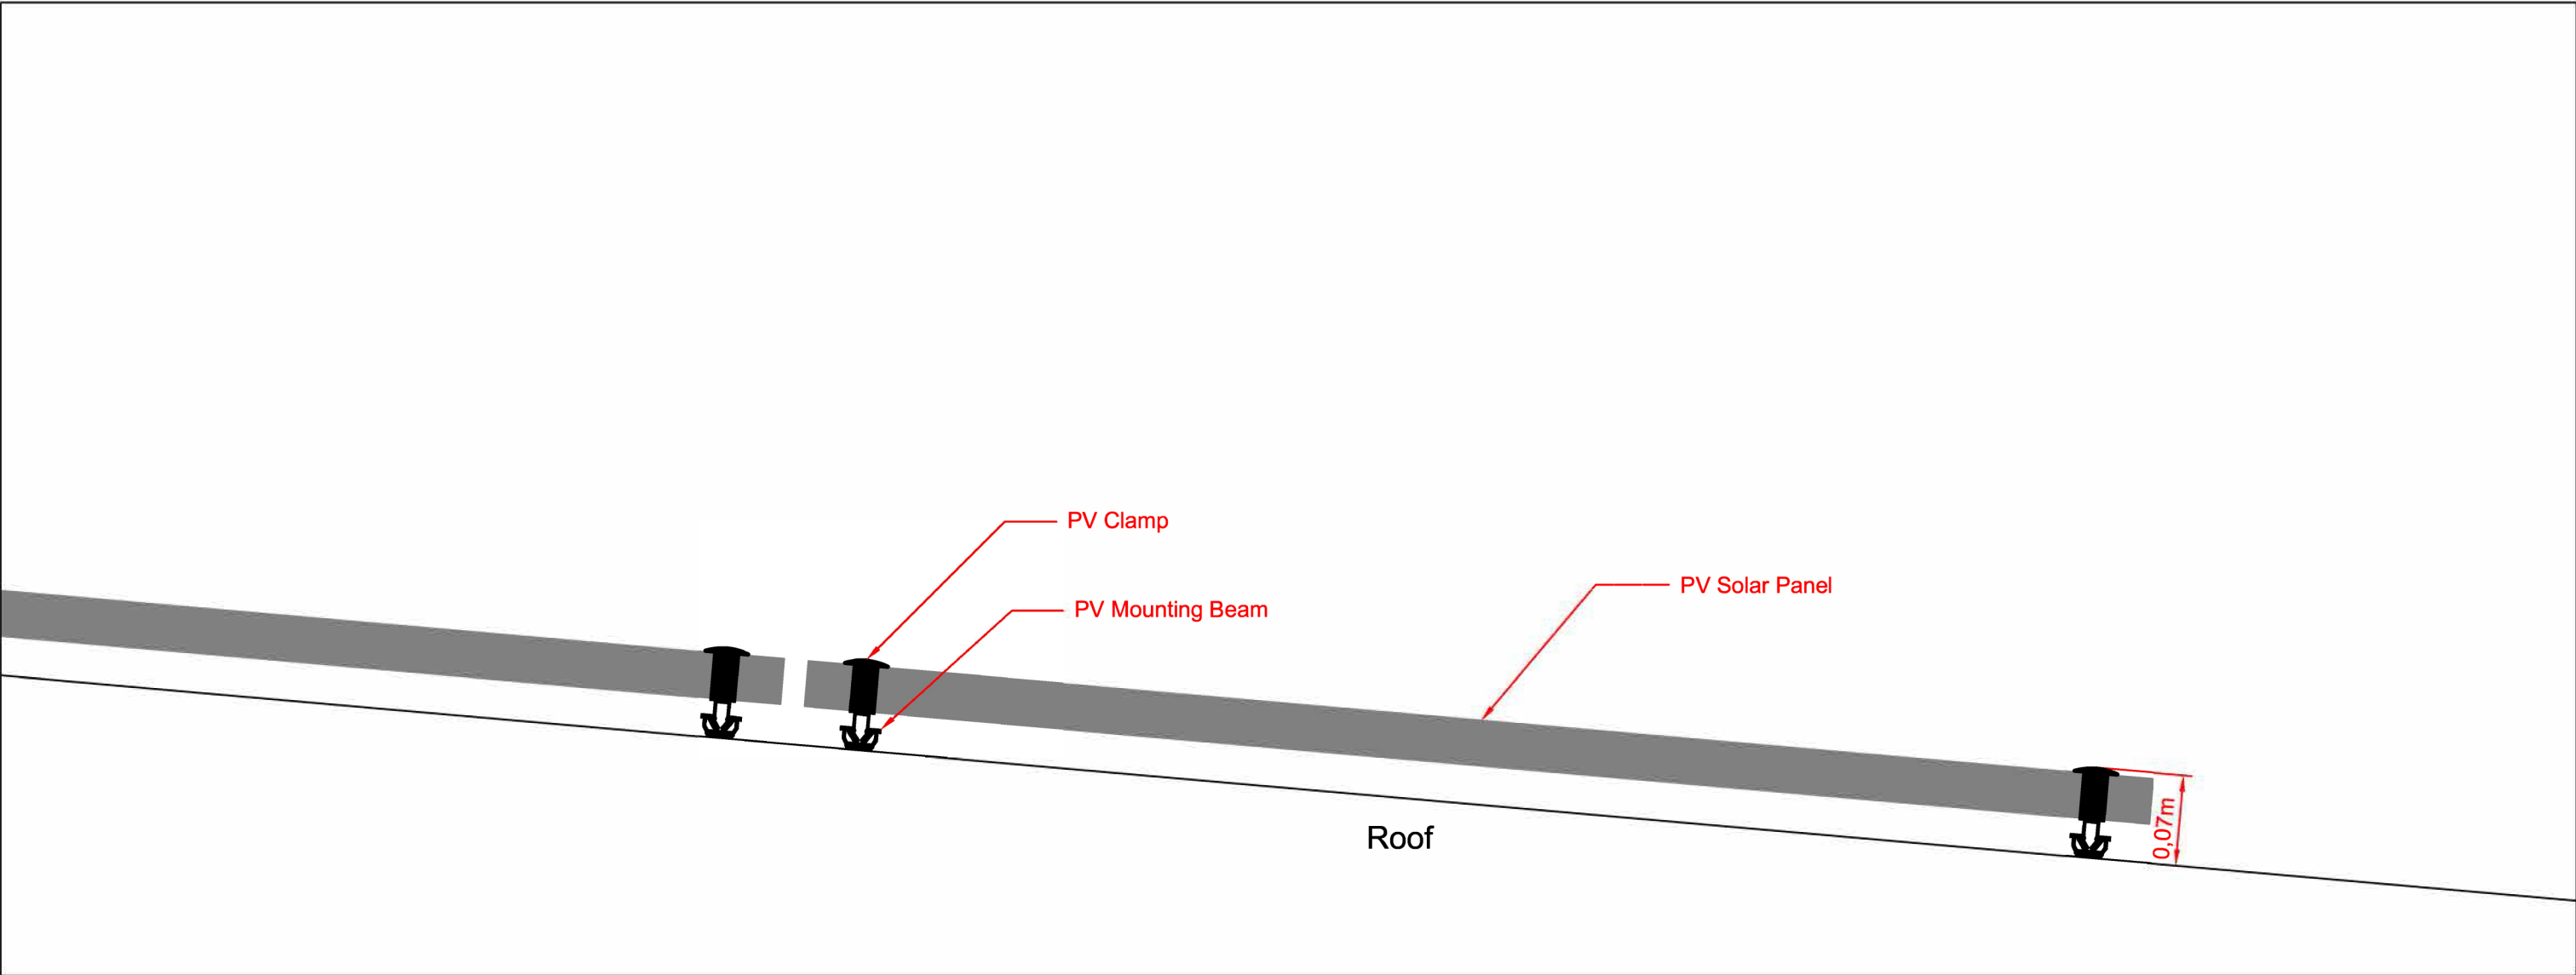

				Date		
				21	08	24
Title		Client		Project Address		
PV Solar Panel Elevations Layout		Voco Hotel		Voco Hotel, Junction 11, Select Car Leasing Stadium, M4, Reading RG2 0FL		
Drawing No:	REV	Project Ref	Author	Scale	Page	
3589-ED	1	3589	Dami Aluko	1:5	1 of 1	