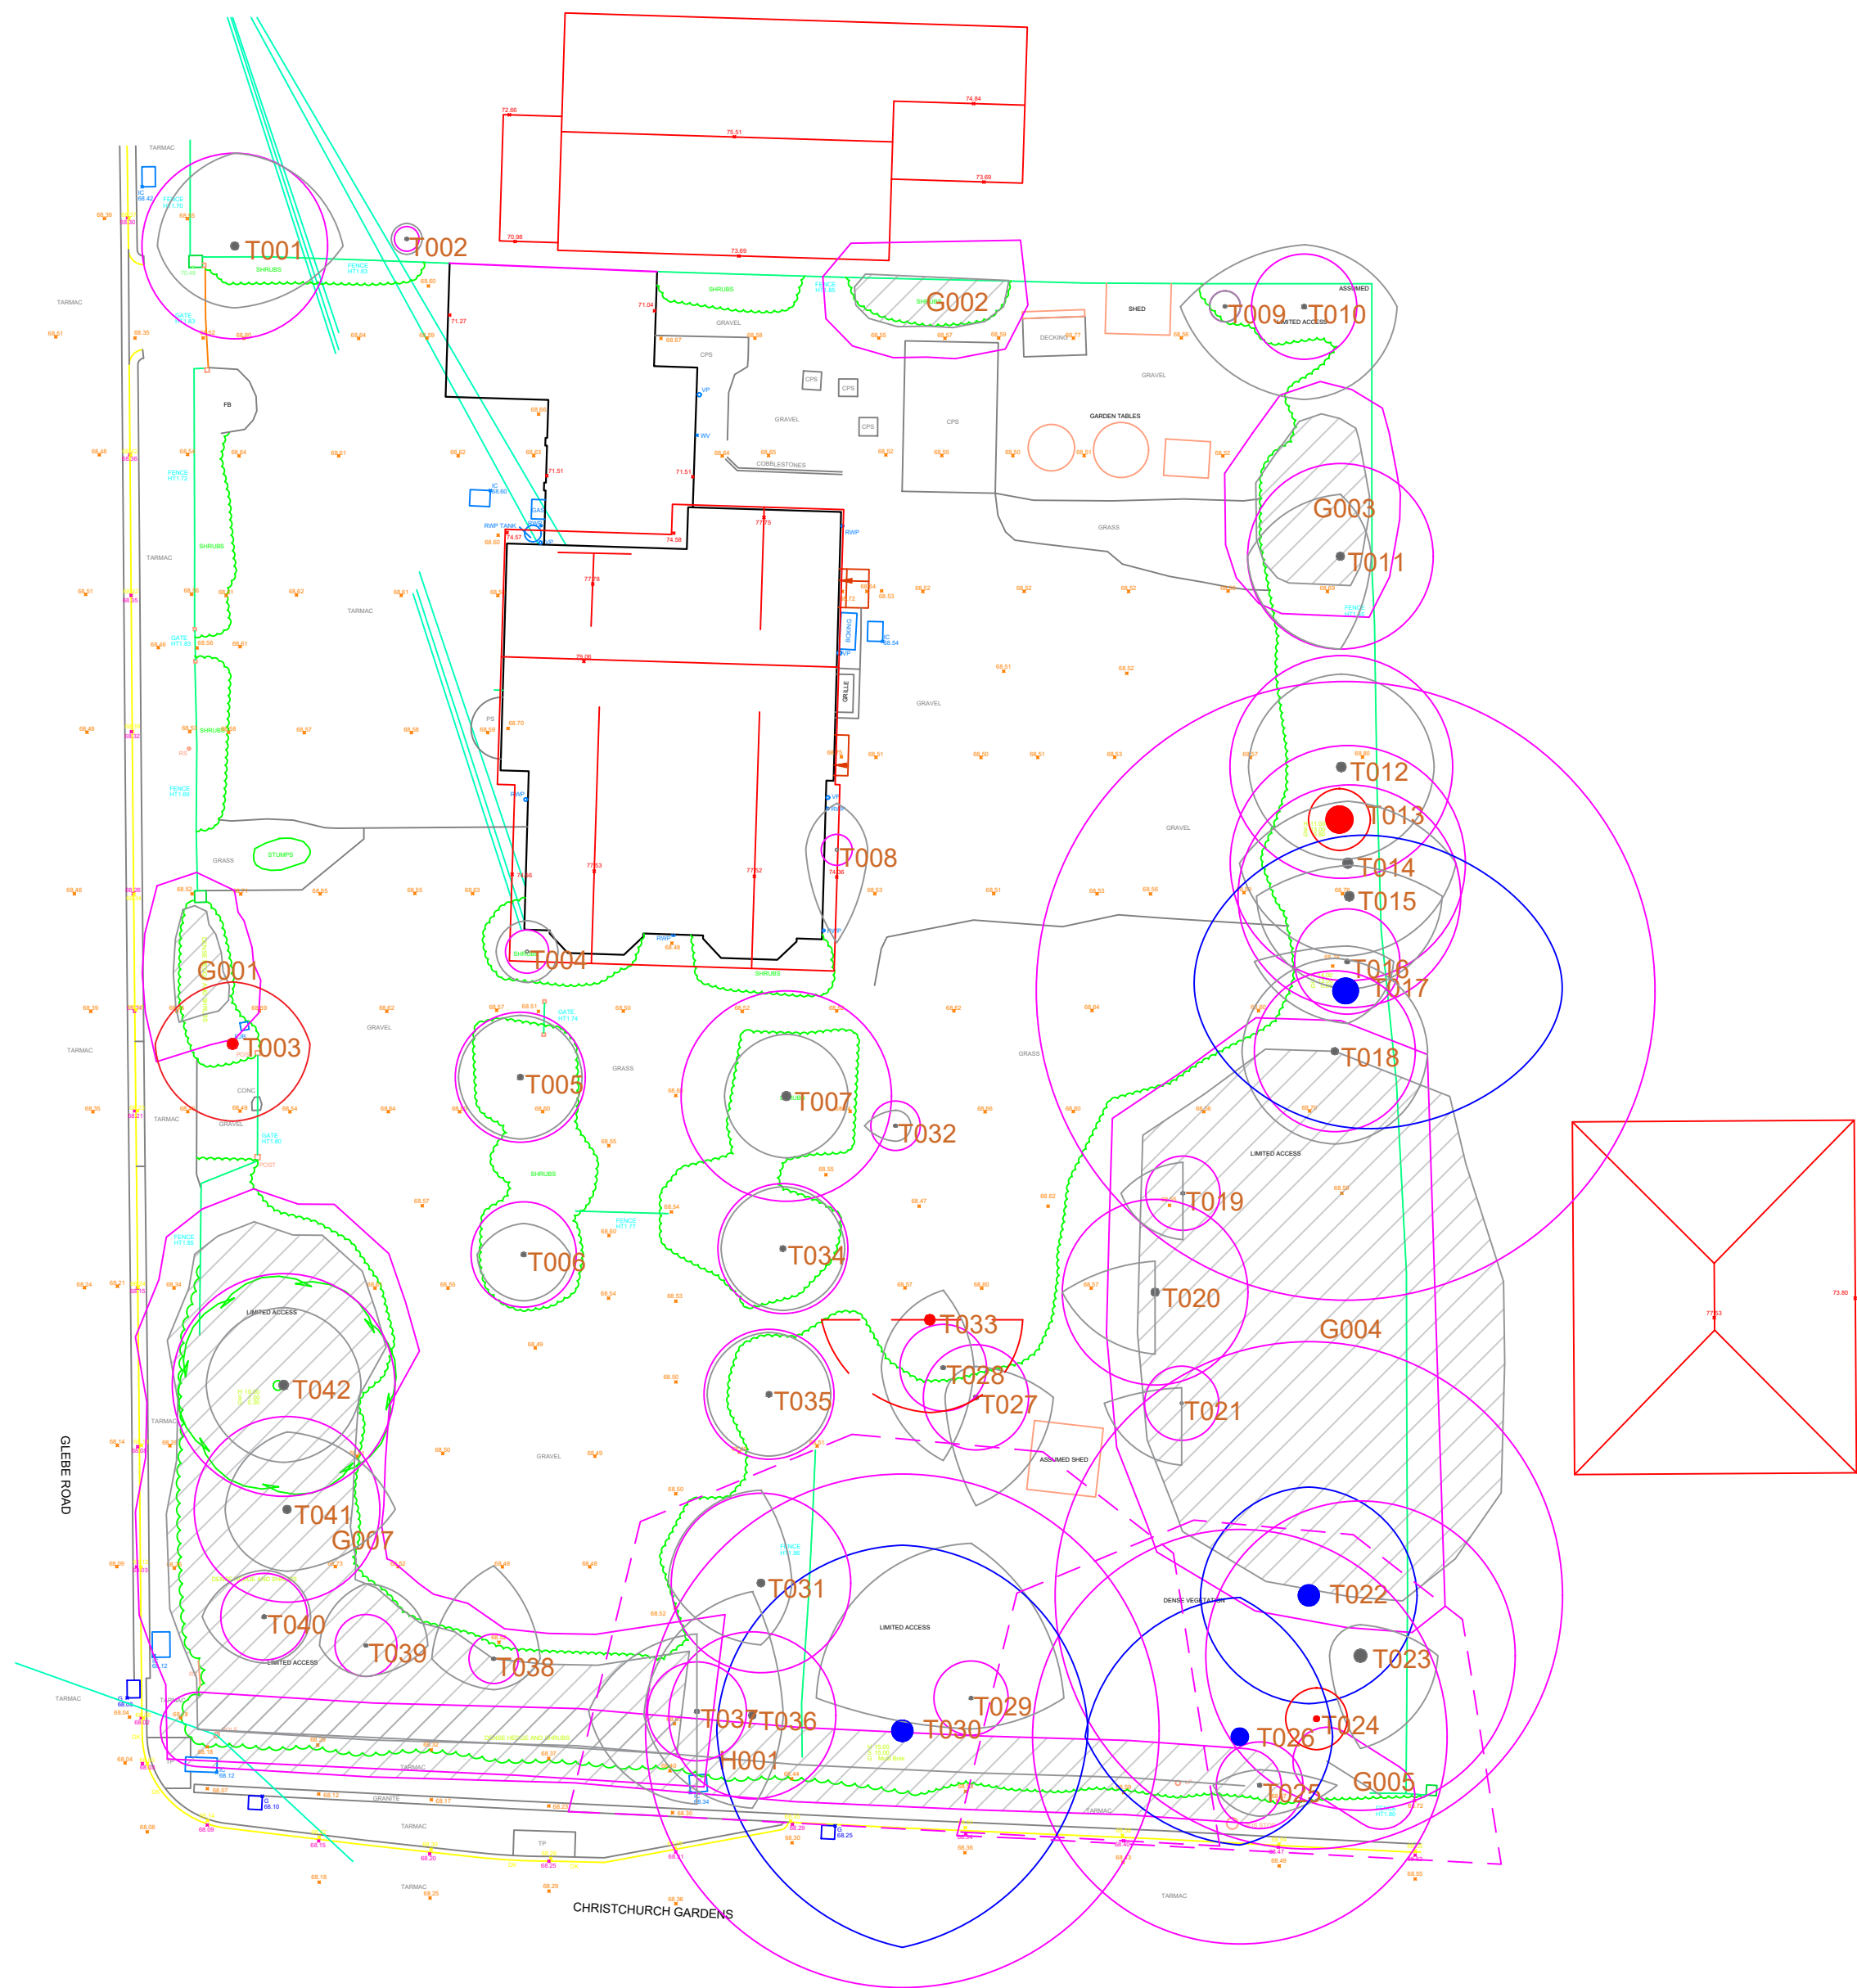
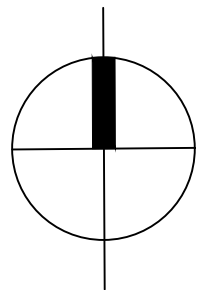


KEY - TREES

- HIGH-GRADE CATEGORY 'A' TREE
PROTECT & RETAIN
- MEDIUM-GRADE CATEGORY 'B' TREE
PROTECT & RETAIN
- LOW-GRADE CATEGORY 'C' TREE
RETAIN WHERE POSSIBLE
- CATEGORY 'U' POOR QUALITY TREE -
POTENTIALLY HAZARDOUS
- ROOT PROTECTION AREA (RPA)
- OFFSET ROOT PROTECTION AREA (RPA)
- LOW-GRADE CATEGORY 'C' TREE GROUP

BS:5837 TREE CONSTRAINTS PLAN

Client:
MICHAEL SNOOKS / LANDIM

Site:
11 GLEBE ROAD
READING
BERKSHIRE
RG2 7AG

A topographical survey has been provided by the client. Smaller trees not shown in the topographical survey have been plotted by eye by the Tree Surveyor.

The position of trees should not be taken as exact but is considered to be a good representation of their locations in relation to the property and any future building works.

Survey by Sarah Duckworth
Arboricultural Consultant

sarahduckworth@hotmail.com
T:01672 519811 M:07810440546

Scale 1:200 @ A2
Date: JULY 2024

Ref: 11 GLEBE ROAD (BS5837) TCP 06404 / 2024