



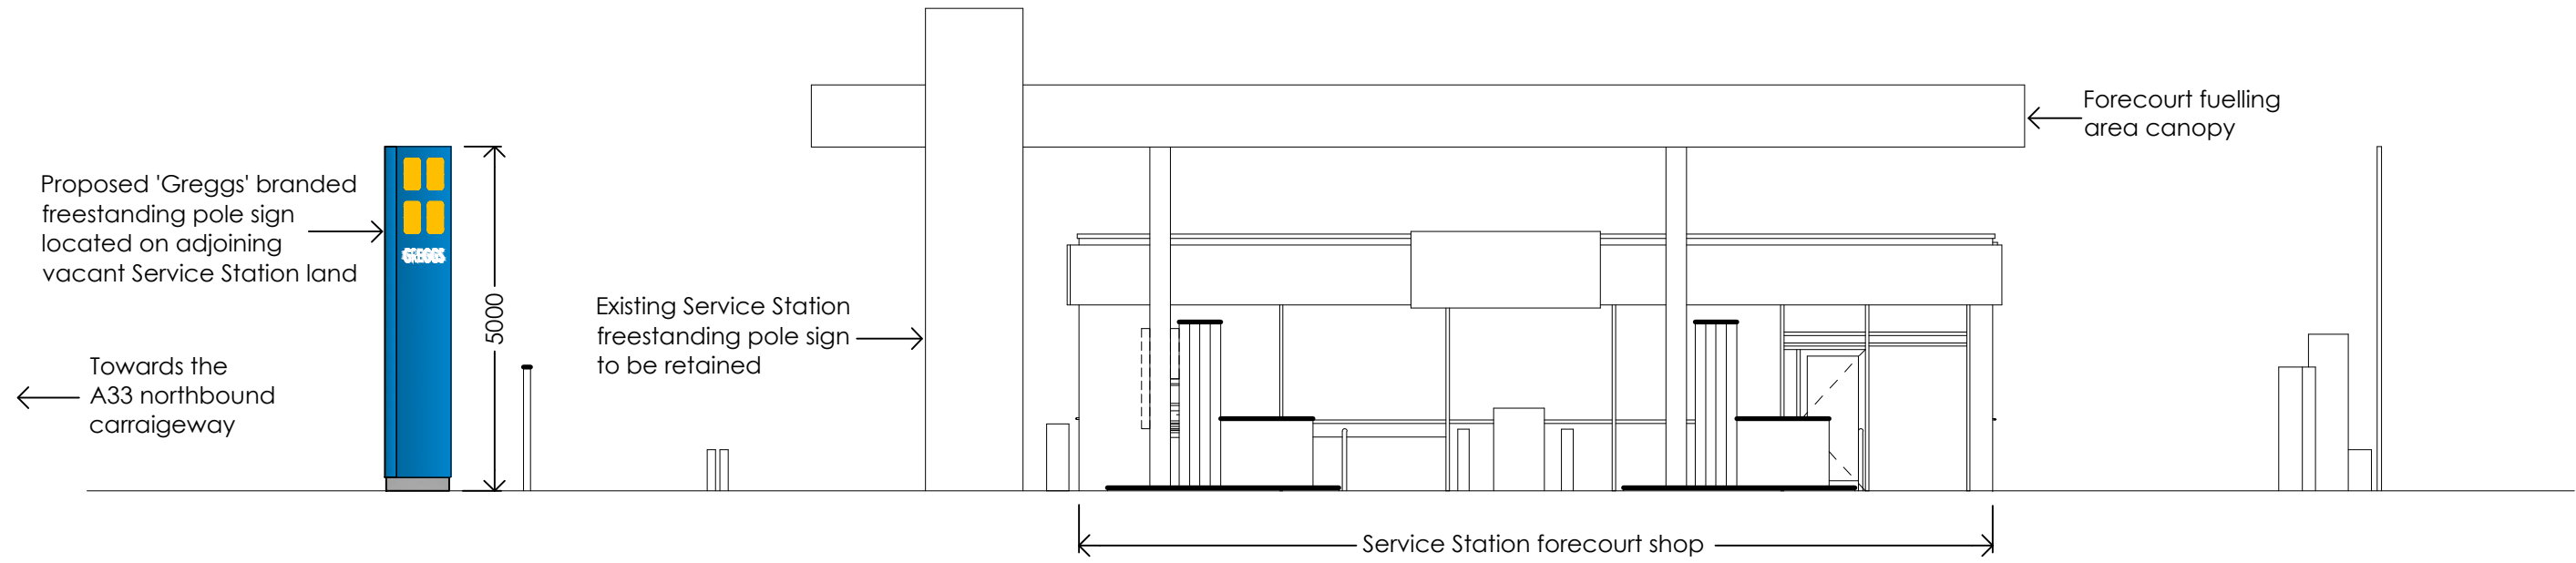

ELEVATION LOOKING WEST FROM ROSE KILN LANE

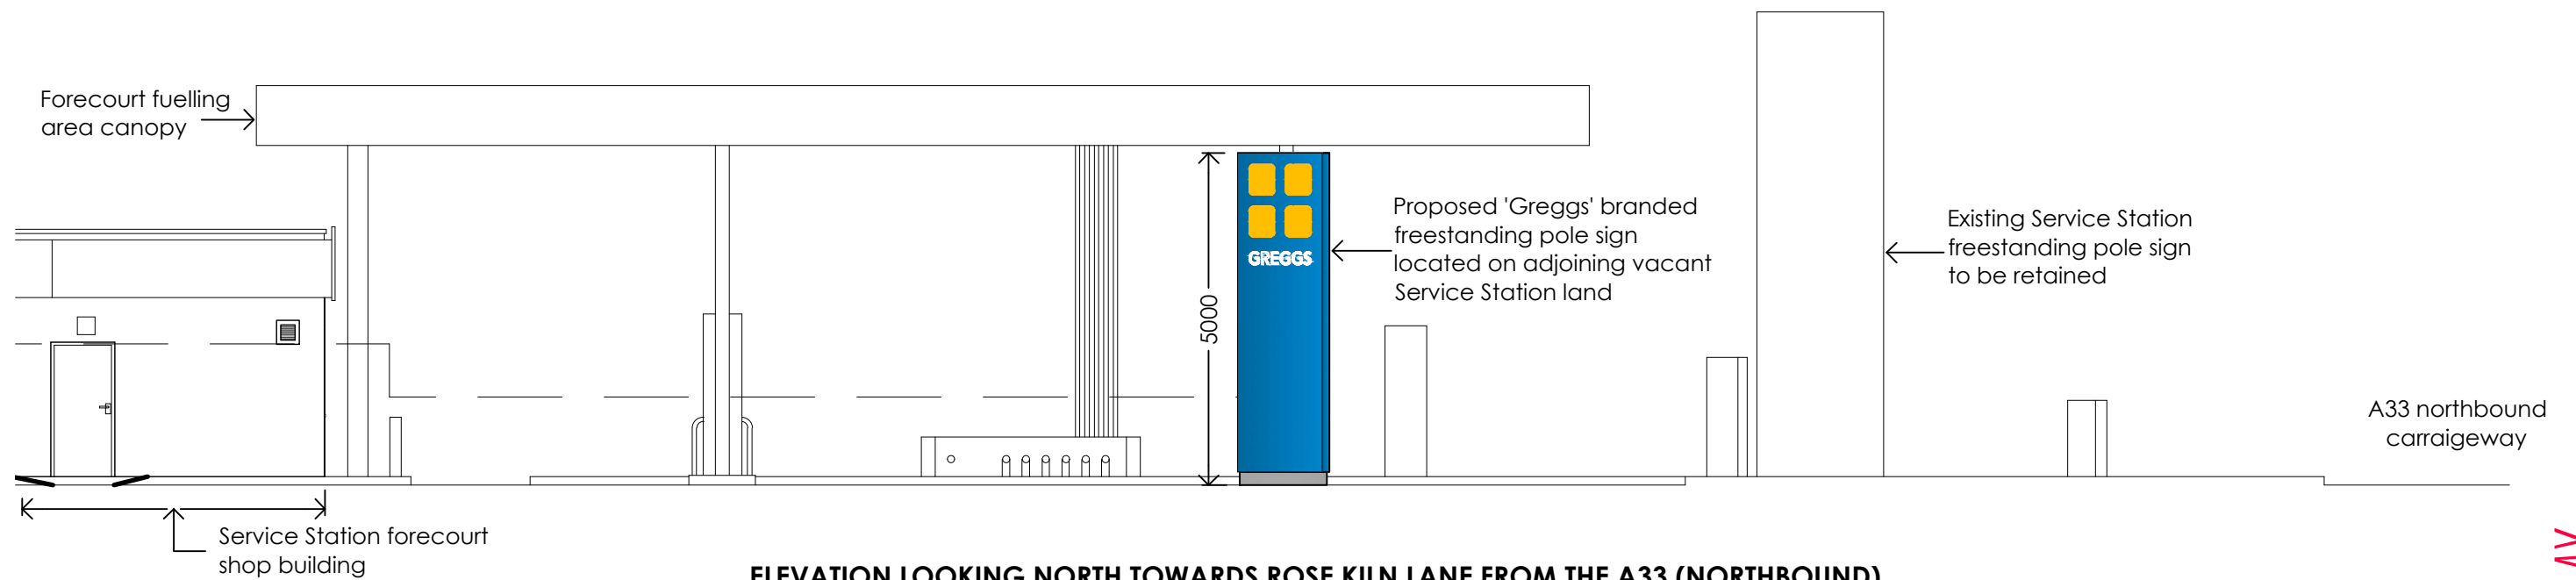

ELEVATION LOOKING NORTH TOWARDS ROSE KILN LANE FROM THE A33 (NORTHBOUND)



CONSENT TO DISPLAY



FROWSBURY
Projects

Frowsbury Projects Limited
Office 3, Stronsay Business Centre
Tilford Road, Hindhead, GU26
6UG
Email: enquires@frowsbury.com

© This drawing is the copyright of FROWSBURY PROJECTS LTD.

CLIENT

MOTOR FUEL GROUP
10 BRICKET ROAD, St ALBANS,
HERTFORDSHIRE, AL1 3JX

PROJECT LOCATION

ROSE KILN SERVICE STATION
ROSE KILN LANE, READING,
BERKSHIRE,
RG2 0HP

DRAWING

FREESTANDING 'GREGGS' POLE SIGN
PROPOSED SITE ELEVATIONS

rev	date	by	description

Dwg No: FPL-MFG-475-CTD-P-34 Rev:

Scale: 1:100

Date: September 2024

Rev:

A3

original plot size

Draw By: DS

CAD file ref: