THIS DRAWING IS THE COPYRIGHT OF BARCLAY + PHILLIPS ARCHITECTS. CONTRACTOR WILL BE HELD RESPONSIBLE FOR THE ACCURACY OF WORKS INVOLVING THE SETTING OUR AND CHECKING OF ALL DIMENSIONS ON THE DRAWING AND ON SITE. DIMENSIONS MUST NOT BE SCALED FROM THIS DRAWING.

PLANNING

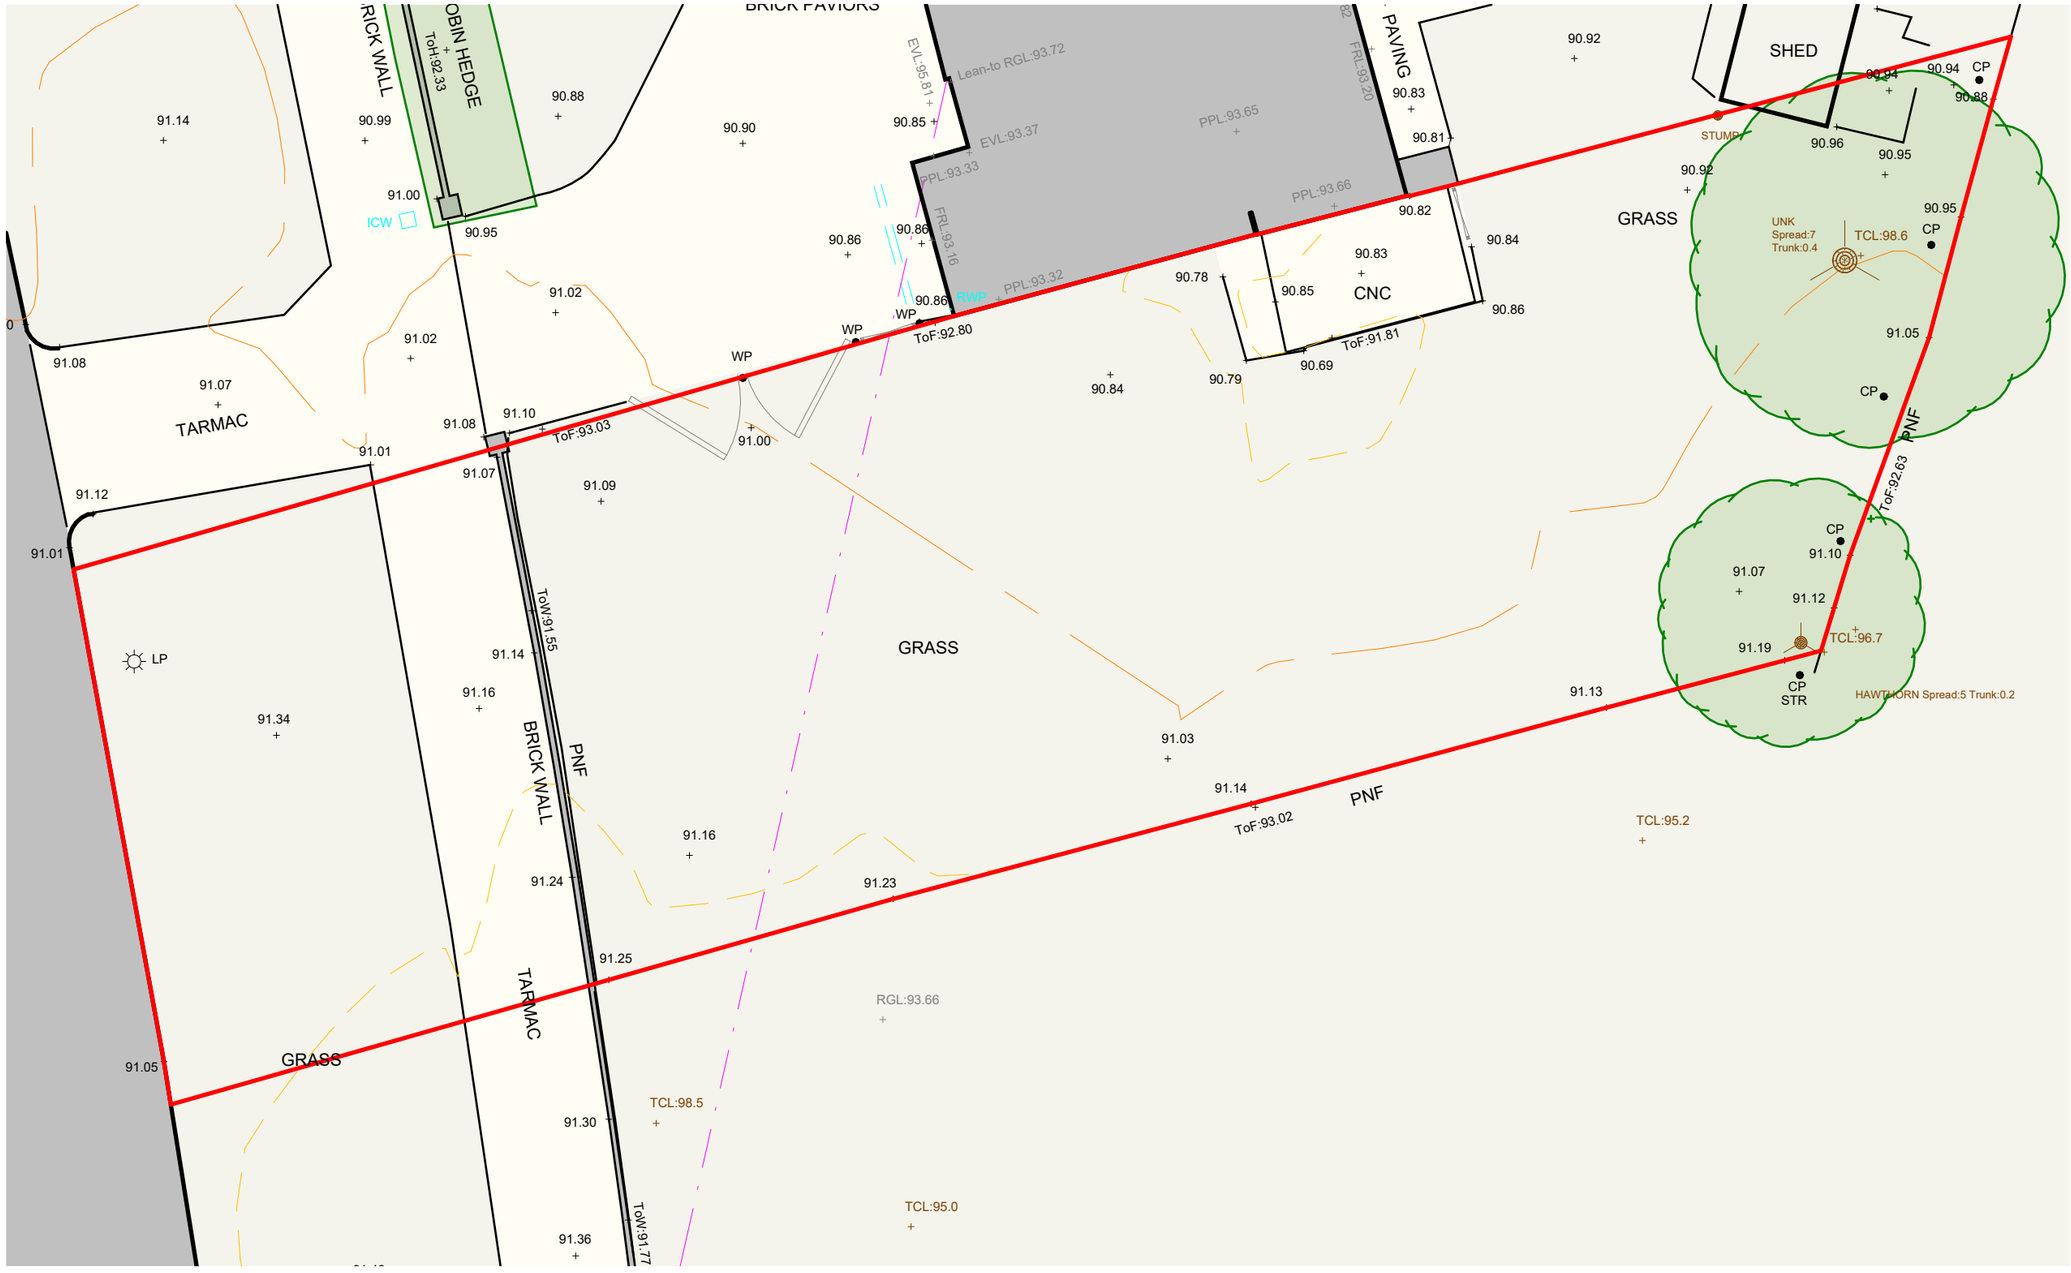

1 Existing Site Plan
1 : 100
Site Area = 270m²

Rev	Description	Date	By

barclay+phillips architects
The Studio, 5 Oakridge Office Park, Southhampton Road, Whaddon, Salisbury, SP5 3HT t: +44 (0) 01722711177
e: enquiries@barclay-phillips.co.uk
www.barclay-phillips.co.uk

PROJECT
Proposed New Build Dwelling at: 23 Church End Lane, Tilehurst, Reading, RG30 4XA

CLIENT
Bradfield Properties Ltd.

DRAWING TITLE
Existing Site Plan

1:100 0 1 2 3 4 5

SCALE 1 : 100 @A3
DATE 17.06.2024
DRAWN MB
CHECKED PA

DRAWING No P22-042
REVISION 01-91-002