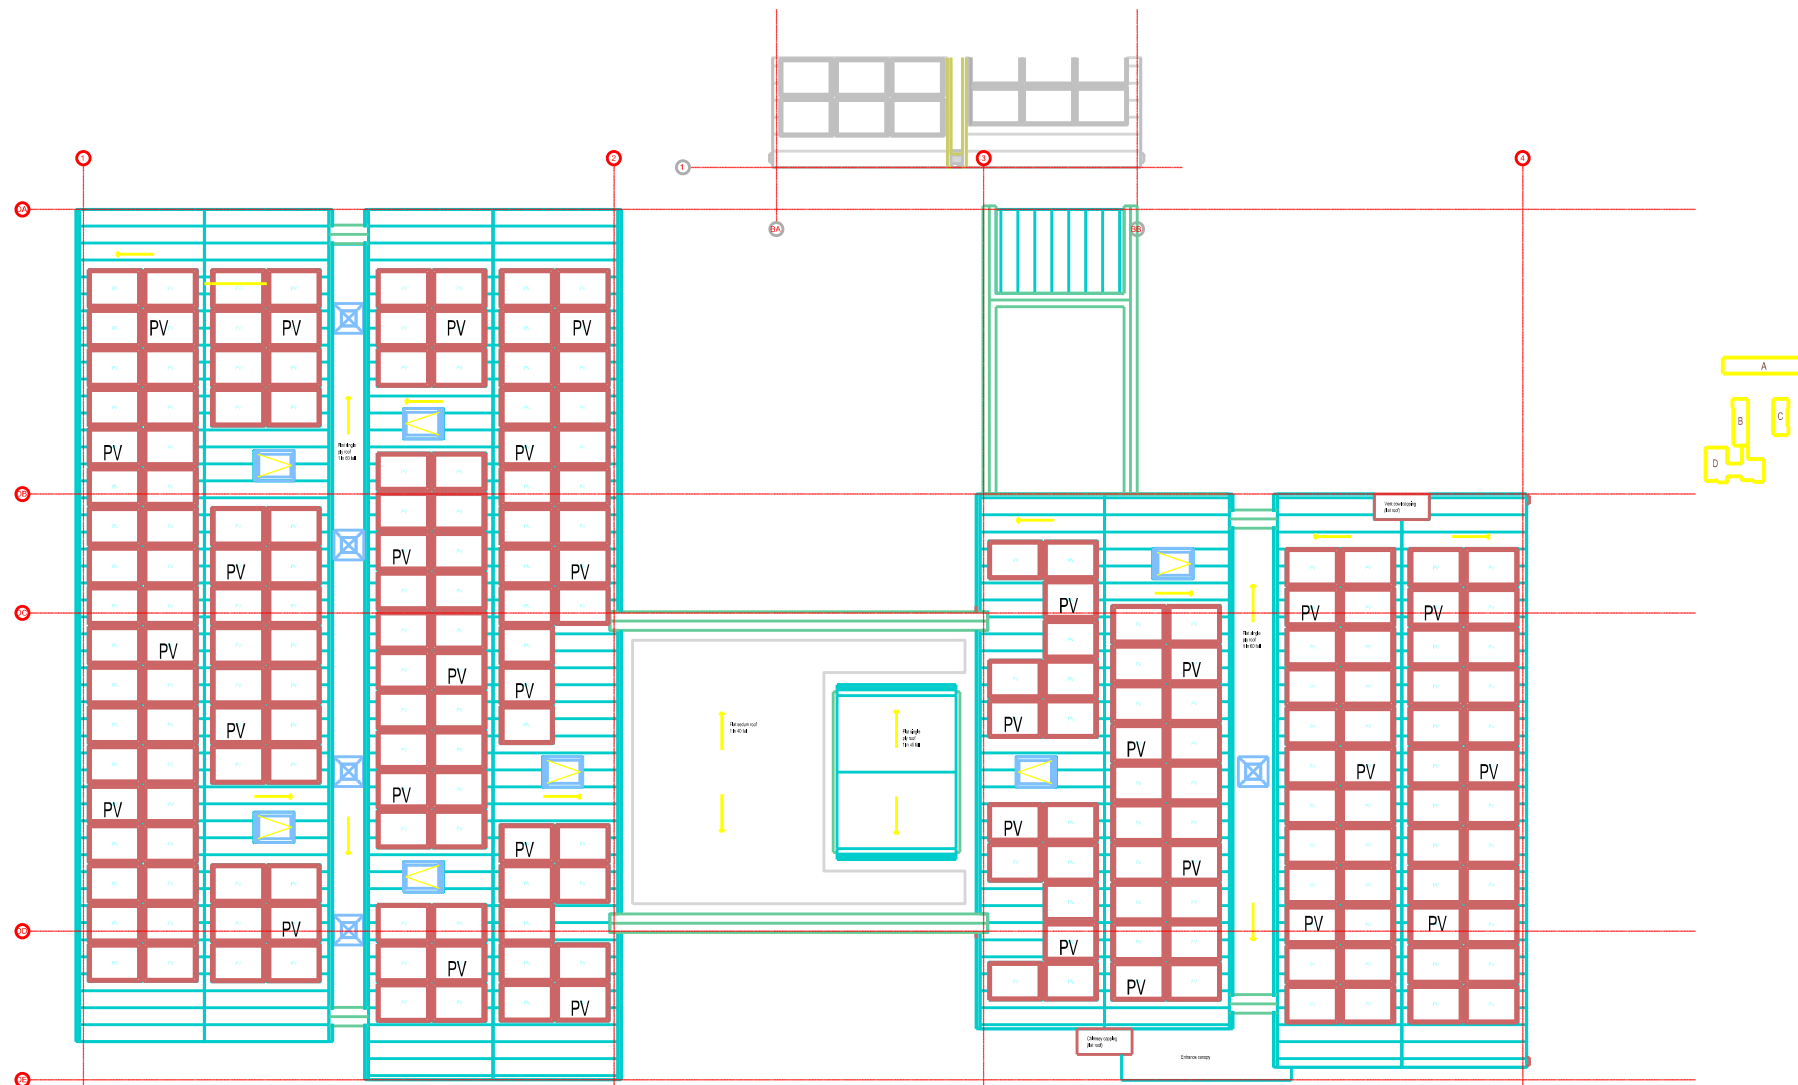


REVISION		DATE	CHK BY	NO
TITLE		BLOCK D PLAN		
PROJECT		AMETHYST LANE		
ARCHITECT		METASHAPE		
SCALE AT A1		1:200		
DRAWN		AU		
CHECKED		MS		
DATE		JUL24		
ENGDESIGN		3365-ENG-ZZ-DX-DG-ME-1050		
TELEPHONE: 020 7357 7223				
106-108 BERNARDSEY STREET				
LONDON SE1 3TX				