


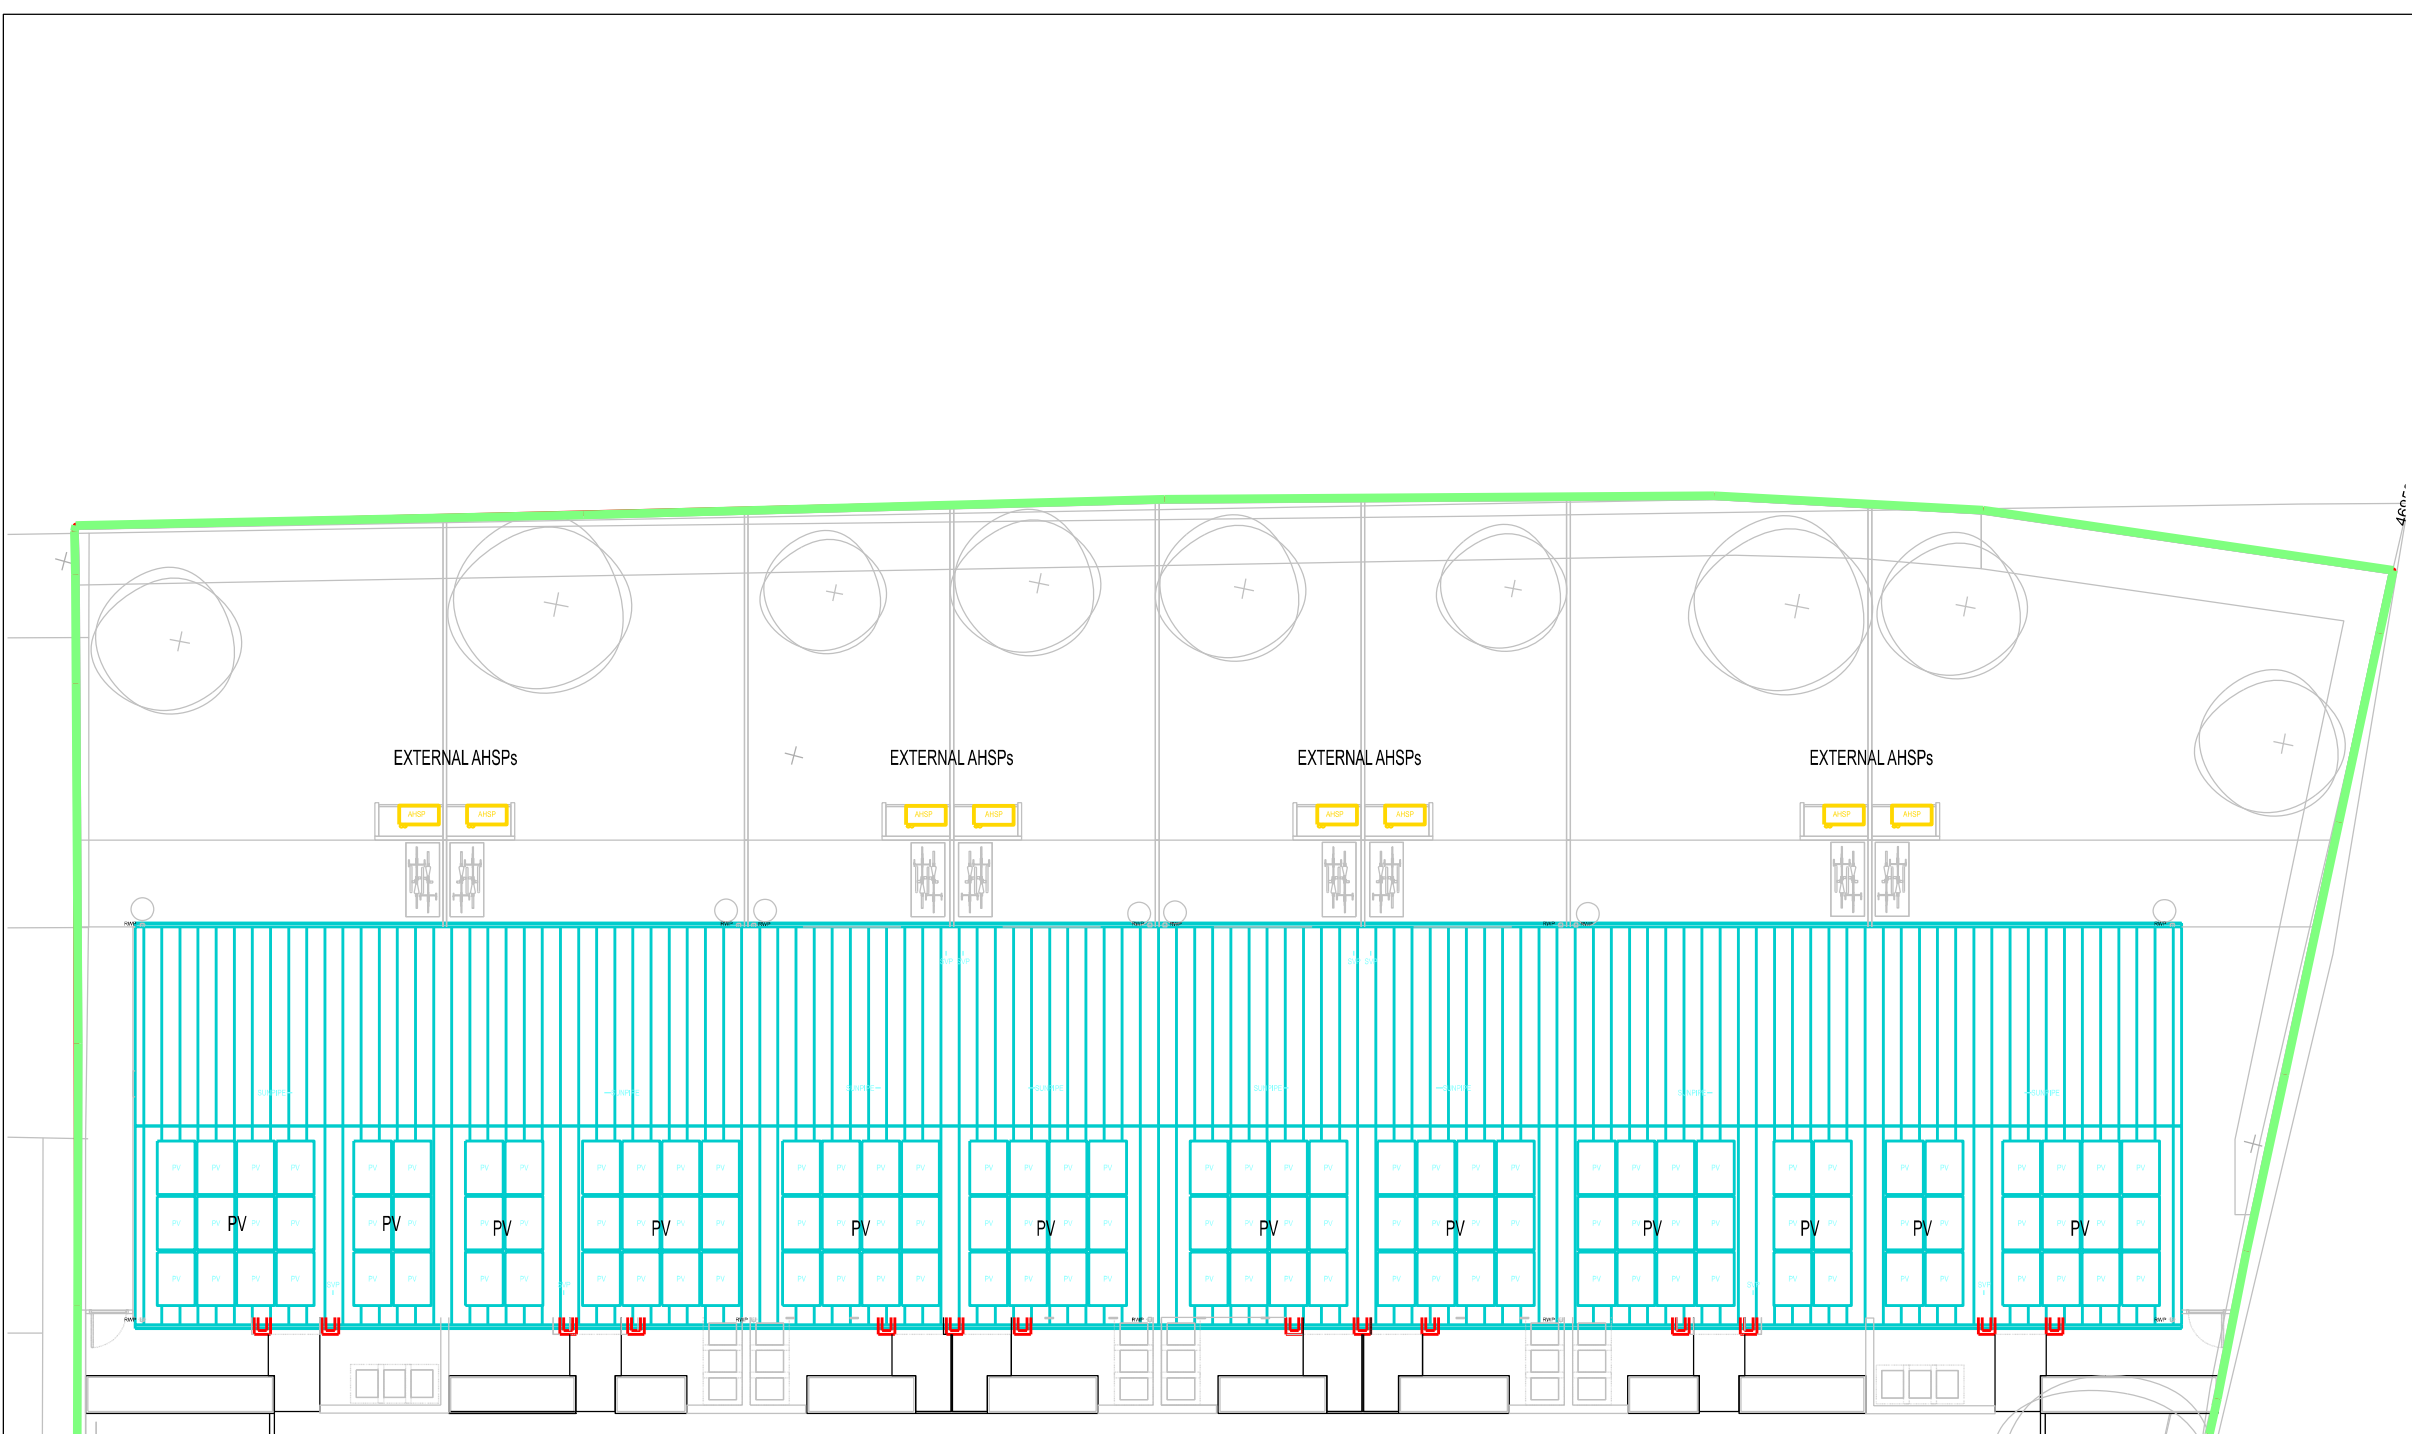

REVISION		DATE	CHK BY	NO
TITLE		BLOCK A PLAN		
PROJECT		AMETHYST LANE		
ARCHITECT		METASHAPE		
SCALE AT A1		1:200		
DRAWN		AU		
CHECKED		MS		
DATE		JUL24		
ENGDESIGN		3365-ENG-ZZ-AX-DG-ME-1020		
TELEPHONE: 020 7357 7223				
106-108 BERNMONDSEY STREET				
LONDON SE1 3TX				