


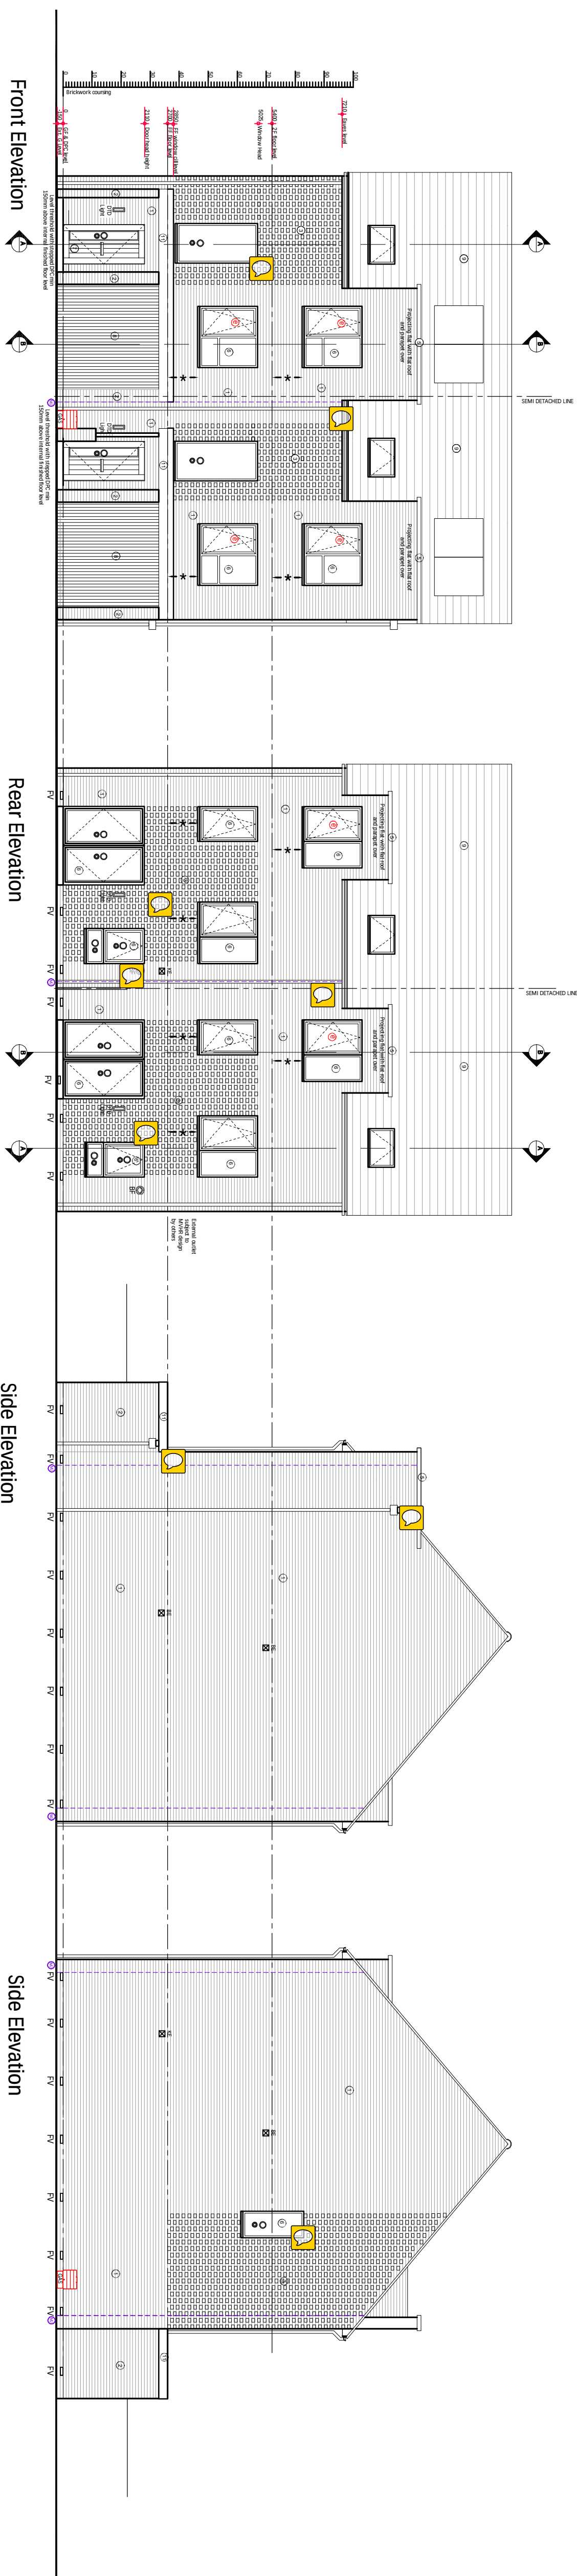


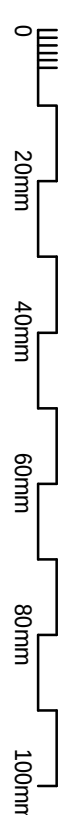

ELEVATIONS @1:100

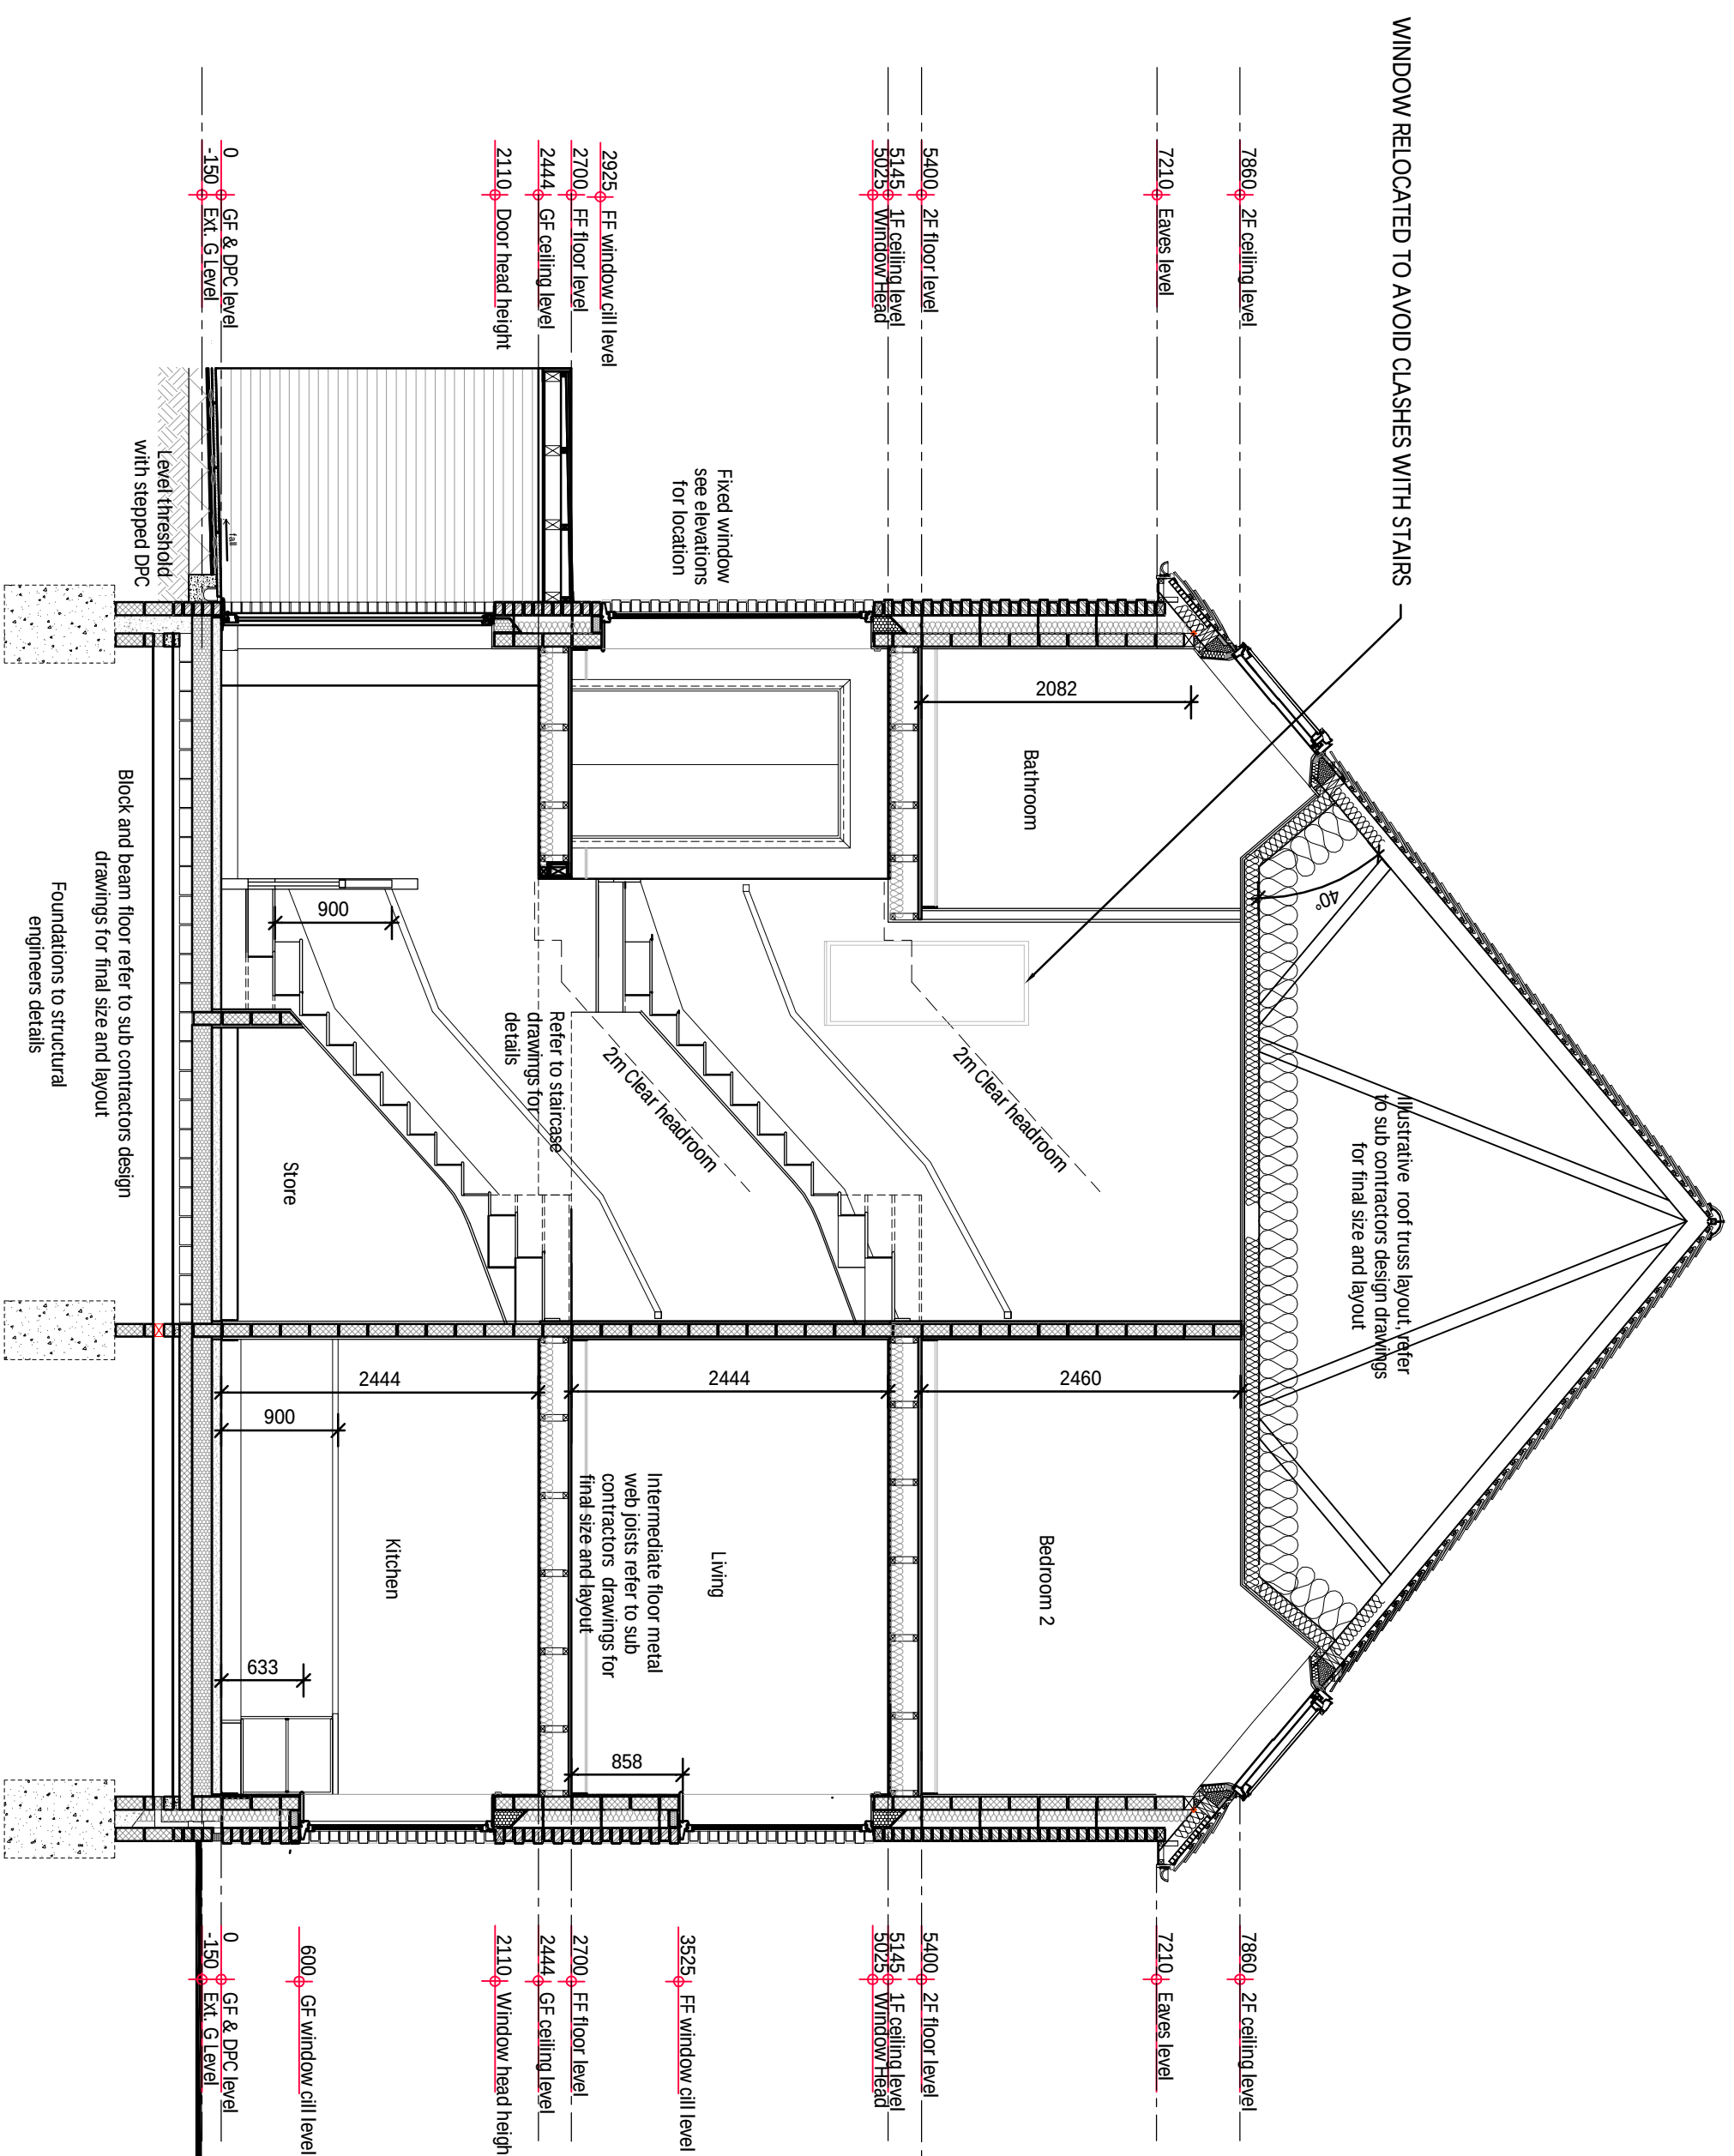

SECTION AA @ 1:50

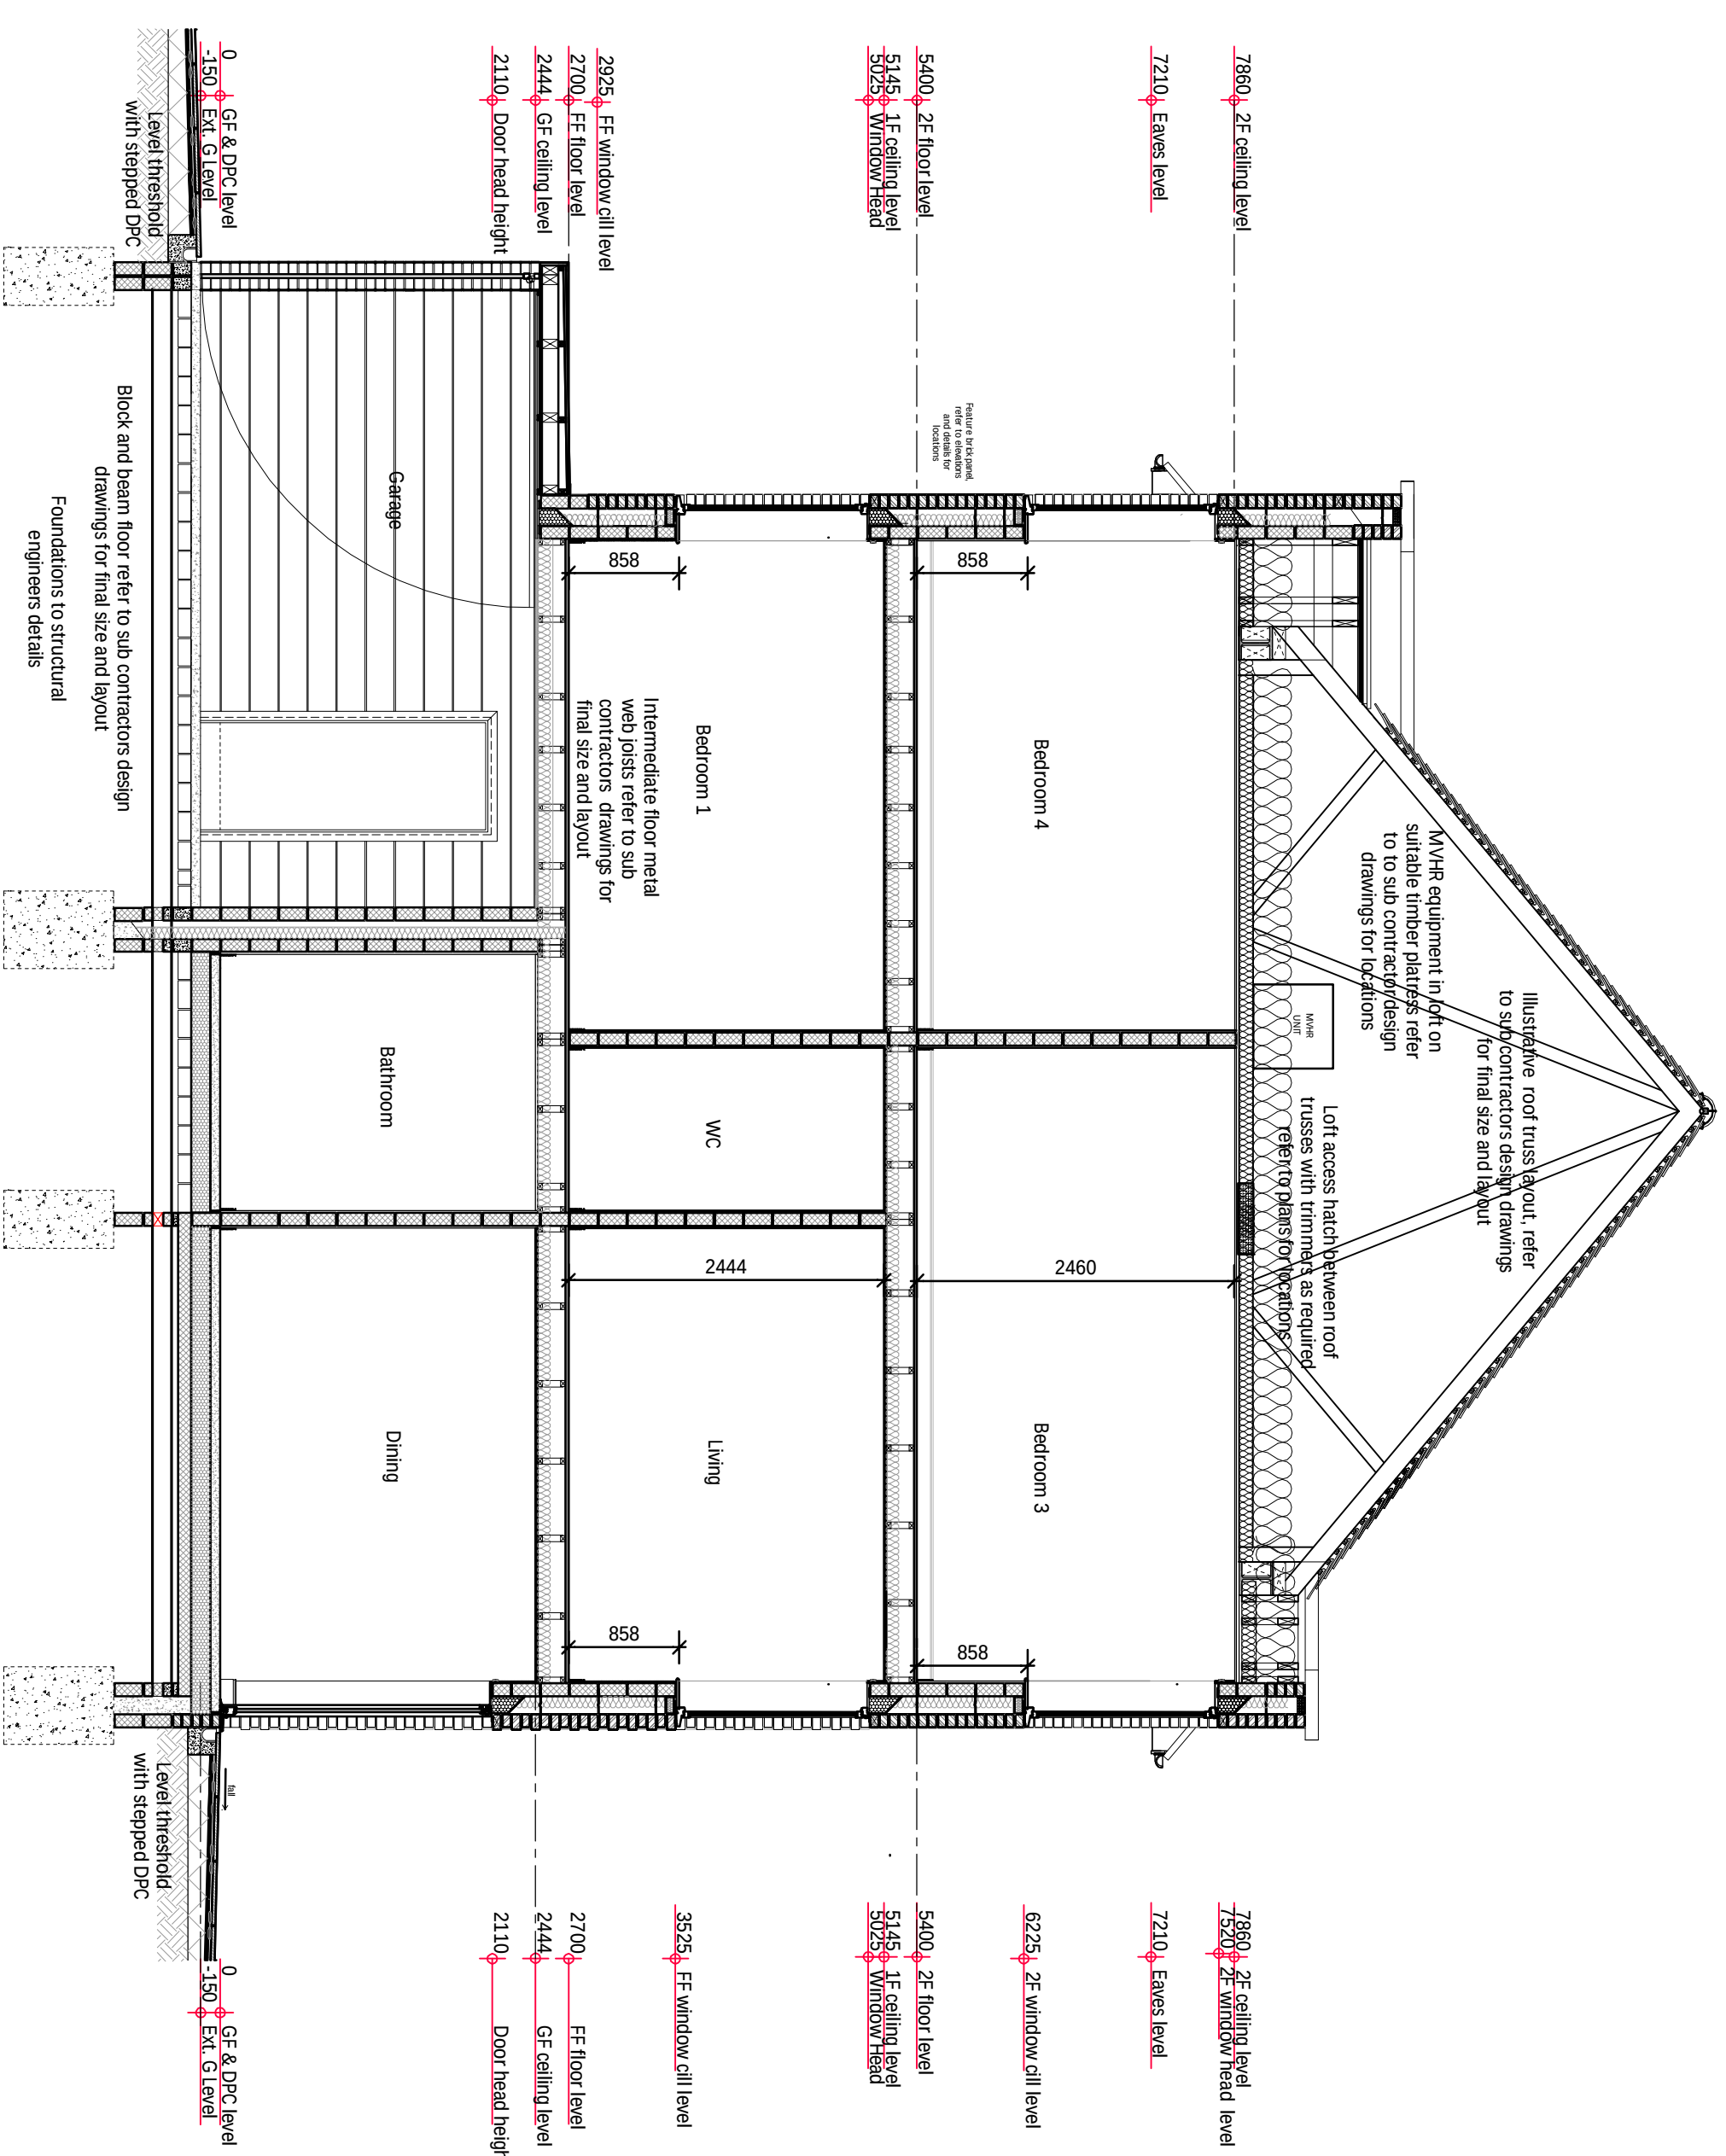

SECTION BB @ 1:50



GA boxes refer to Sub floor and GA plans for locations

Material palette:

- ① Red brick
- ② Blue brick
- ③ Feature breakout
- ④ Grey up/C rainwater pipes/gutters/hooper head
- ⑤ Grey aluminium coping
- ⑥ Windows: Double glazed windows frames in grey
- ⑦ Doors: Grey with glazing and timber slatted
- ⑧ Bin Store: timber cladding
- ⑨ Roof: Grey concrete tiles

Entrance Porch


Site walls: Blue brick

Roof: Grey fascia and masterboard soffit (refer to details)

Material palette:

- 1 Red brick
- 2 Blue brick
- 3 Feature brickwork
- 4 Grey PVC rainwater pipes/gutters/hooper head
- 5 Grey aluminium coping
- 6 Windows: Double glazed windows frames in grey
- 7 Doors: Grey with glazing and timber slatted
- 8 Bin Store: Timber cladding
- 9 Roof: Grey concrete tiles

Entrance Porch
Side walls: Blue brick
Roof: Grey fascia and masterboard soffit
(refer to details)

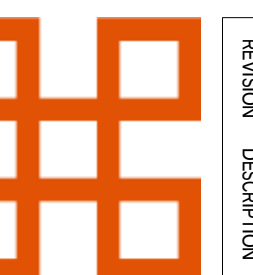REVISION	DESCRIPTION	DATE	DRAWN	CHECKED
 Hi				
GHM PARTNERSHIP				
www.ghmpartnership.co.uk				
20 FLINK HILL HORSFORTH LEEDS LS18 4DH				
THE STUDIO 12 CHURCH STREET WELWYN HERTS AL6 9LW				
PROJECT	Conwy Close, Reading			
DRAWING TITLE	House Type A			
General Arrangement				
Elevations and Sections AA-BB				
DATE	OCT 17	DRAWN	RE	
SCALE @ A1	1:50/100	CHECK	RG	
STATUS	PRELIMINARY			
JOB NO.	3198			
DRAWING NO.	1102			
REVISION	P1			