



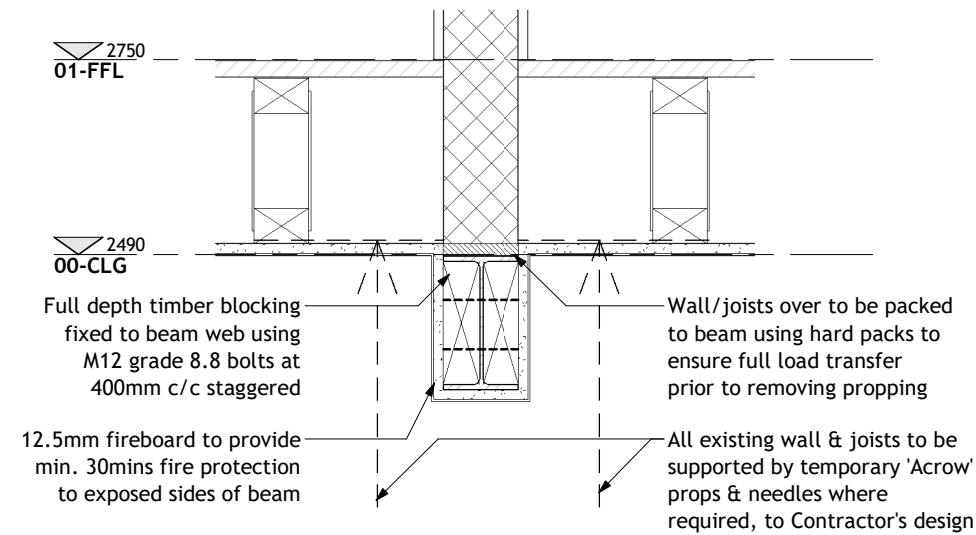


Proposed Section A

General Arrangement | A | Scale 1 : 10

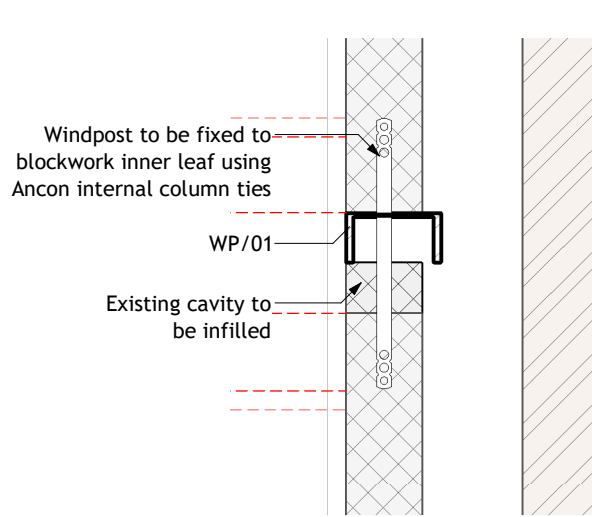


Proposed Structural Plan B

Structure | B | Scale 1 : 10

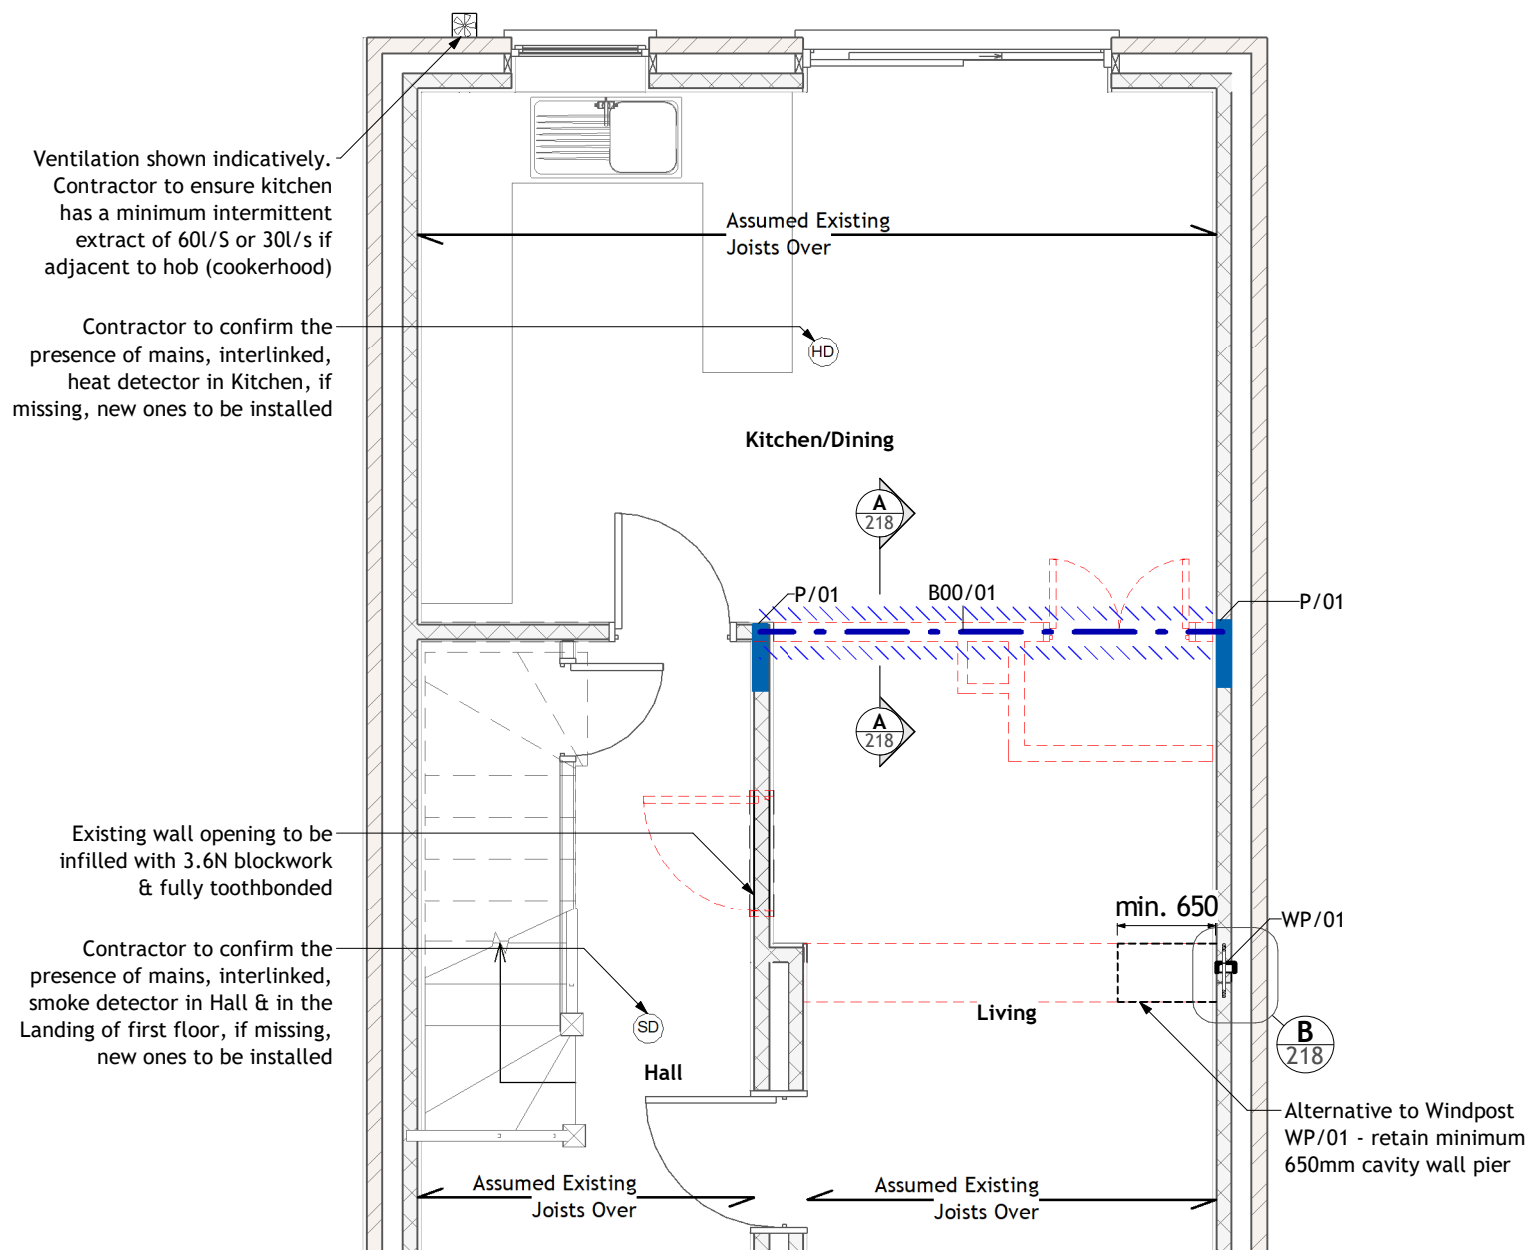

Proposed Ground Level Plan

Structure | 00-FFL | Scale 1 : 50

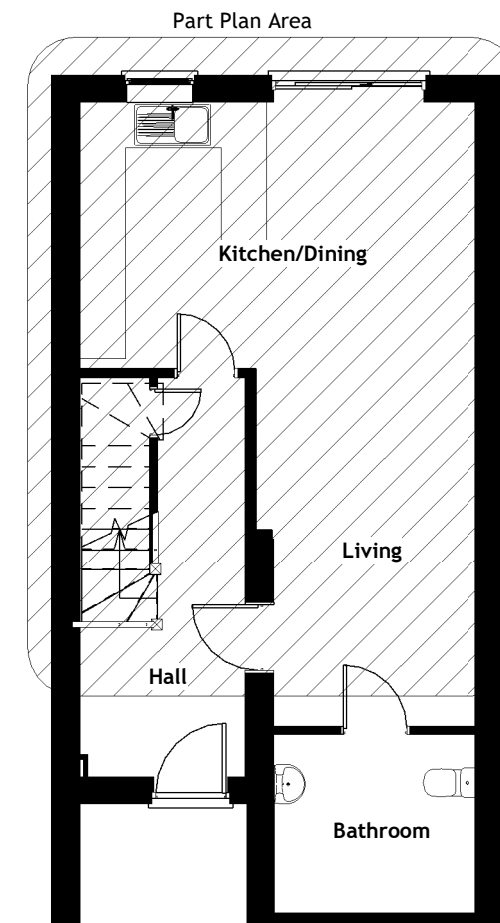

Proposed Ground Level Plan

Key | 00-FFL | Scale 1 : 100

Sheet Legend

Ref.	Description
	structure above to be fully propped prior to demolition & props to remain in place until works are complete
	items to be demolished
	beam centreline/over
	concrete padstone, refer to schedules
	span extent & directional arrow
	mains heat detector with battery backup
	mains smoke detector with battery backup

- Copyright © 2023 Michael Aubrey Partnership Ltd. (MAPL)
- Sheet Notes
- the drawing is copyright protected and may not be used, reproduced or relied upon by any third party except as explicitly agreed by MAPL
 - all dimensions are in millimetres unless noted otherwise
 - all measurements must be obtained from stated dimensions only and checked before ordering any materials. Measurements must not be scaled off the drawing except for Local Authority Planning application purposes
 - all drawings must be read in conjunction with all other project drawings and any discrepancies reported immediately for clarification
 - full schedules, specification notes and legends are located on drawings numbered '900' to '999' (900 series)

Rev	Date	By	OB	First issue	Description
0	09.04.2024	OB		First issue	

michael aubrey partnership
• 0118 962 9666 • www.mapl.co.uk

Client	Reading Borough Council		
Project Address	5 Conwy Close, Tilehurst, Reading. RG30 4JB		
Project Description	Structural Alterations to Garage, Shower Room & Dining Room		
Sheet Title	Plans - Ground Level - Proposed Structure		
Sheet Ref.	MAP-C4966-218	Rev.	0
Project Ref.	C4966	Date	09.04.2024
Drawn by	OB	Checked by	JA
Scale	As indicated	Sheet Size	A3