
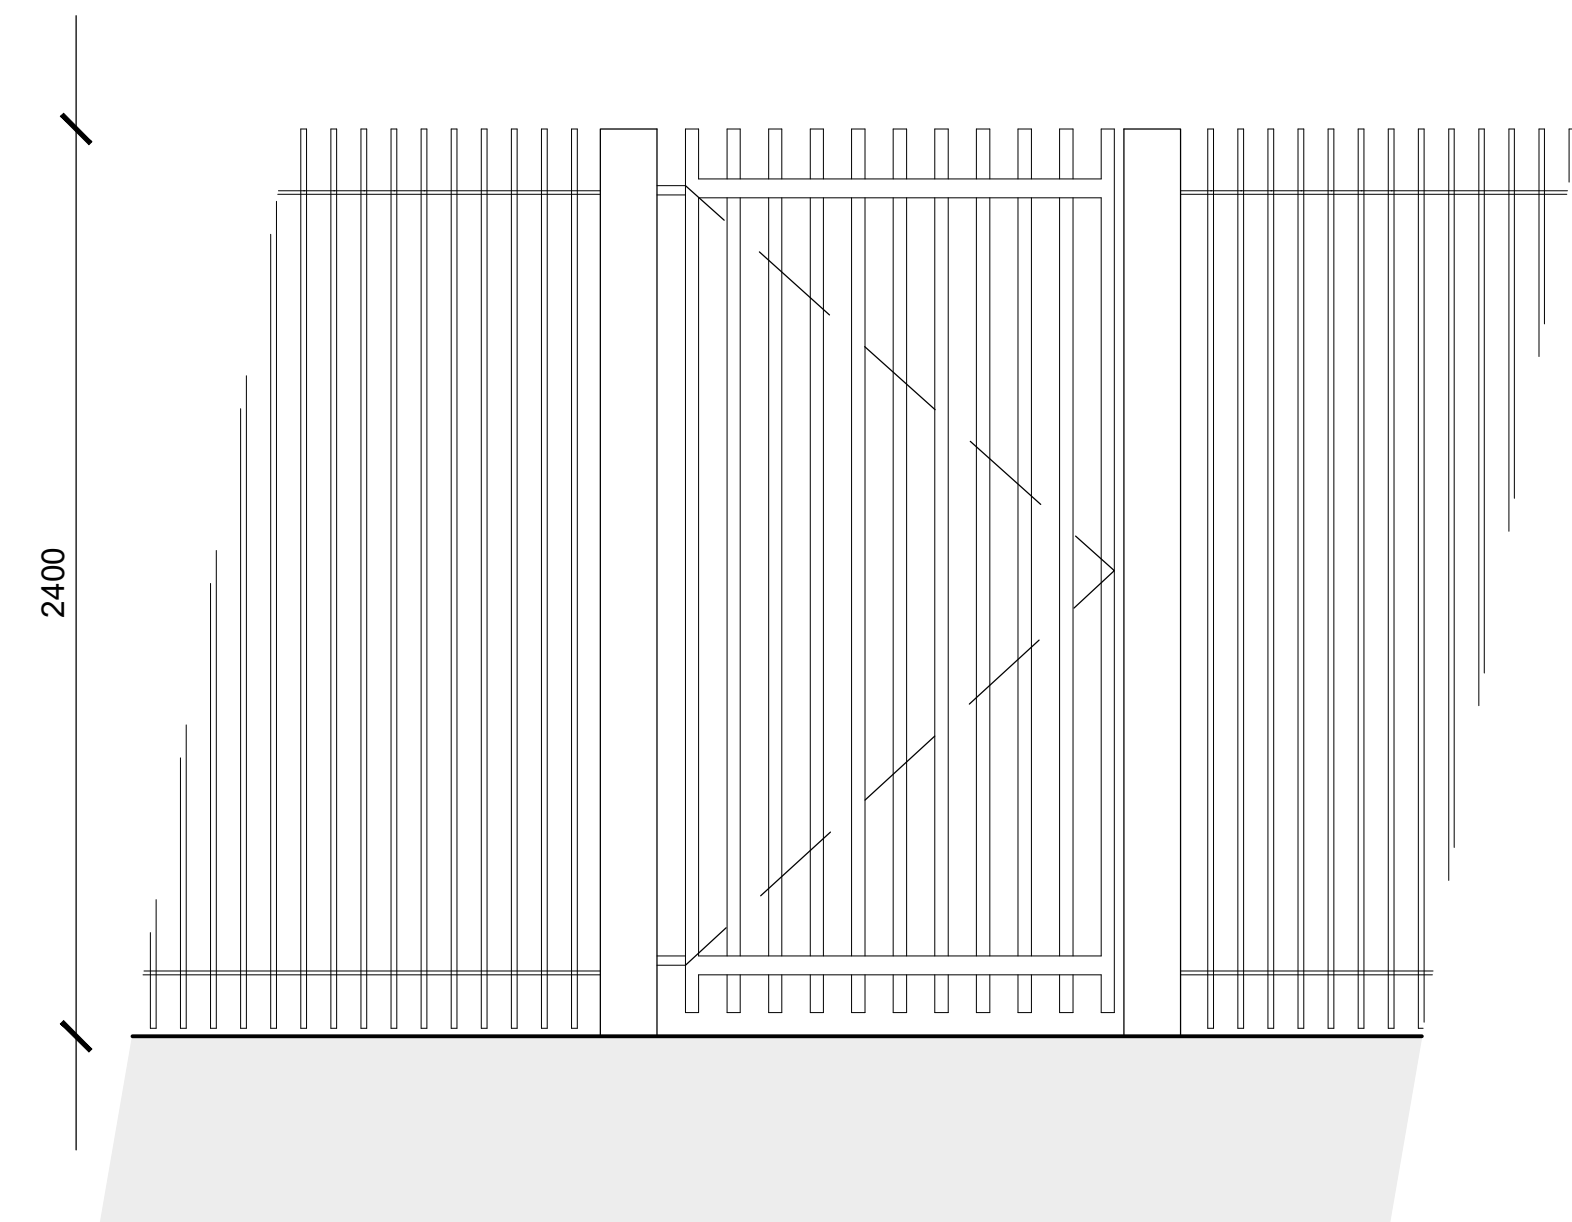
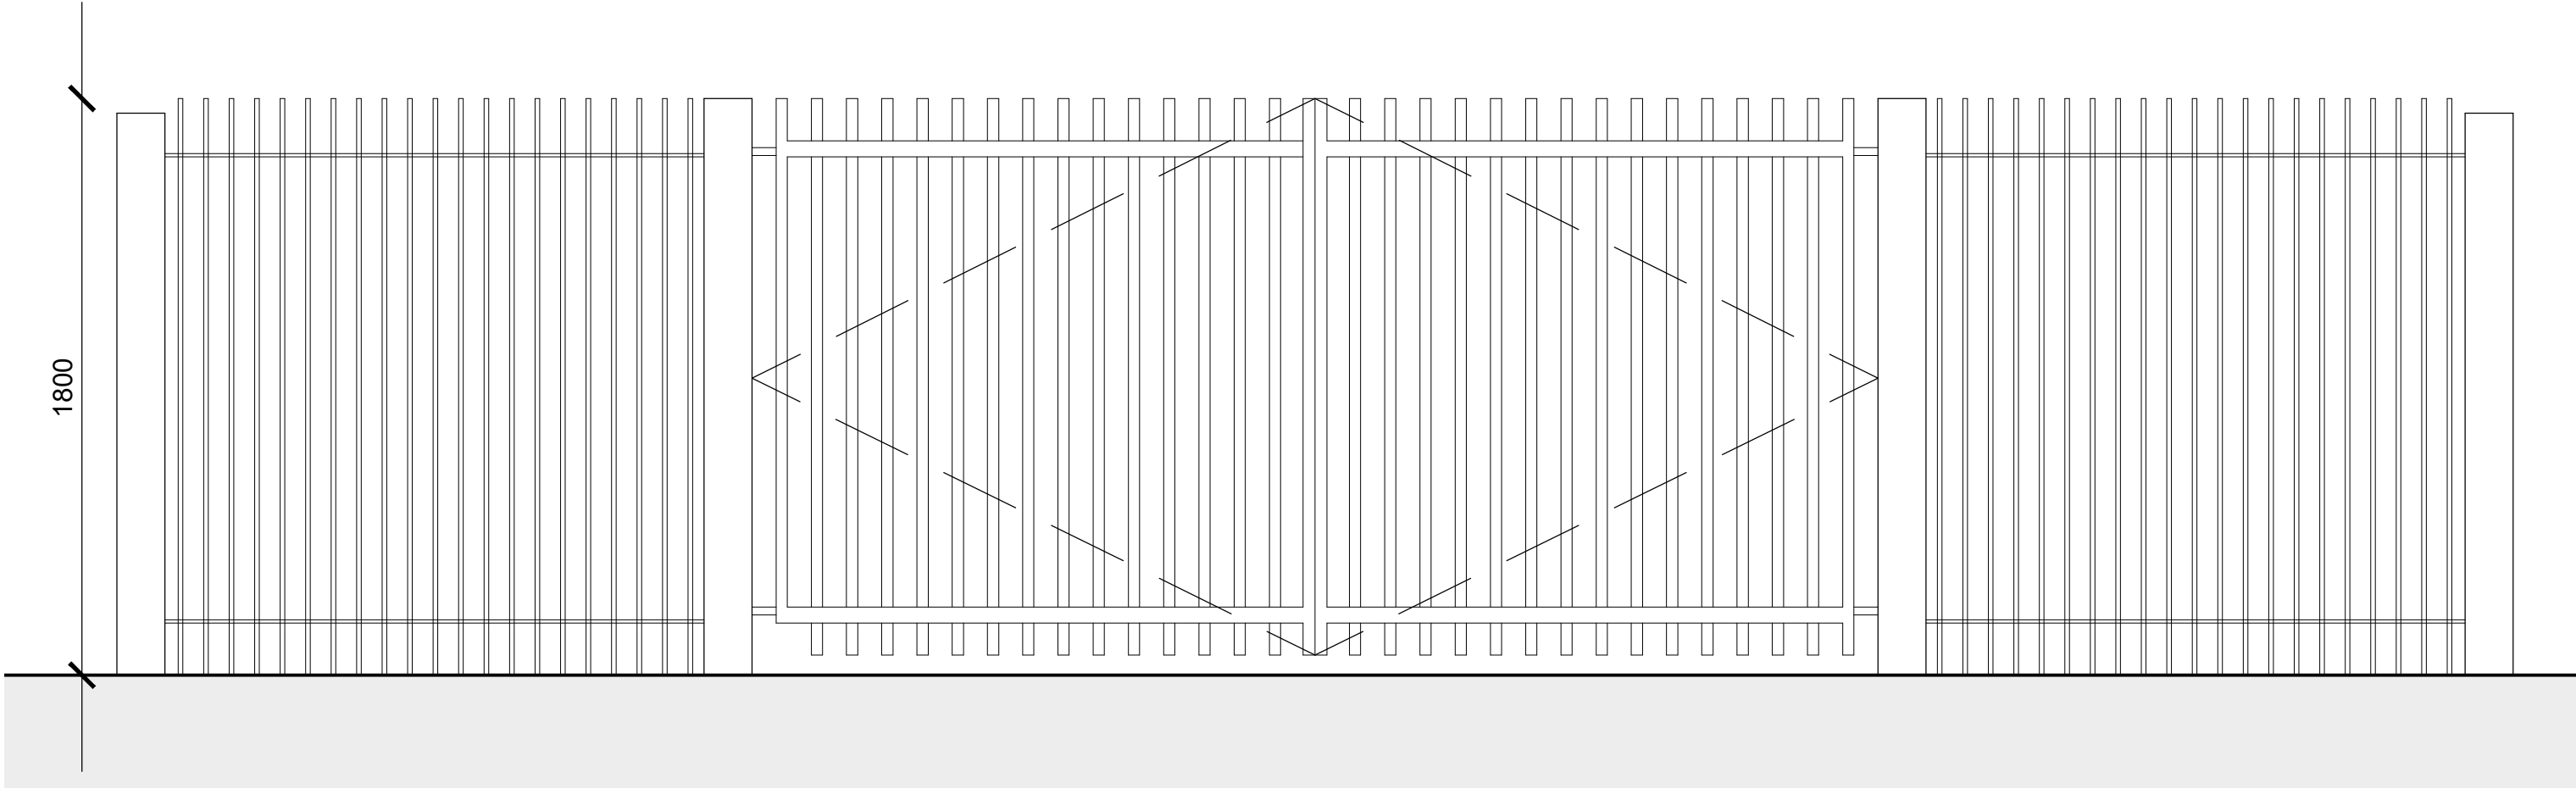
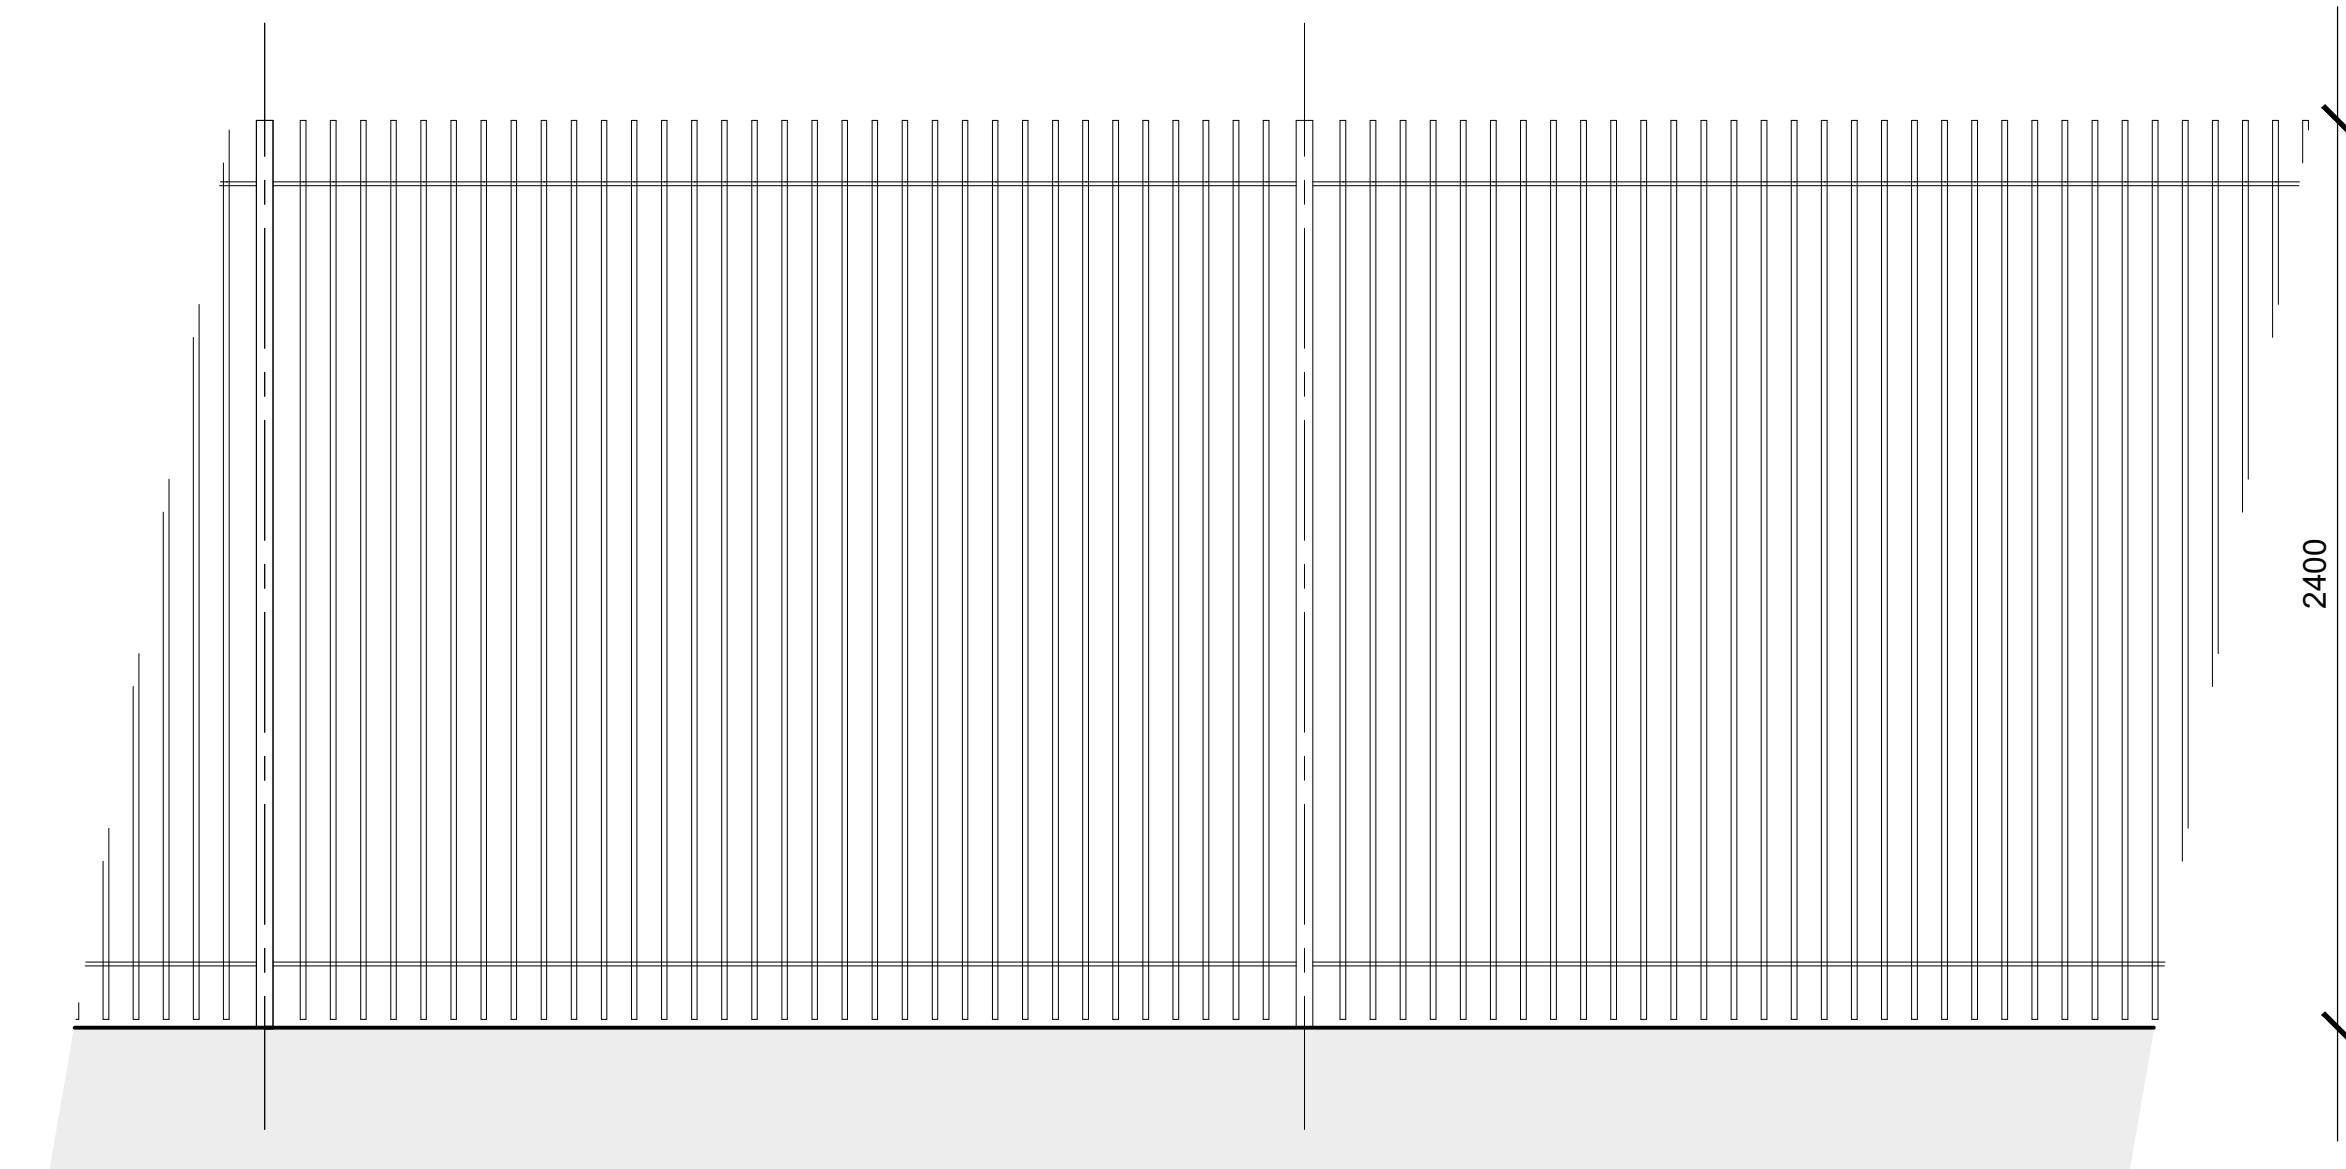


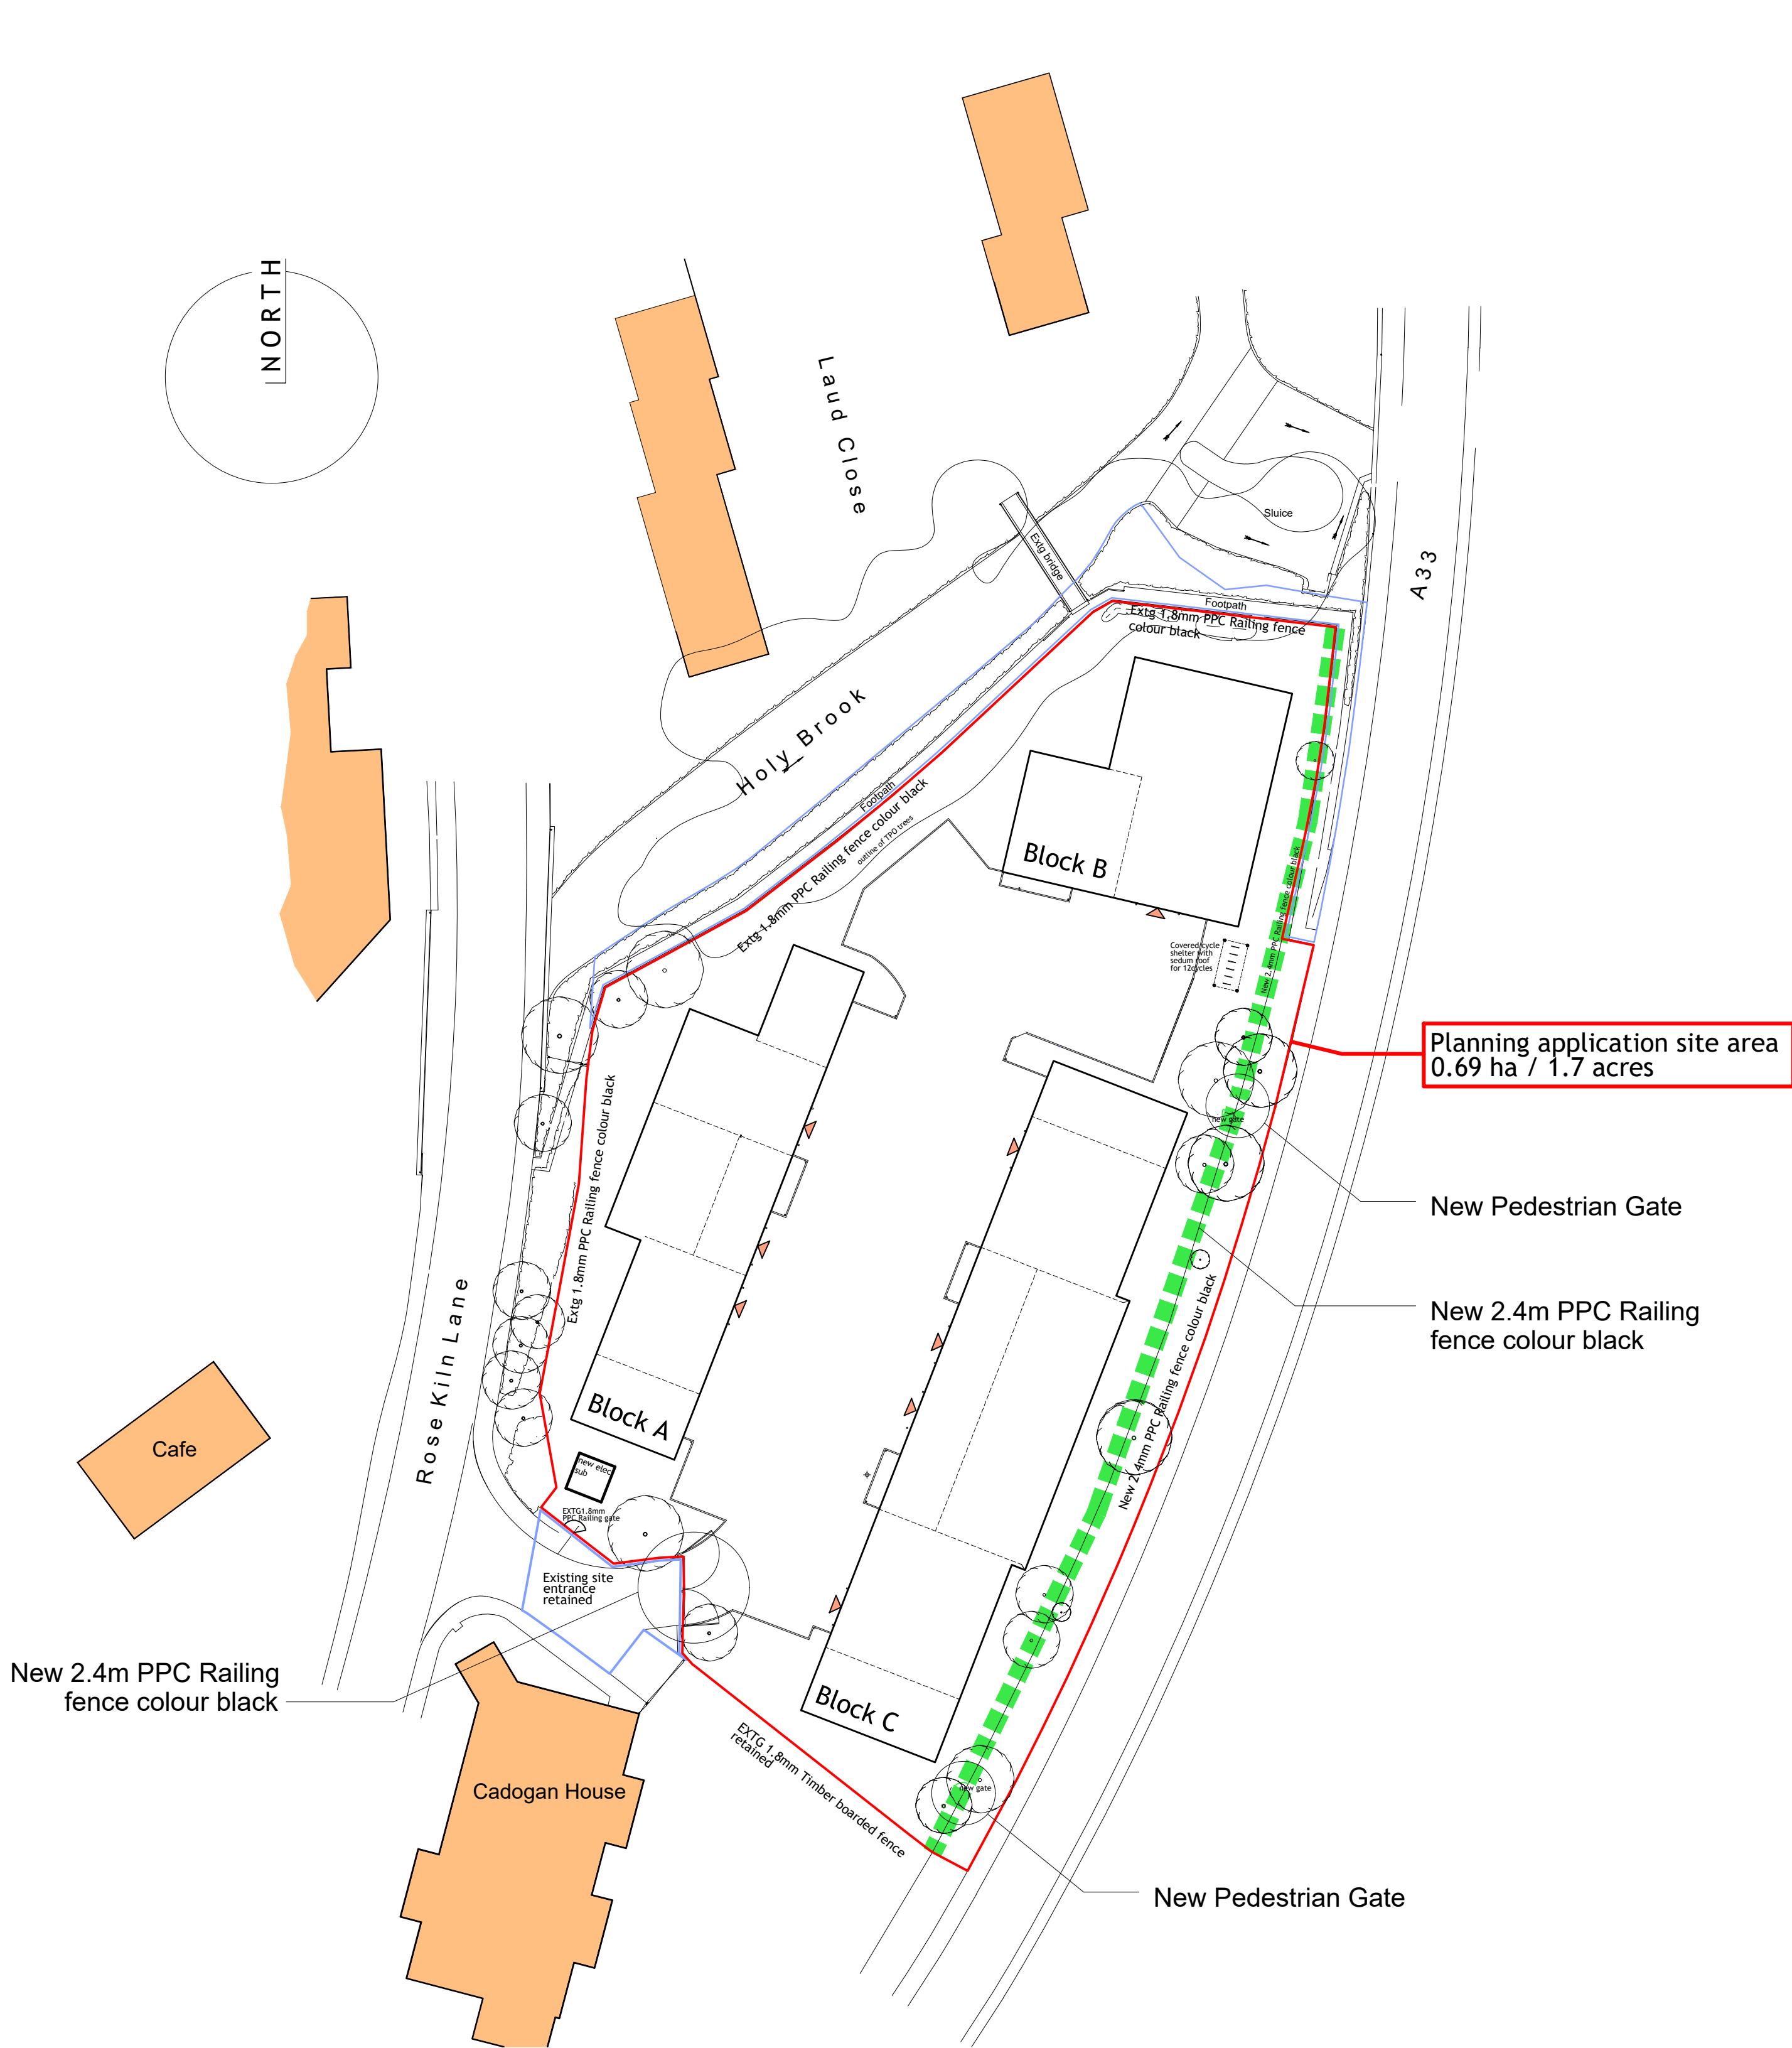

© 2022 webbgray

NOTE:
THIS DRAWING IS © COPYRIGHT OF WEBB GRAY LTD AND SHOULD NOT BE REPRODUCED WITHOUT PERMISSION.

ALL PROPOSALS ARE SUBJECT TO CONFIRMATION FOLLOWING DETAILED TOPOGRAPHICAL SURVEY AND GROUND INVESTIGATION WORK.

IT HAS BEEN ASSUMED THAT OTHER THAN WHERE SHOWN THE SITE IS ESSENTIALLY FLAT WITH NO EASEMENTS TO ABOVE OR BELOW GROUND SERVICES.

ALL PROPOSALS ARE SUBJECT TO CONFIRMATION FOLLOWING LIAISONS WITH RELEVANT LOCAL AUTHORITIES.

PRELIMINARY INDICATIVE DRAWINGS MAY BE BASED UPON INFORMATION FROM VARIOUS SOURCES, THE ACCURACY OF WHICH CANNOT BE GUARANTEED.

WHERE BOUNDARIES ARE SHOWN THESE ARE AS ADVISED BY THE CLIENT AND ARE FOR GENERAL GUIDANCE ONLY, WHILST PLOTTED WITH REFERENCE TO LAND REGISTRY DATA WHERE AVAILABLE AND INTERPOLATED AS PHYSICAL FEATURES ON SITE WHERE POSSIBLE, THEY ARE NOT INTENDED TO REPRESENT DEFINITIVE SITE EXTENTS OR LEGAL OWNERSHIP.

ALL DIMENSIONS AND SETTING OUT COORDINATES TO BE CHECKED ON THE PROJECT SITE BEFORE WORK IS COMMENCED OR MAKING ANY SHOP DRAWINGS.

IF THIS DRAWING HAS BEEN RECEIVED ELECTRONICALLY IT IS THE RECIPIENTS RESPONSIBILITY TO PRINT THE DOCUMENT TO THE CORRECT SCALE.
ALL DIMENSIONS ARE IN MILLIMETRES UNLESS STATED OTHERWISE IT IS RECOMMENDED THAT INFORMATION IS NOT SCALED OFF THIS DRAWING.
THIS DRAWING SHOULD BE READ IN CONJUNCTION WITH ALL OTHER RELEVANT DRAWINGS AND SPECIFICATIONS.

02	UNITS B+C BUILDING SIZE REDUCED, TREES RETAINED AND LANDSCAPING ADDED.	SEPT 24	DLD	LA
01	BLOCKS A & B FOOTPRINT REDUCED TO HOLY BROOK BUFFER AREA TO SUIT COMMENTS VIA LOCAL AUTHORITY.	OCT 23	LA	DLD

REV	DESCRIPTION	DATE	DRAFTED	CHECKED
-----	-------------	------	---------	---------

Client:

LOGICOR

Project:

Logicor Park Reading
Rose Kiln Court
Reading

Drawing Title:
Gate & Boundary Treatment Plan

webbgray
Webb Gray Ltd
Chartered Architects
75-77 Colmore Row
Birmingham B3 2AP
t: 0121 616 6030
e: architecture@webbgray.co.uk
w: www.webbgray.co.uk

: 0121 616 6039
 e: architecture@webbgray.co.uk
 w: www.webbgray.co.uk



Scale @ A1:	Date:	Drafted:	Checked:					
As Shown	MARCH 23	DLD	LA					
Job No:	Origins:	Vol:	Level:	Type:	Role:	No:	Status:	Revision:
8758	WGA	EX	XX	DR	A	005	P	02

PLANNING