



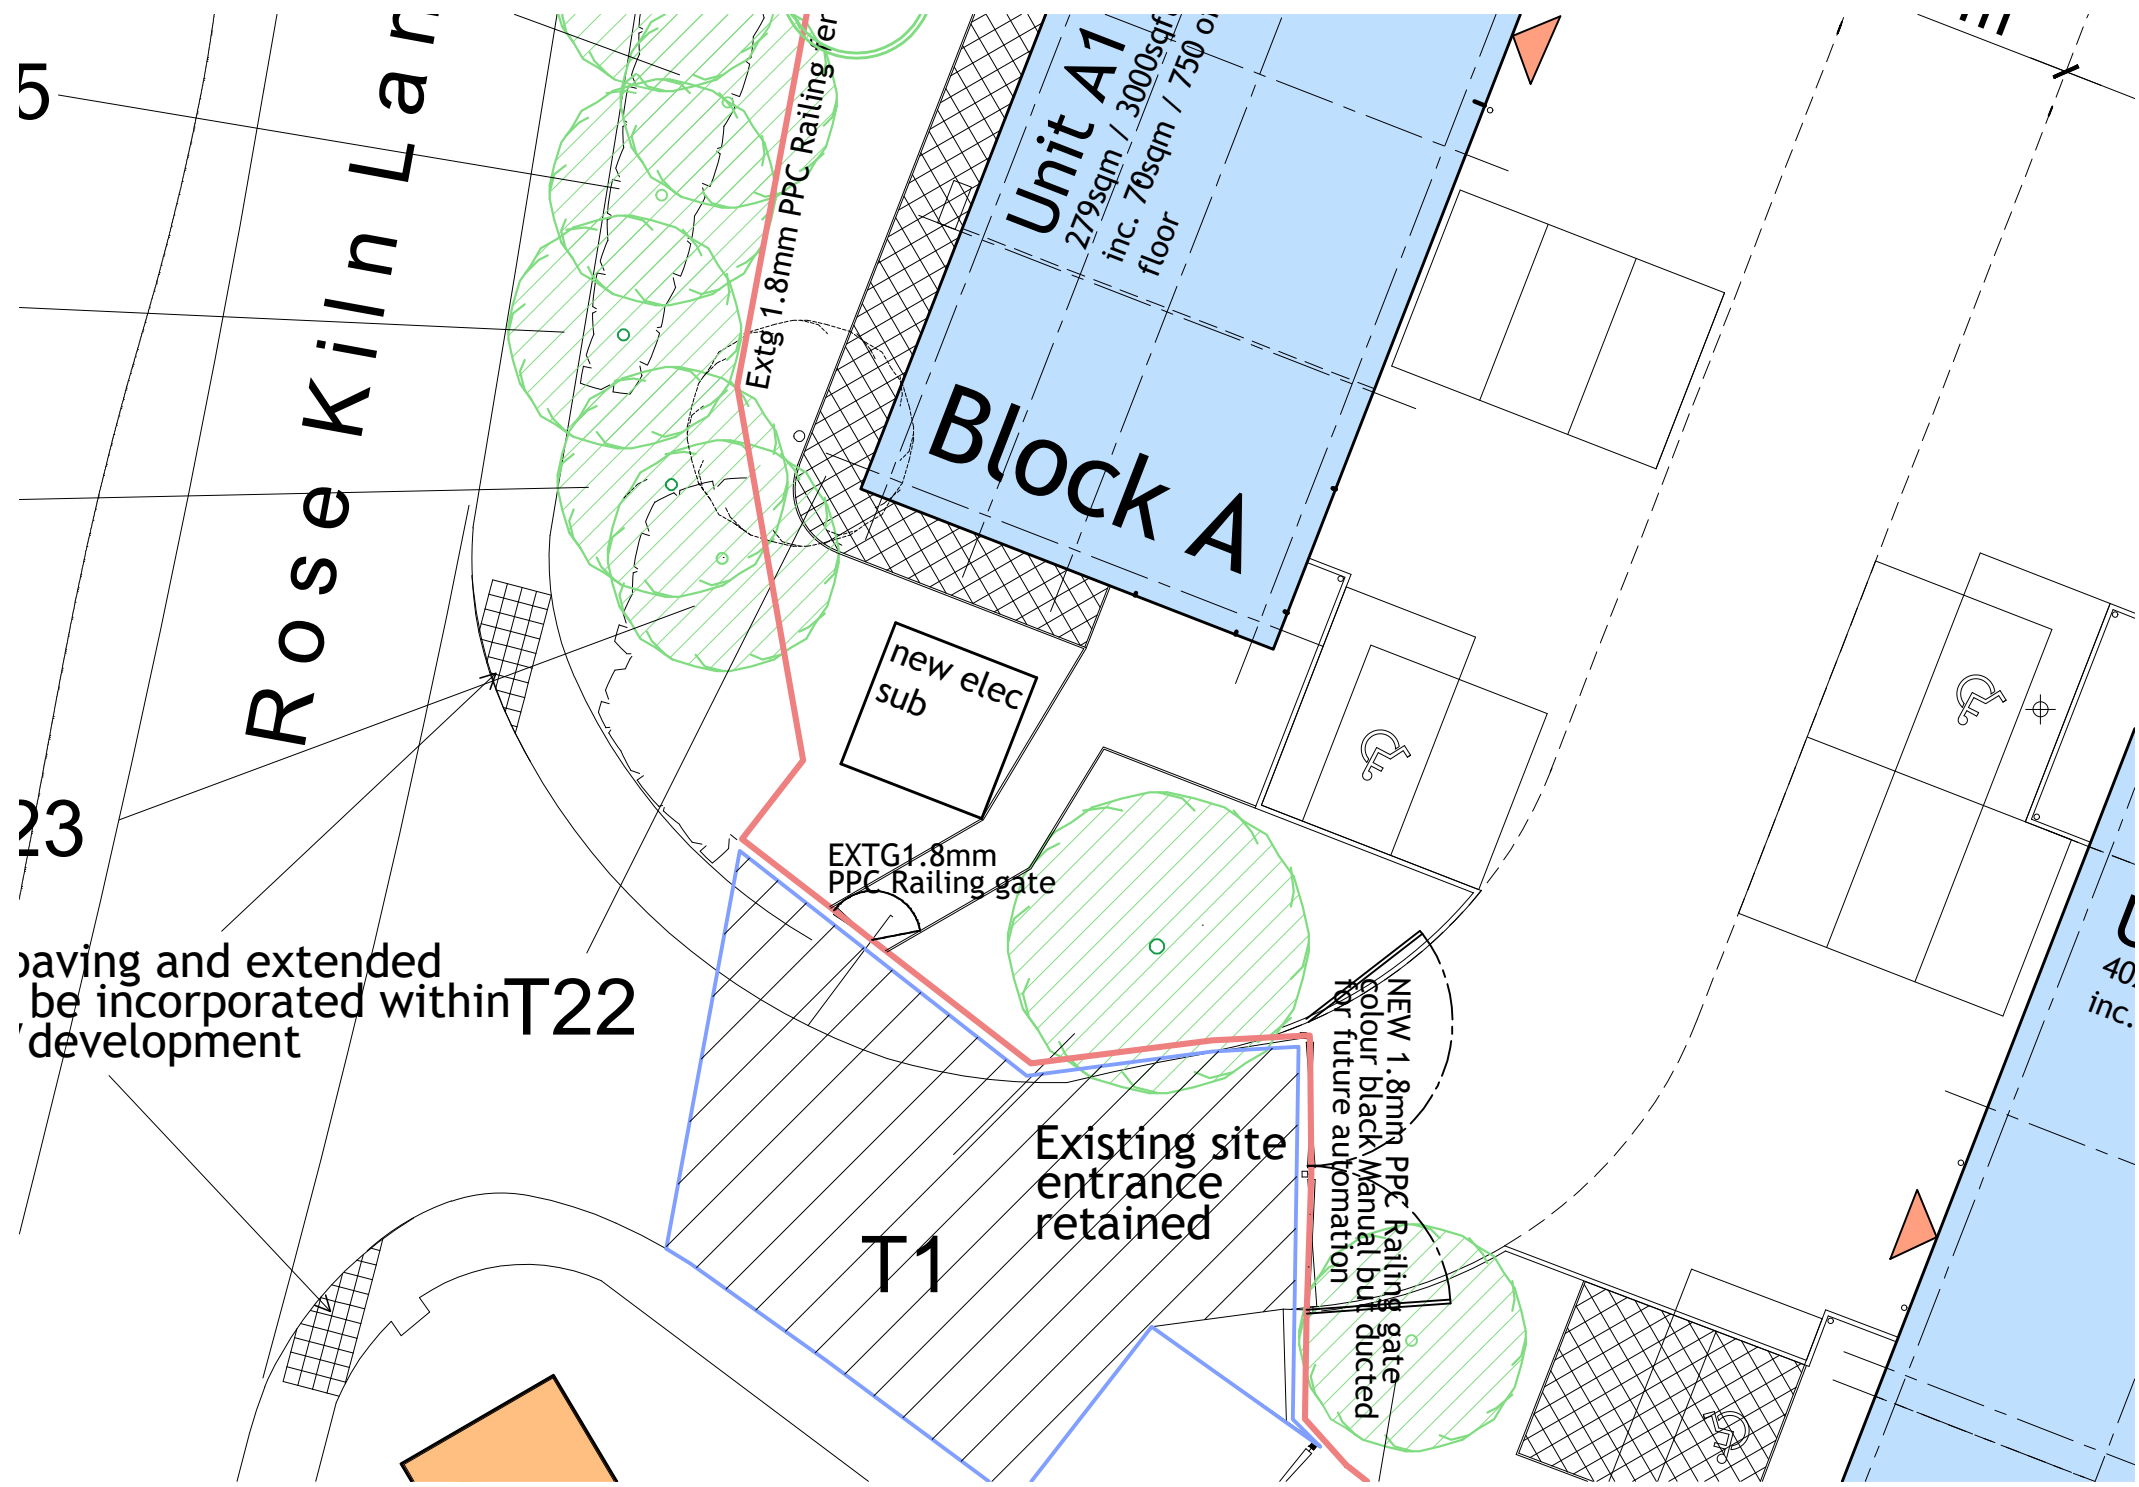







Plan Not To Scale

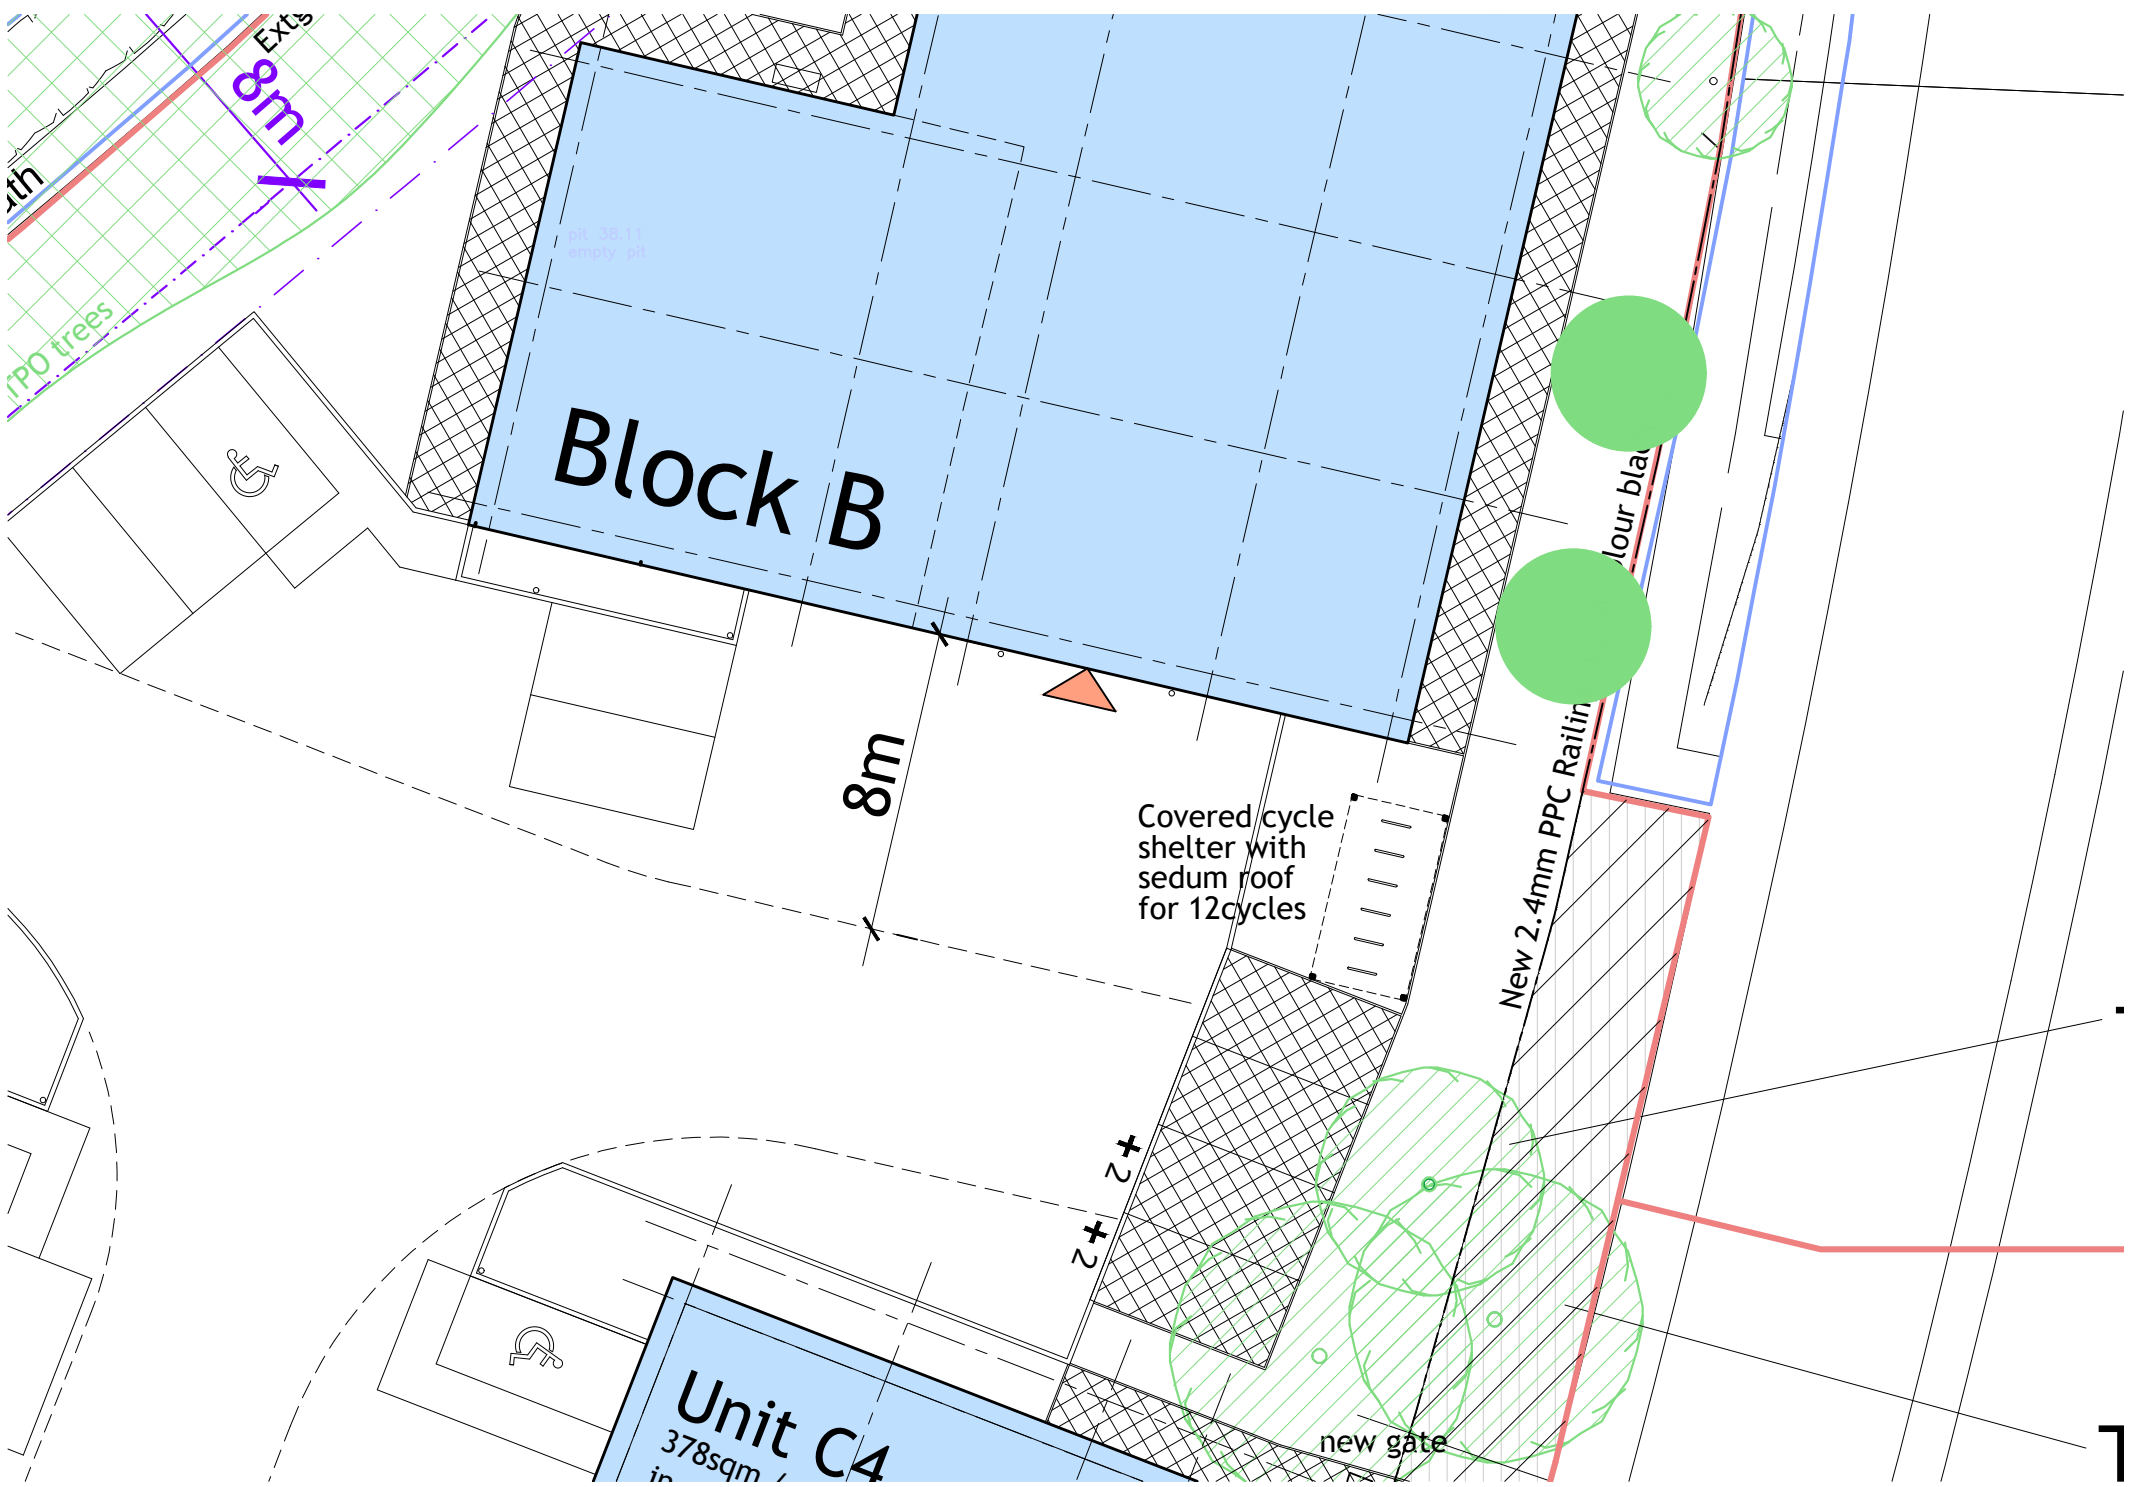

Plan Not To Scale

© 2022 webbgray

NOTE:
THIS DRAWING IS © COPYRIGHT OF WEBB GRAY LTD AND SHOULD NOT BE REPRODUCED WITHOUT PERMISSION.
ALL PROPOSALS ARE SUBJECT TO CONFIRMATION FOLLOWING DETAILED TOPOGRAPHICAL SURVEY AND GROUND INVESTIGATION WORK.
IT HAS BEEN ASSUMED THAT OTHER THAN WHERE SHOWN THE SITE IS ESSENTIALLY FLAT WITH NO EASEMENTS TO ABOVE OR BELOW GROUND SERVICES.
ALL PROPOSALS ARE SUBJECT TO CONFIRMATION FOLLOWING LIAISONS WITH RELEVANT LOCAL AUTHORITIES.
PRELIMINARY INDICATIVE DRAWINGS MAY BE BASED UPON INFORMATION FROM VARIOUS SOURCES, THE ACCURACY OF WHICH CANNOT BE GUARANTEED.
WHERE BOUNDARIES ARE SHOWN THESE ARE AS ADVISED BY THE CLIENT AND ARE FOR GENERAL GUIDANCE ONLY, WHILST PLOTTED WITH REFERENCE TO LAND REGISTRY DATA WHERE AVAILABLE AND INTERPOLATED AS PHYSICAL FEATURES ON SITE WHERE POSSIBLE, THEY ARE NOT INTENDED TO REPRESENT DEFINITIVE SITE EXTENTS OR LEGAL OWNERSHIP.
ALL DIMENSIONS AND SETTING OUT COORDINATES TO BE CHECKED ON THE PROJECT SITE BEFORE WORK IS COMMENCED OR MAKING ANY SHOP DRAWINGS.
IF THIS DRAWING HAS BEEN RECEIVED ELECTRONICALLY IT IS THE RECIPIENTS RESPONSIBILITY TO PRINT THE DOCUMENT TO THE CORRECT SCALE.
ALL DIMENSIONS ARE IN MILLIMETRES UNLESS STATED OTHERWISE IT IS RECOMMENDED THAT INFORMATION IS NOT SCALED OFF THIS DRAWING.
THIS DRAWING SHOULD BE READ IN CONJUNCTION WITH ALL OTHER RELEVANT DRAWINGS AND SPECIFICATIONS.

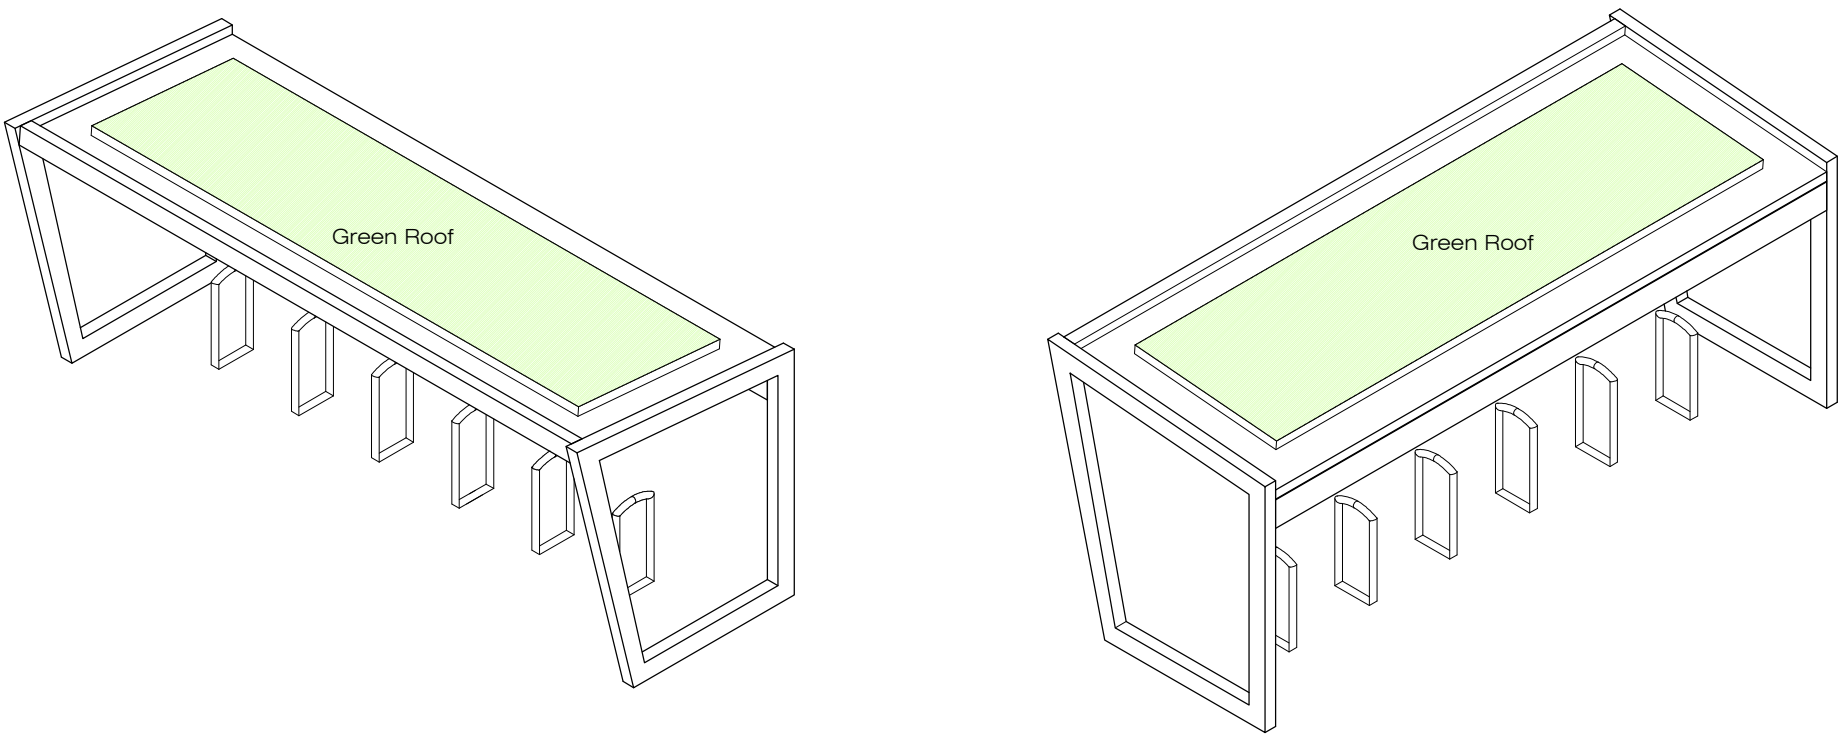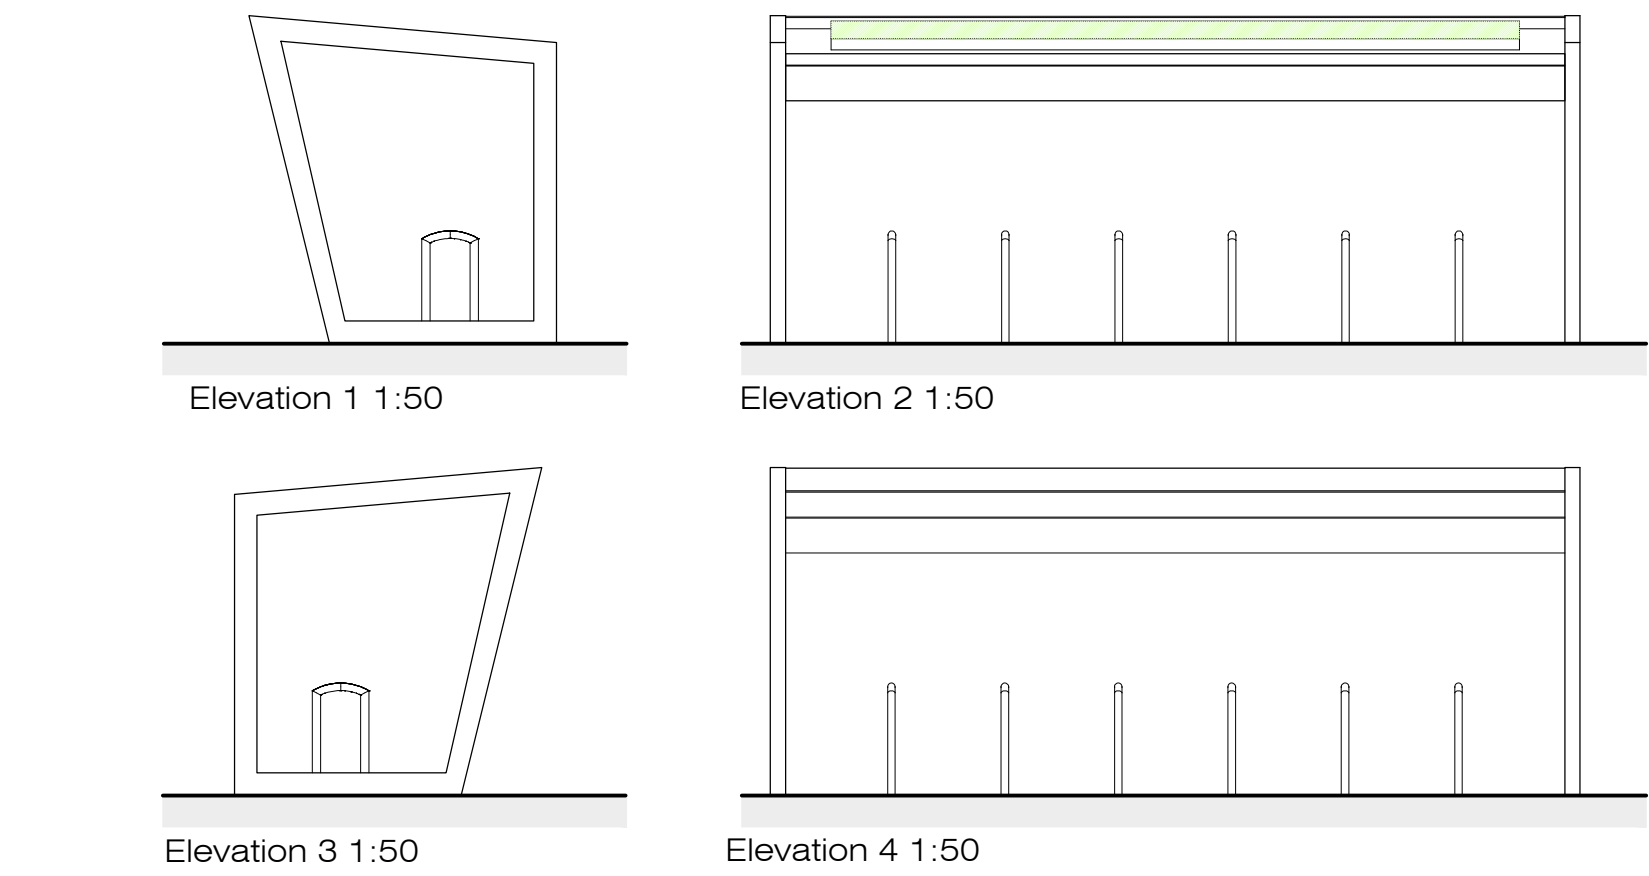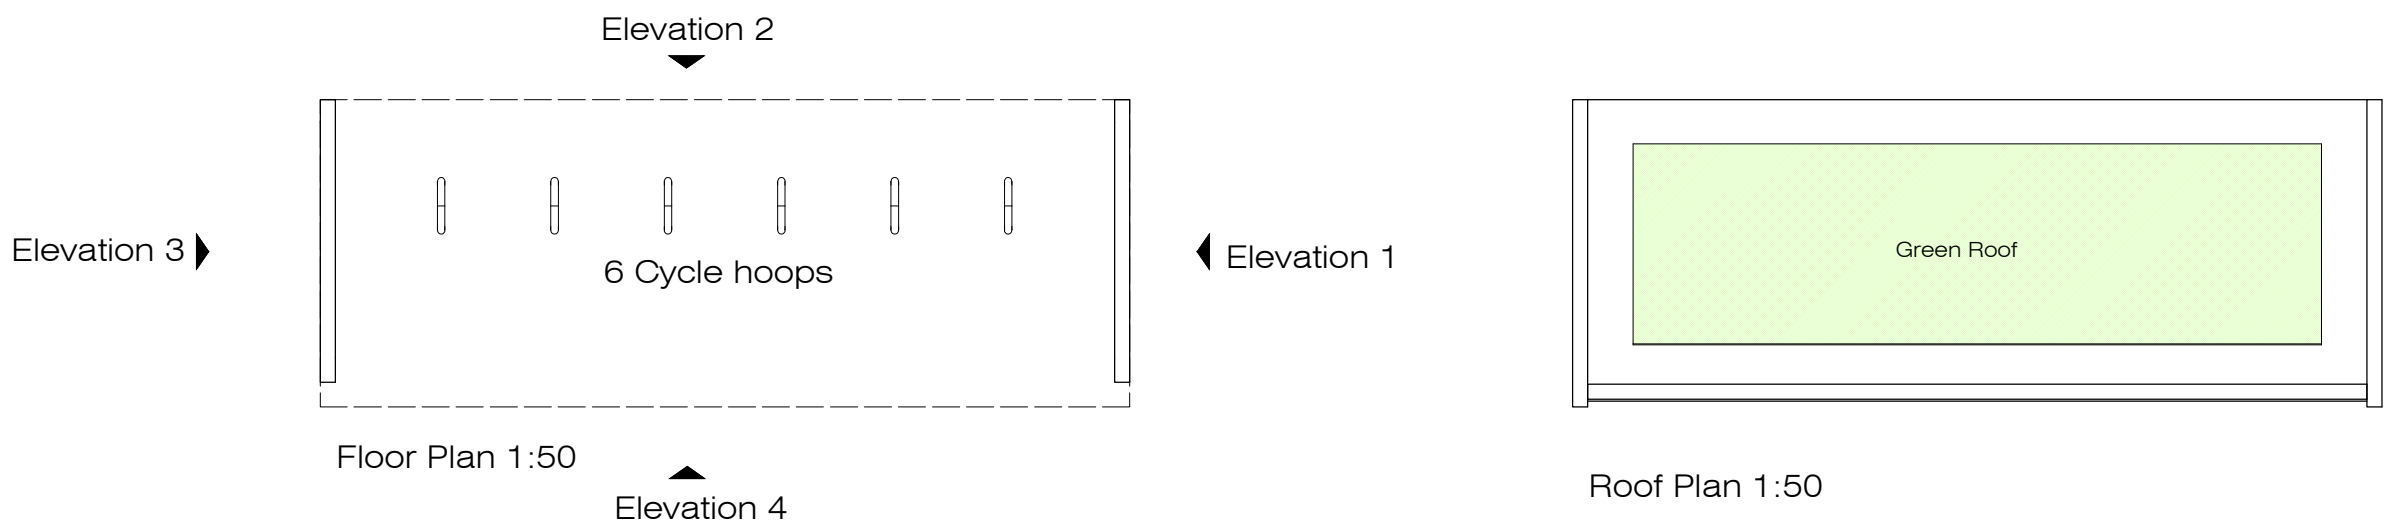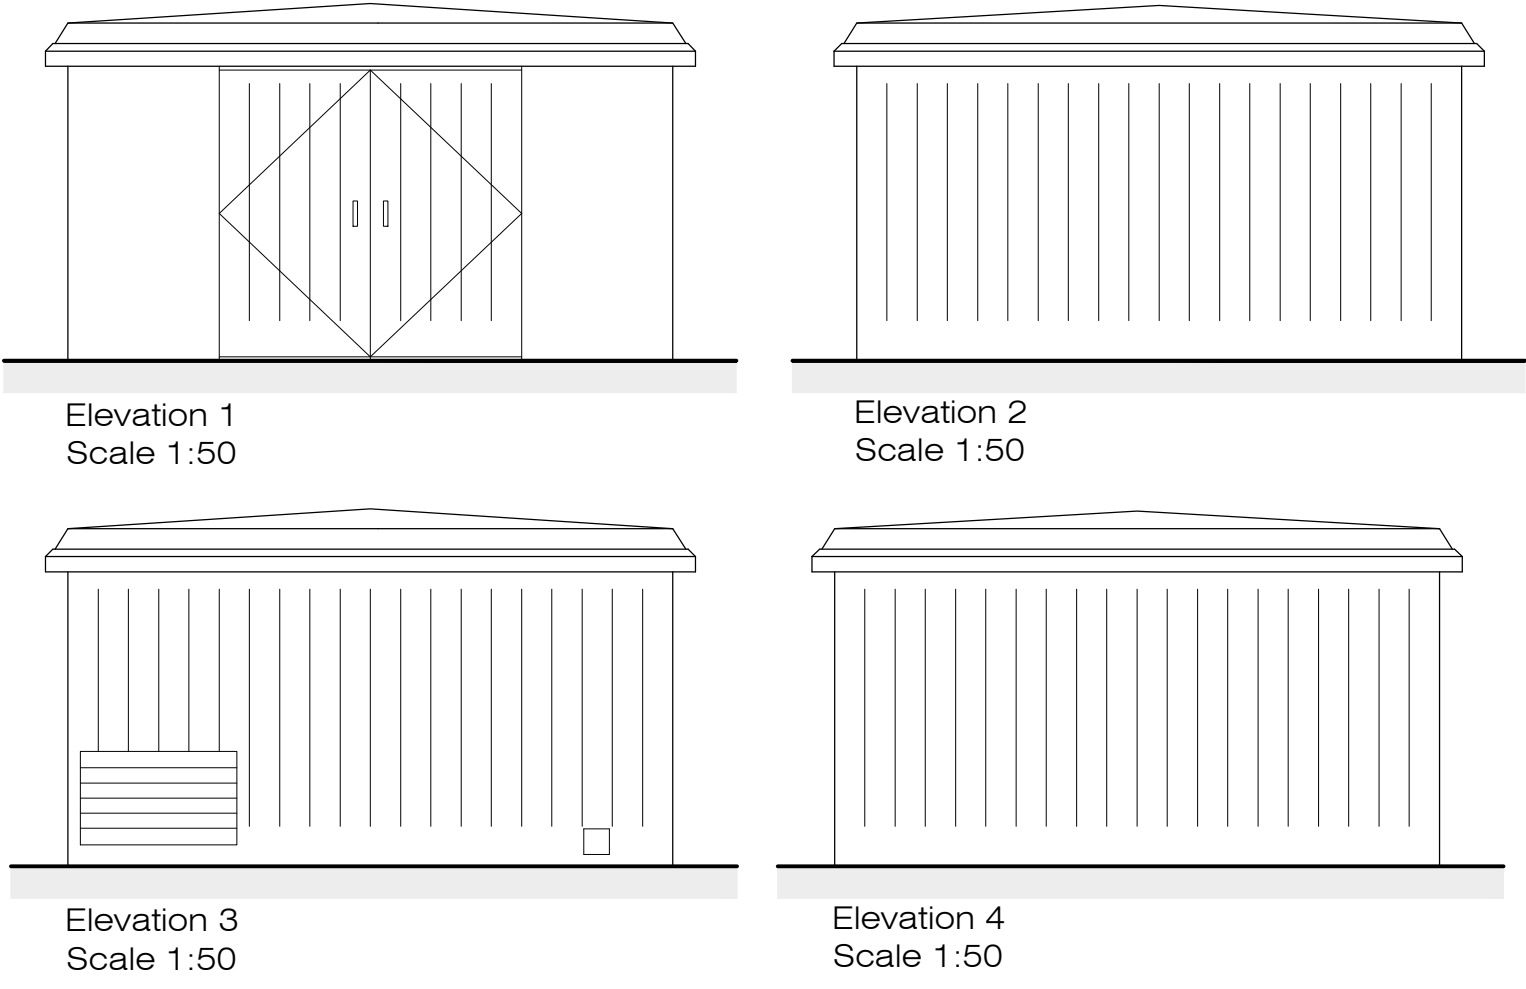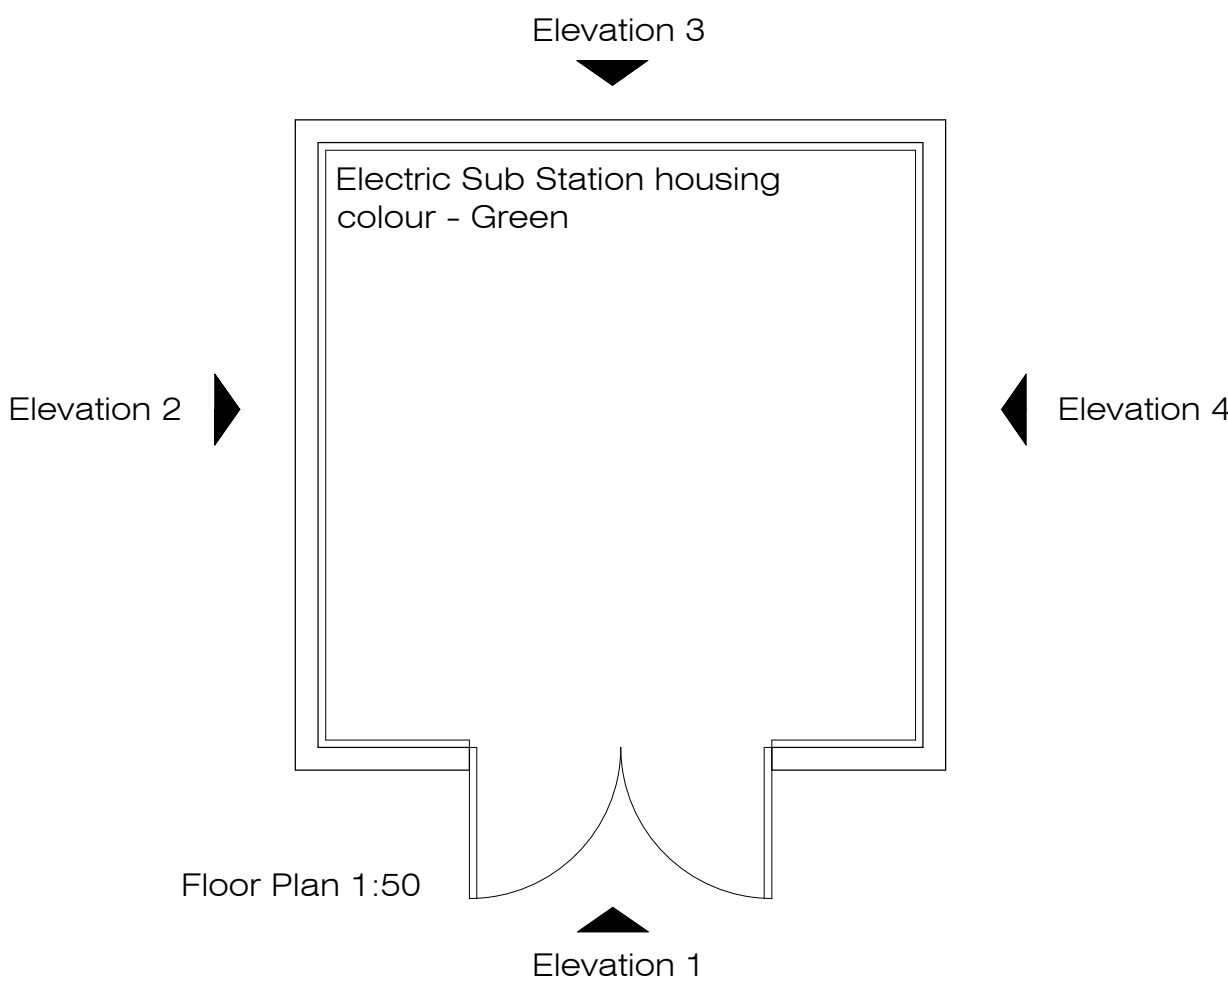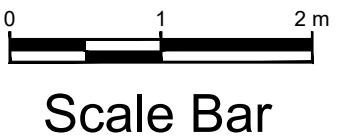

INDICATIVE DESIGN OF A MODULAR COVERED CYCLE SHELTER TO PROVIDE TYPICAL DETAILS OF SIZE AND LOCATION

01 UNITS B+C BUILDING SIZE REDUCED, TREES RETAINED AND LANDSCAPING ADDED SEPT 24 JT DLD

Client:



Project:
Logicor Park Reading
Rose Kiln Court,
Reading
Drawing Title:
Cycle Shelter & Sub-station Drawing

webbgray									
Webb Gray Ltd Chartered Architects 75-77 Colmore Row Birmingham B3 2AP t: 0121 616 6030 e: architecture@webbgray.co.uk w: www.webbgray.co.uk									
Scale @ A1: 1:50									
Date: MAR 23		Drafted: JA		Checked: DD					
Job No: 8758	Origins: WGA	Vol: XX	Level: XX	Type: DR	Role: A	No: 006	Status: P	Revision: 01	

PLANNING