

LEGEND

Site Boundary

Hard Landscape surfaces to be retained as existing

Black metal railing to be retained as existing


Proposed Area for Planting Matrix



Planting Matrix

Scale 1:25 @ A1

3 No. Lavandula angustifolia

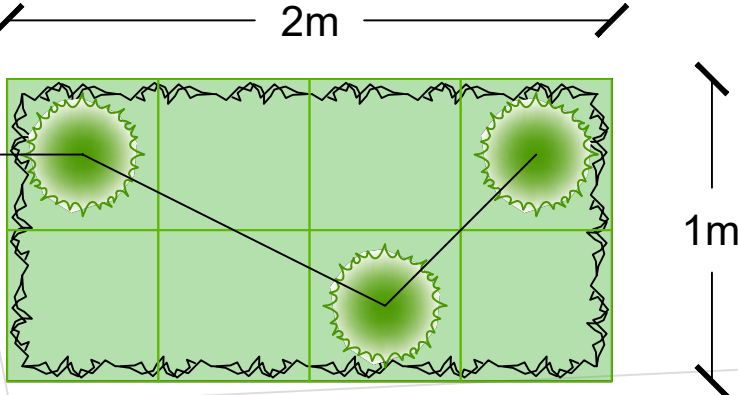

Plant Matrix


- 1 No. Achillea filipendulina 'Cloth of Gold'
- 1 No. Borago officinalis
- 1 No. Echinacea purpurea
- 1 No. Nepeta 'Six Hills Giant'
- 1 No. Salvia purpurea
- 1 No. Sarcococca confusa
- 2 No. Verbena bonariensis
- 1 No. Veronica spicata

Planting Schedule

Shrubs		
Species	Pot Size	Height
Lavandula angustifolia	2L	15-20cm
Sarcococca confusa	2L	
Herbaceous		
Species	Pot Size	
Achillea filipendulina 'Cloth of Gold'	2L	
Echinacea purpurea	2L	
Nepeta 'Six Hills Giant'	2L	
Salvia purpurea	2L	
Verbena bonariensis	2L	
Veronica spicata	2L	
Annuals / Biennials		
Species	Pot Size	
Borago officinalis	2L	

Note 1
This document is to be used solely for planning purposes, it should not be used for construction.

Note 2
This drawing should be read in conjunction with the Specification for Soft Landscape Works document.

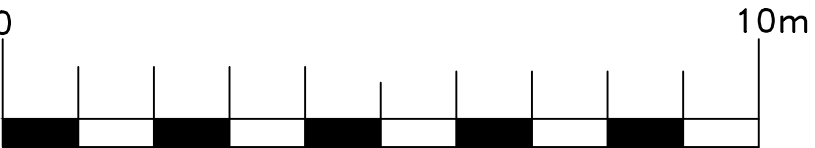

Project
12-18 Crown Street, Reading

Drawing Title
Frontage Composite Landscape Plan

Initial date drawn 5th June 2024 **Drawn/Checked** AY/KM

Scale Plan 1:100 @ A1 **Revision** A

Document No. OS 2879-24.2

Open Spaces
Landscape Architects
LANDSCAPE ARCHITECTURE – TREES – ECOLOGY

2 Monument Offices, Hall Farm, Maldon Road
Woodham Mortimer, Essex CM9 6SN
Tel: 01277 356511 os@open-spaces.co.uk
www.open-spaces.co.uk