




Scale 1:50

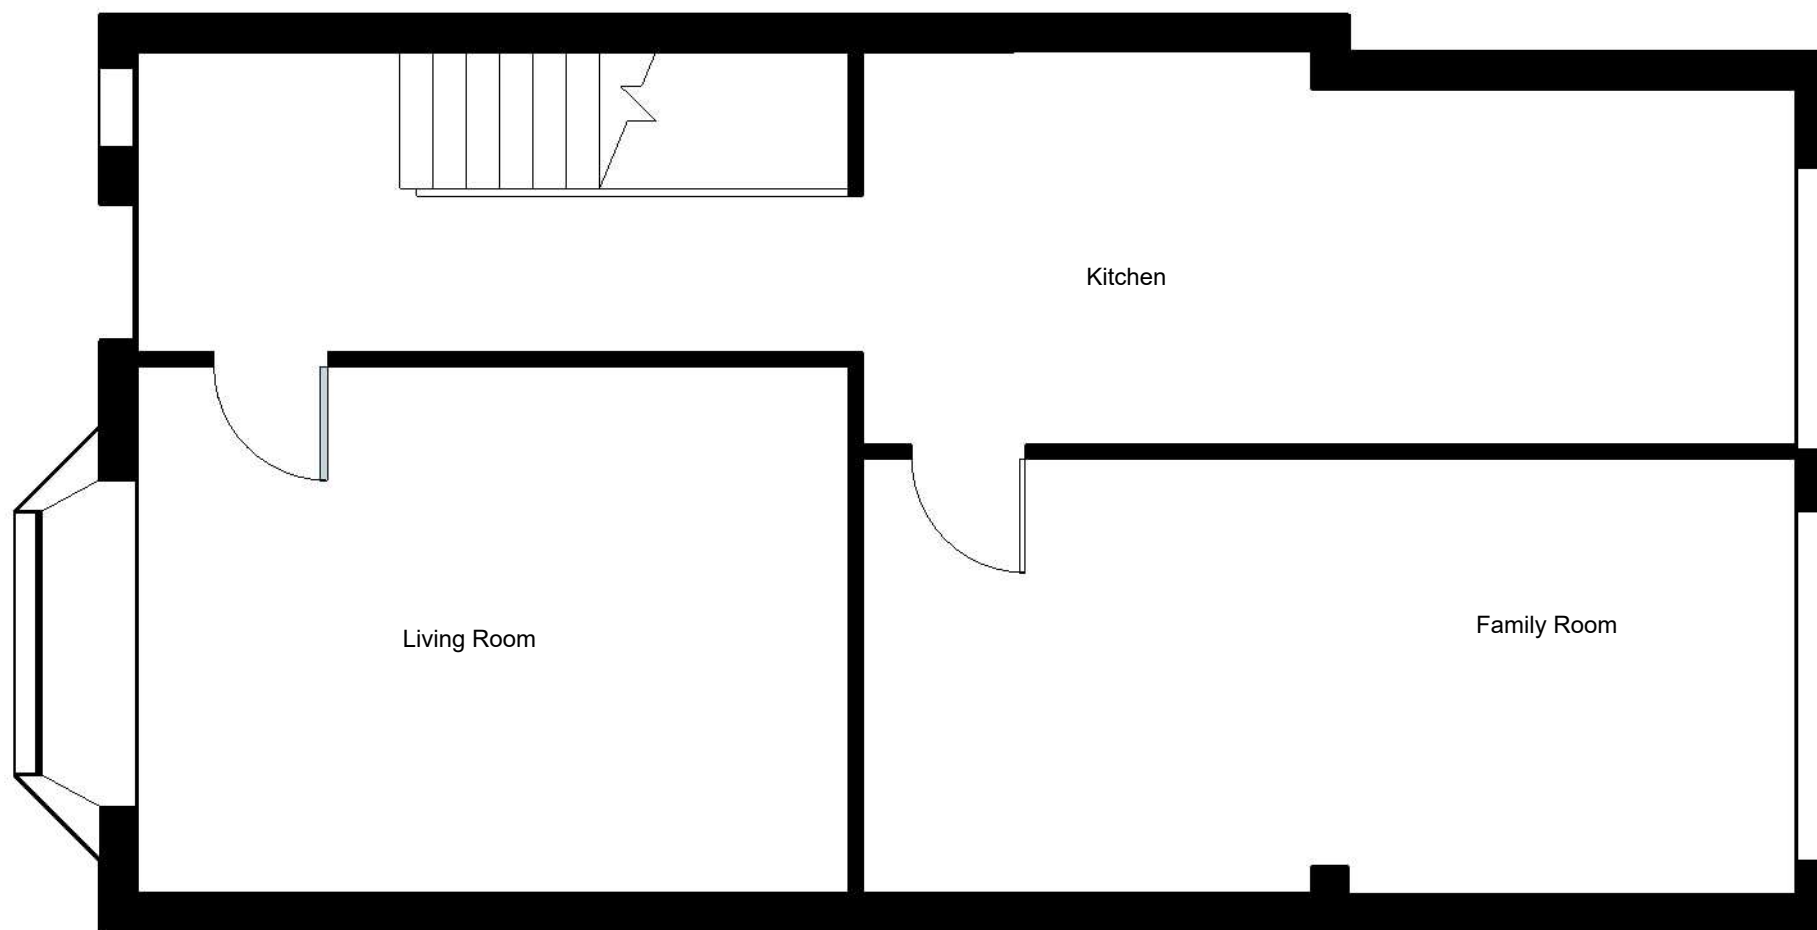

Existing

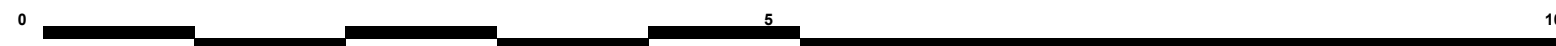


Scale 1:50

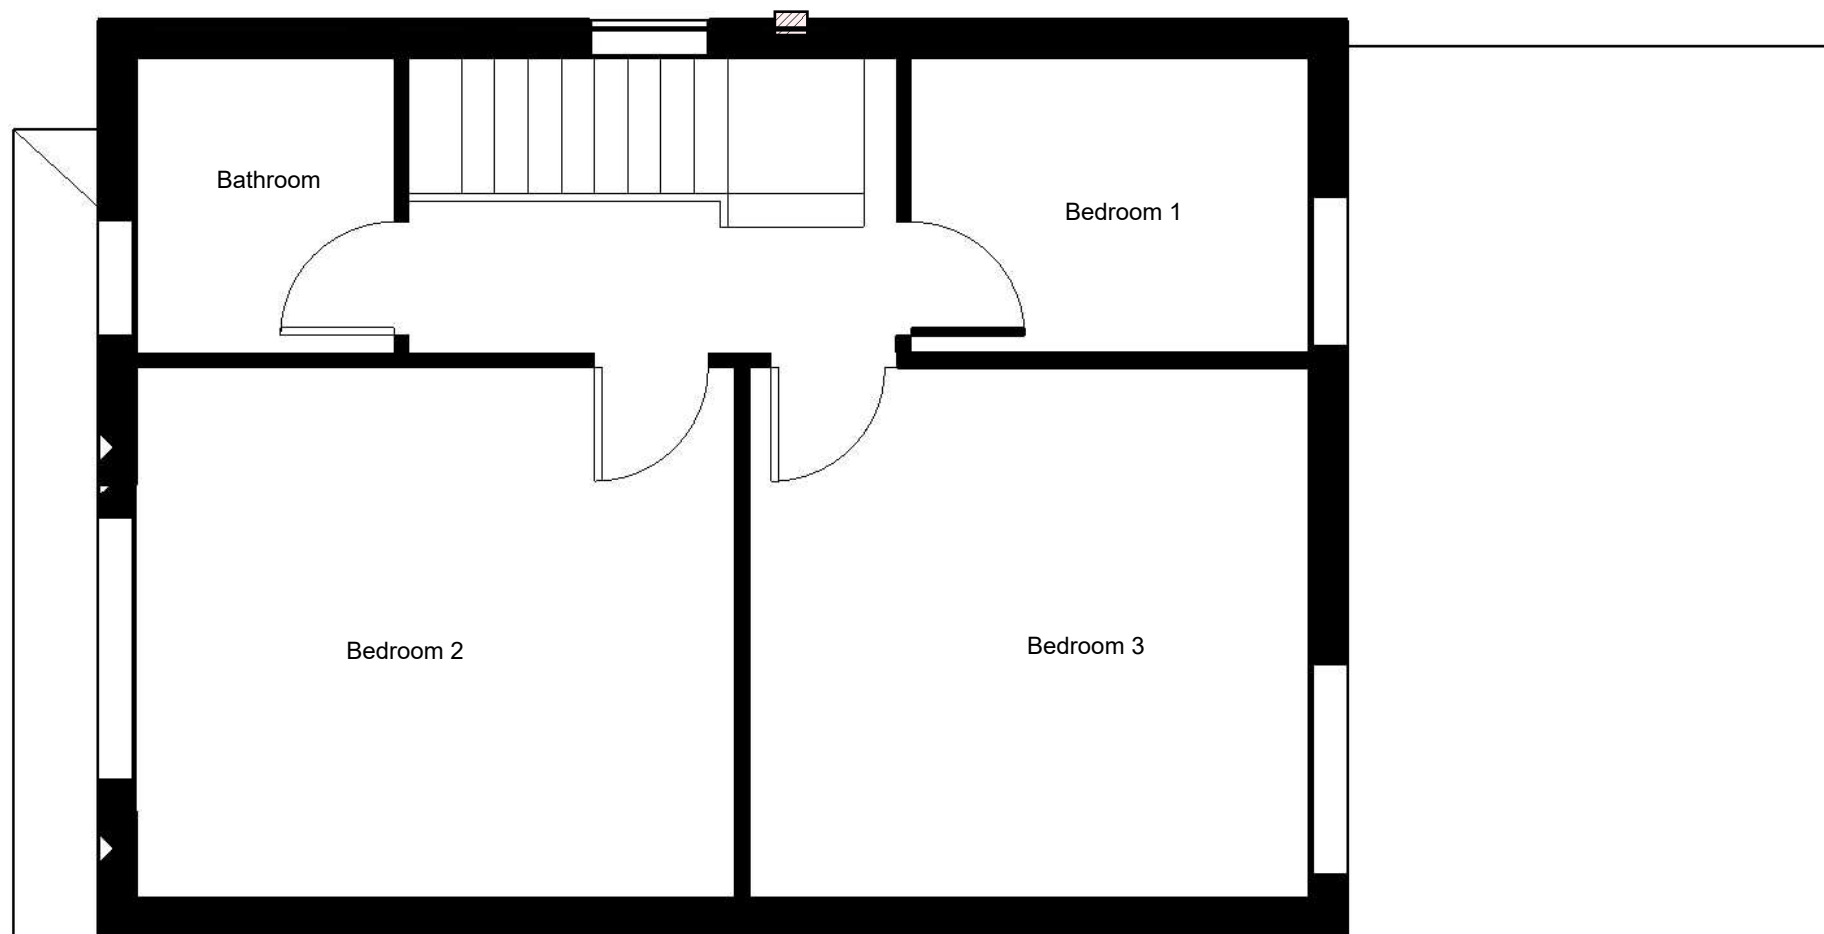

Existing




Scale 1:50

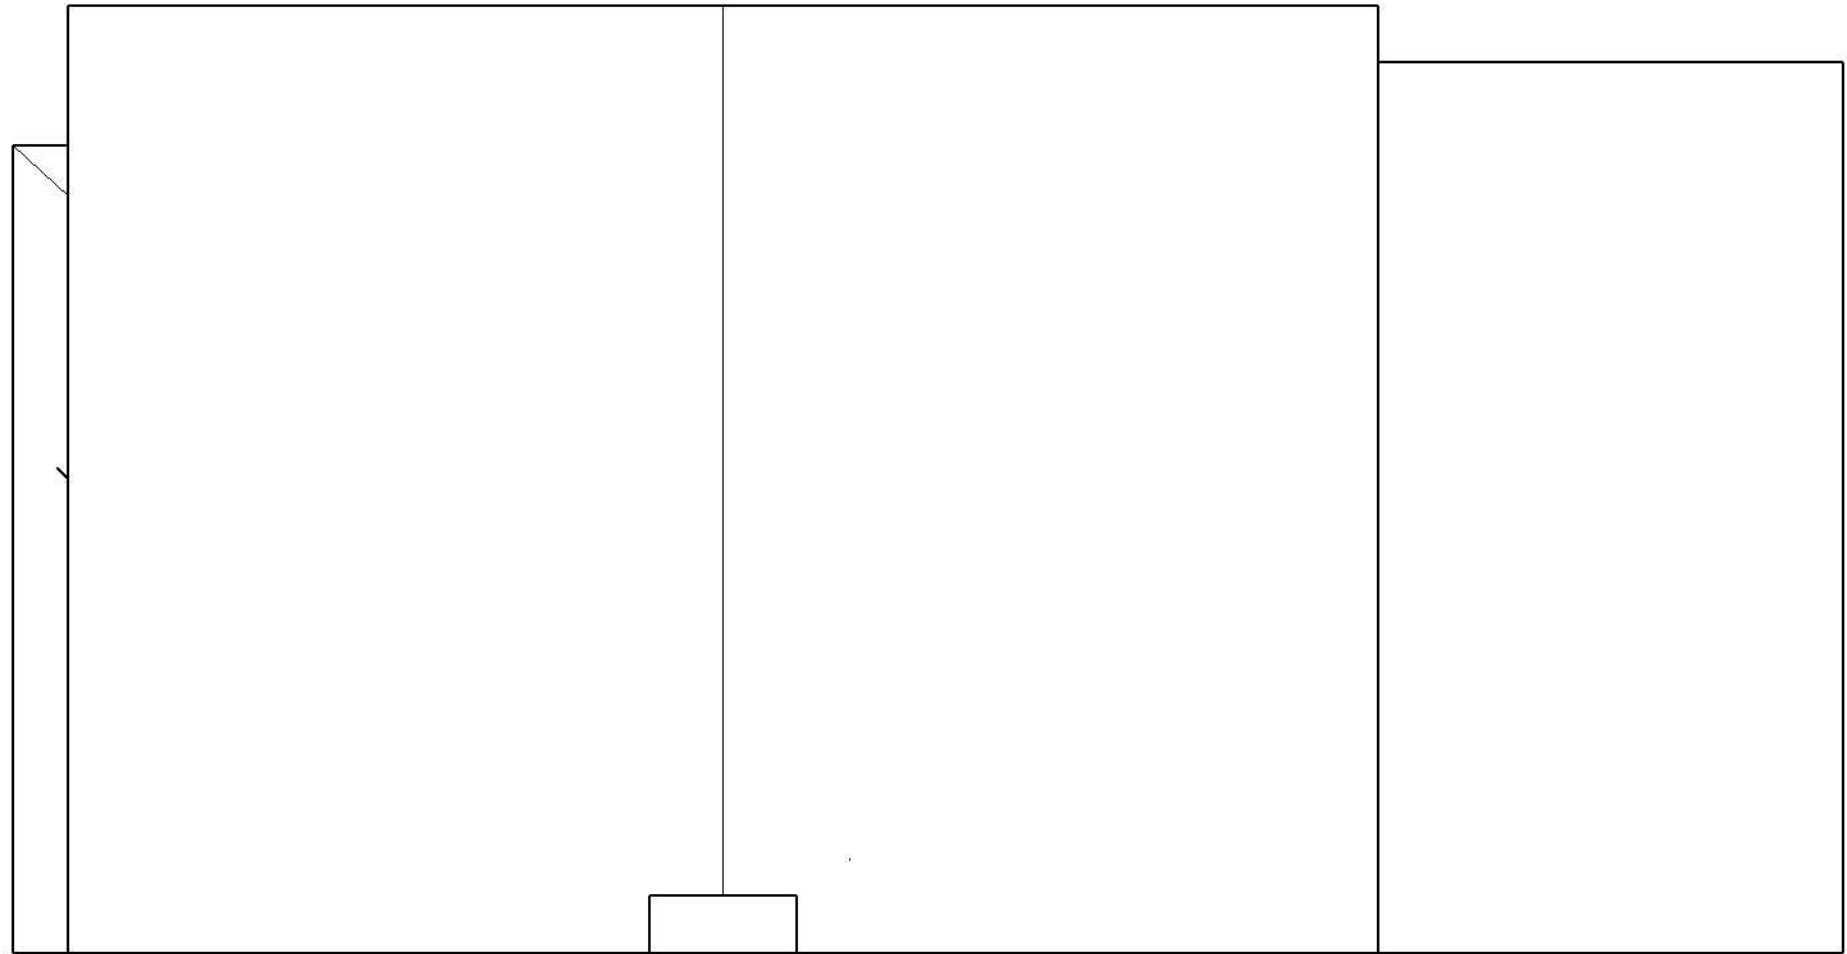

Existing



Scale 1:50

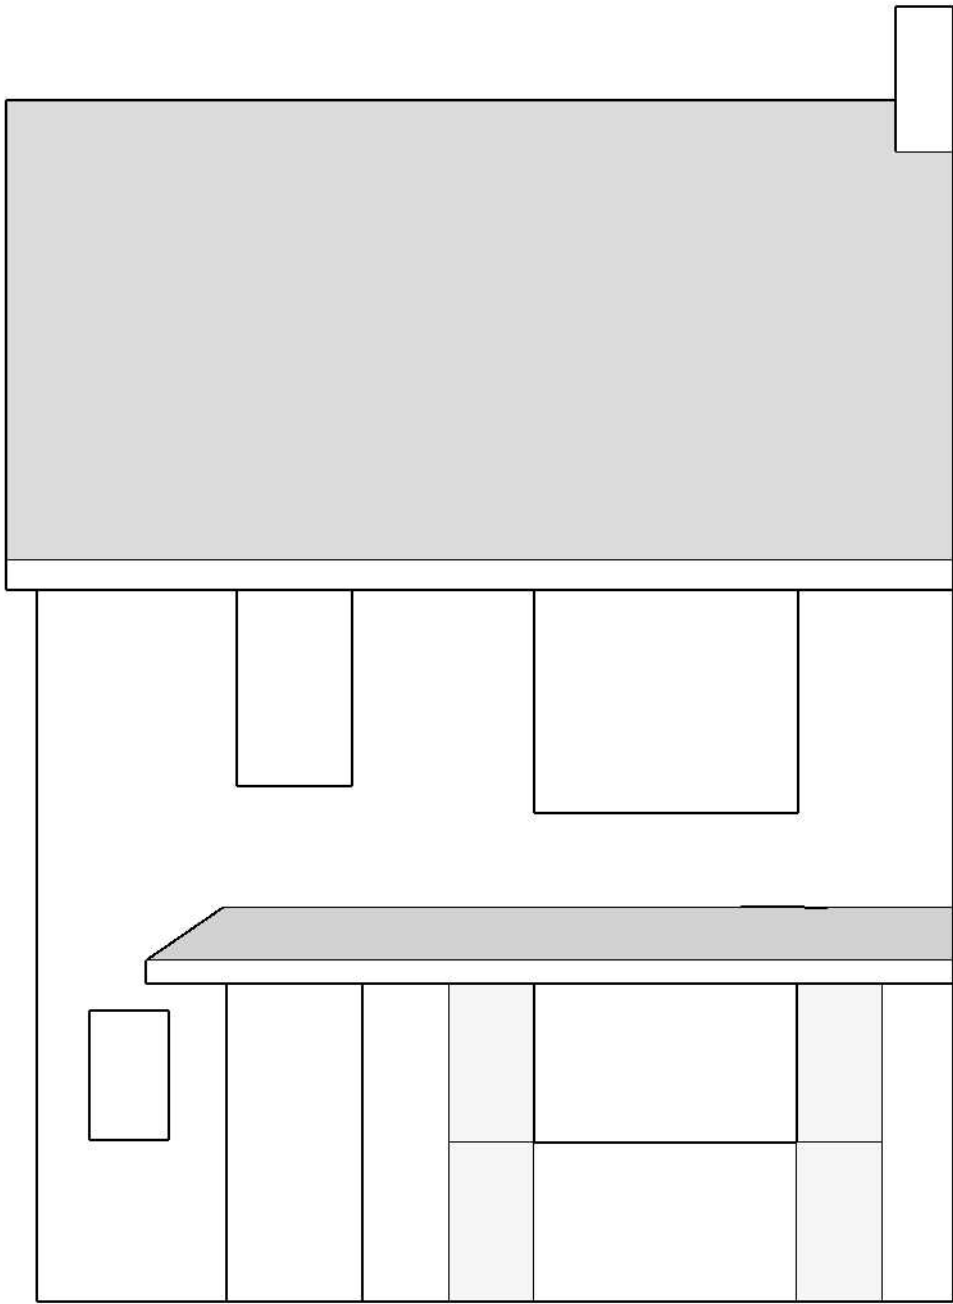

Existing




ICAL Consultants
Trilliums
Ashmore Green
Thatcham
Berkshire
RG18 9ER
www.icalconsultants.co.uk
07769 650780

CLIENT
Mr and Mrs Smith
27 Westwood Drive
Tilehurst
Reading
RG31 5PL

PROJECT
Loft Conversion
PROJECT NO.
245.170

ISSUE
MM.DD.YY
DRAWN BY
NH, MB

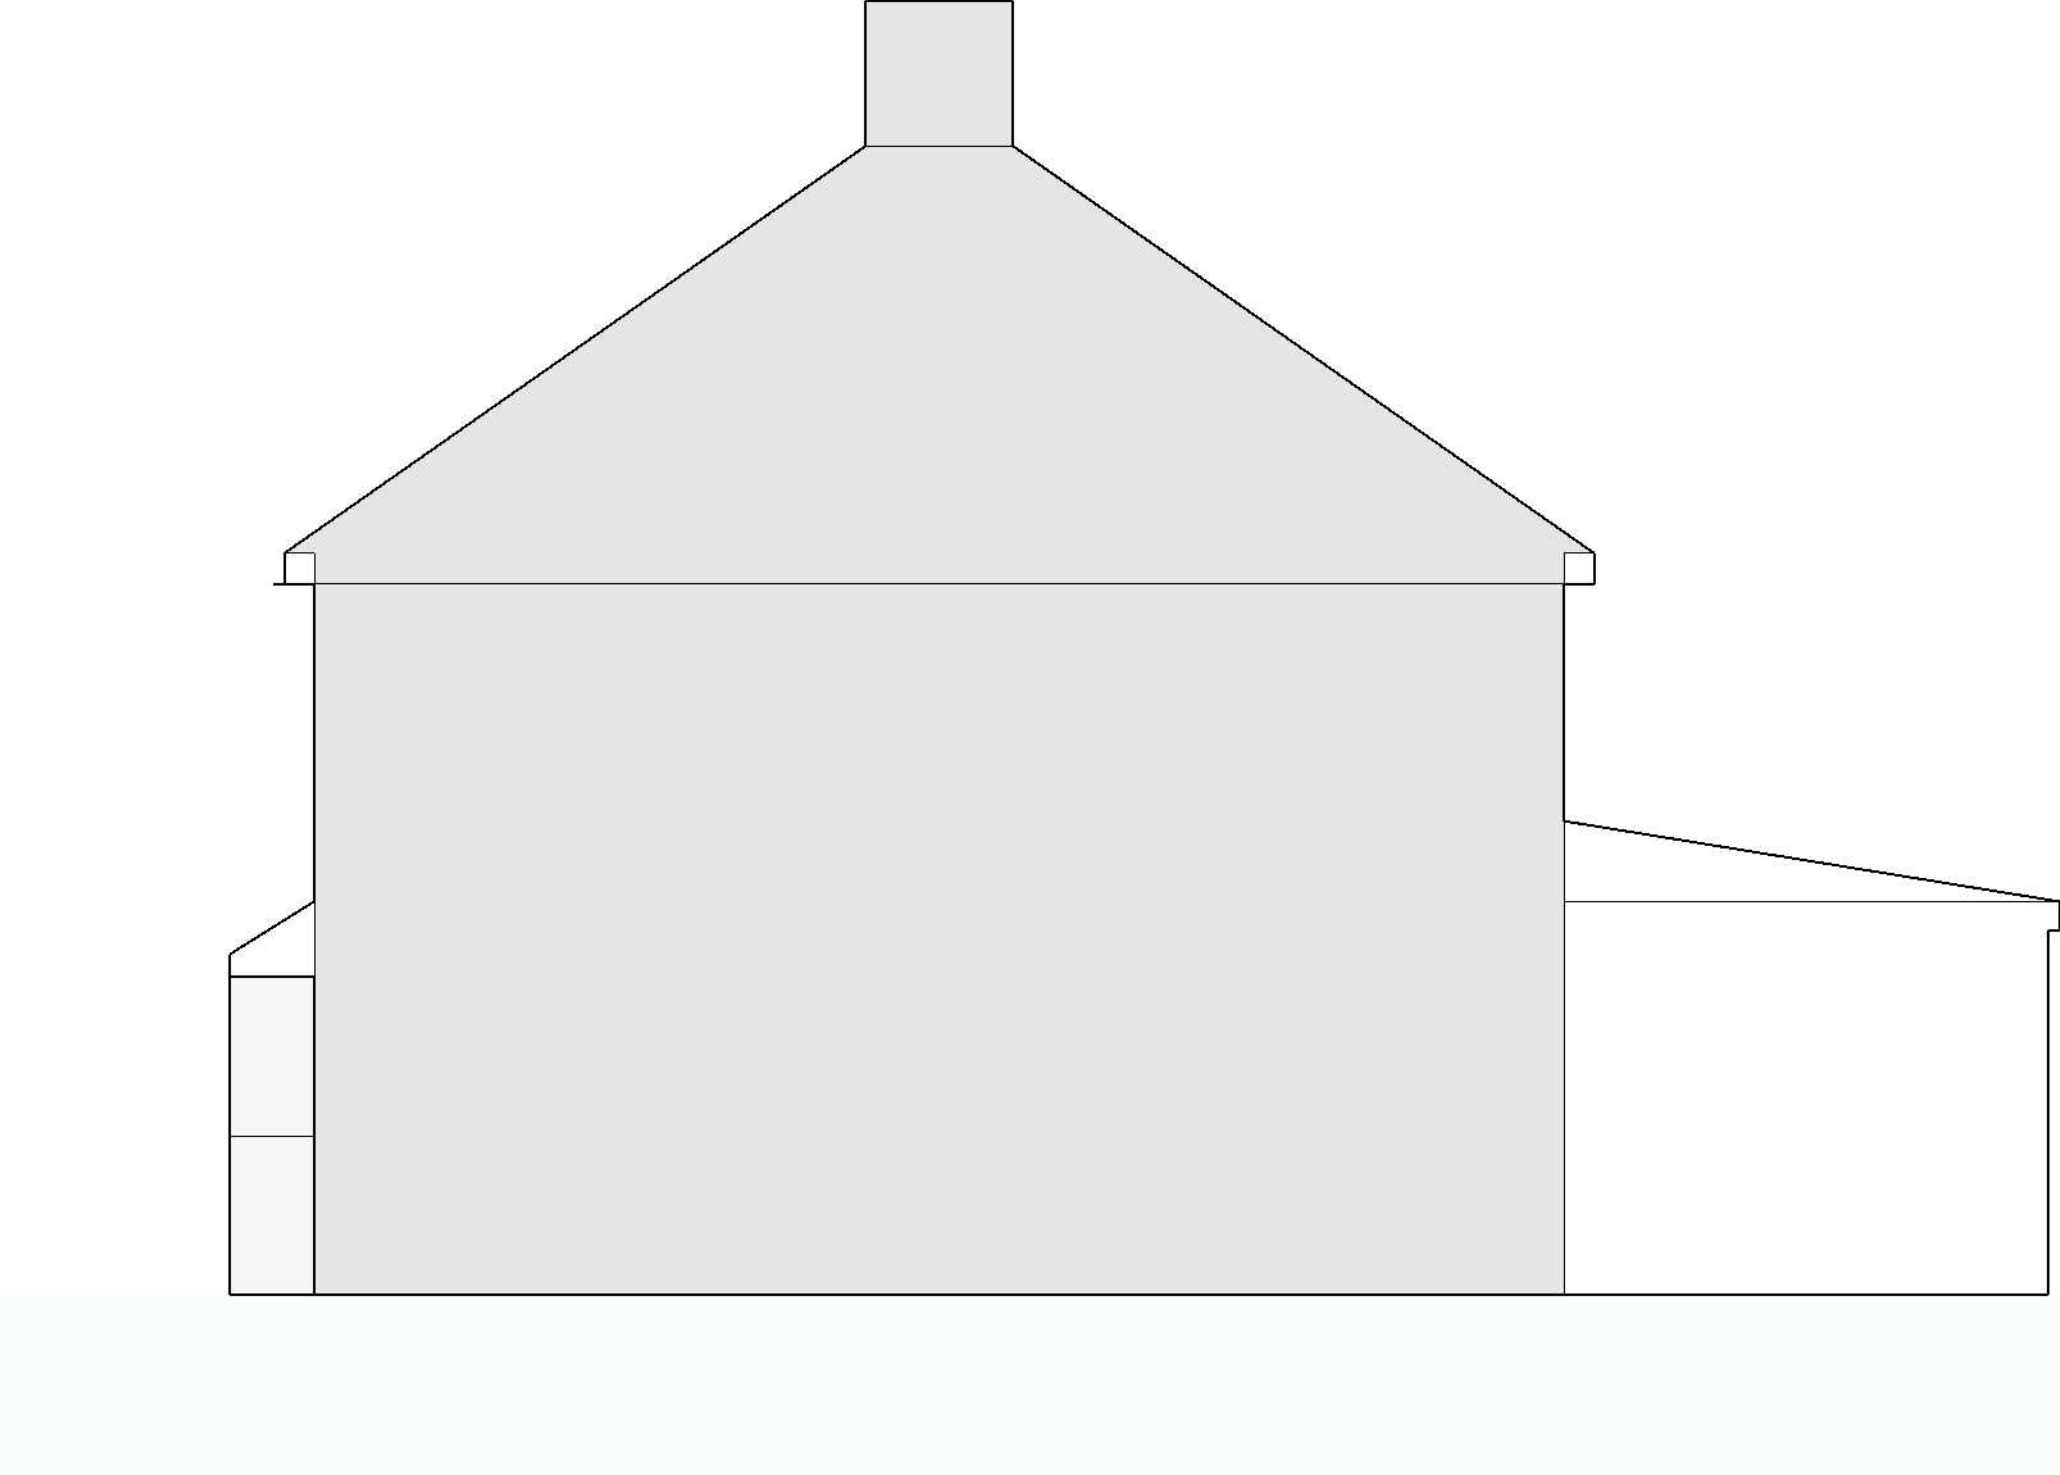

Existing




ICAL Consultants
Trilliums
Ashmore Green
Thatcham
Berkshire
RG18 9ER
www.icalconsultants.co.uk
07769 650780


CLIENT
Mr and Mrs Smith
27 Westwood Drive
Tilehurst
Reading
RG31 5PL

PROJECT
Loft Conversion
PROJECT NO.
245.170


ISSUE
MM.DD.YY
DRAWN BY
NH, MB

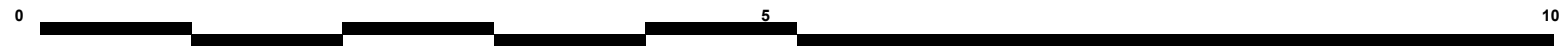


Scale 1:50

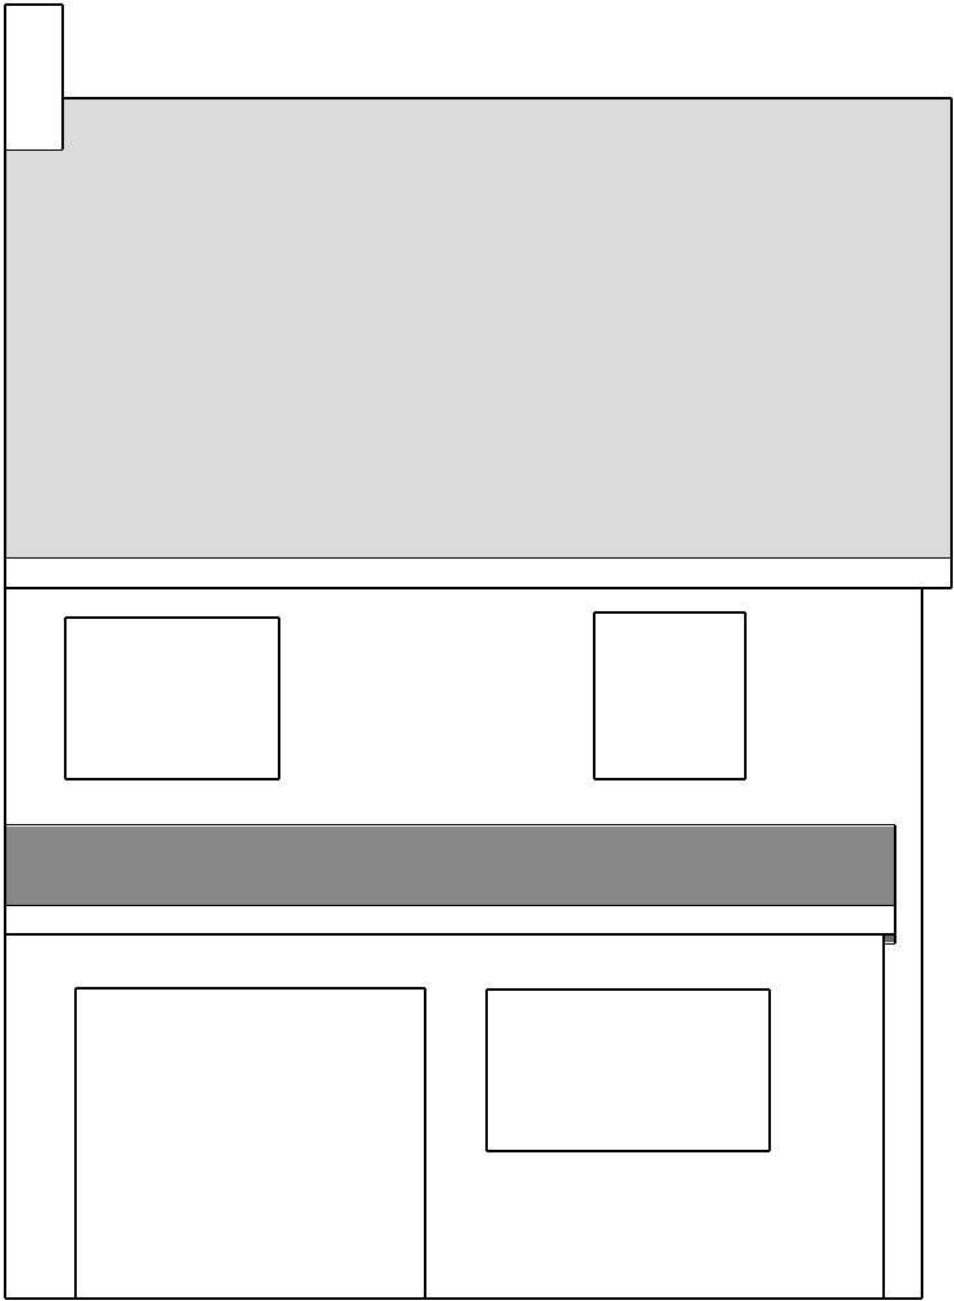


Existing

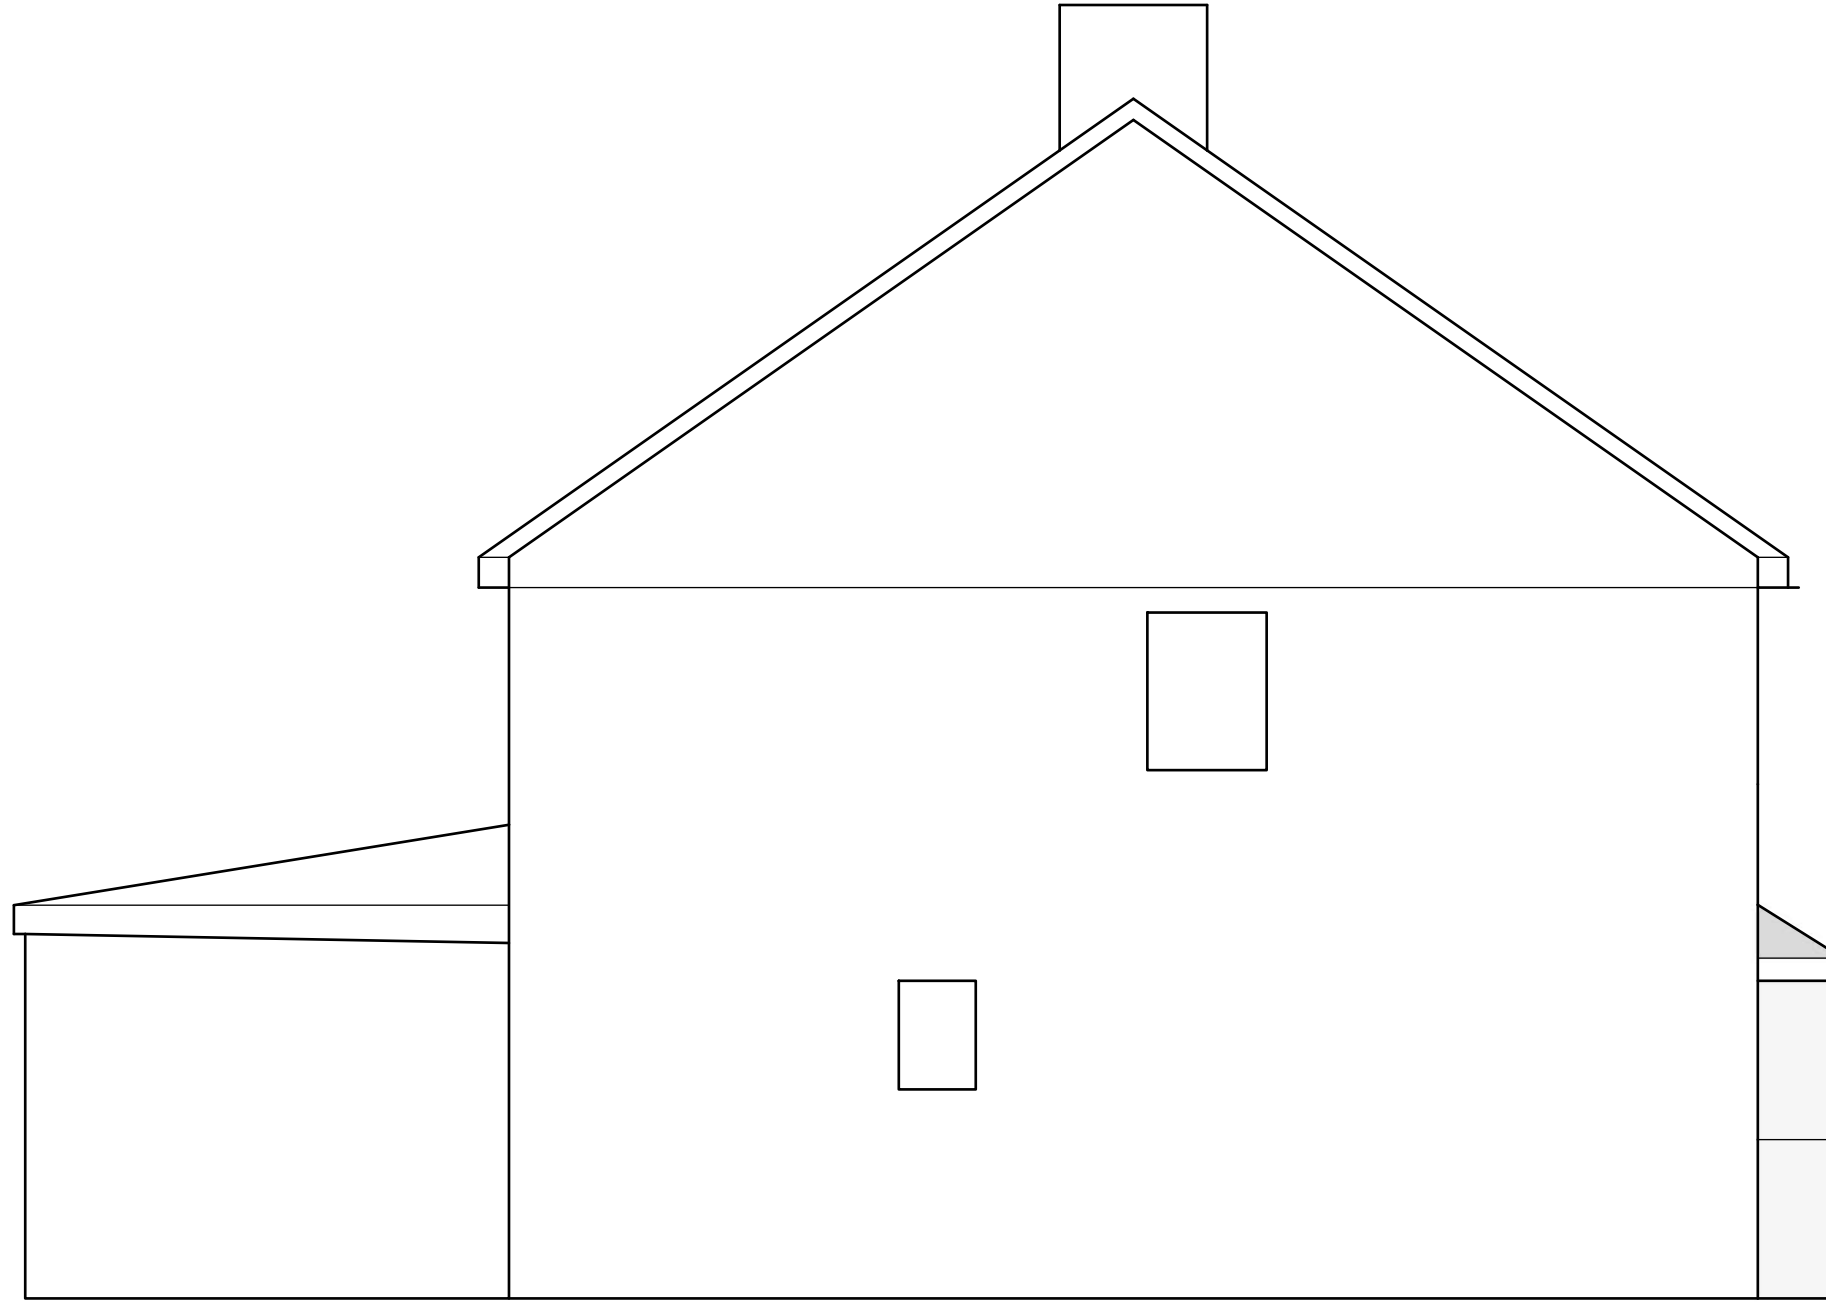

Scale 1:50

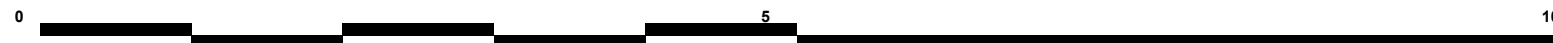

Existing

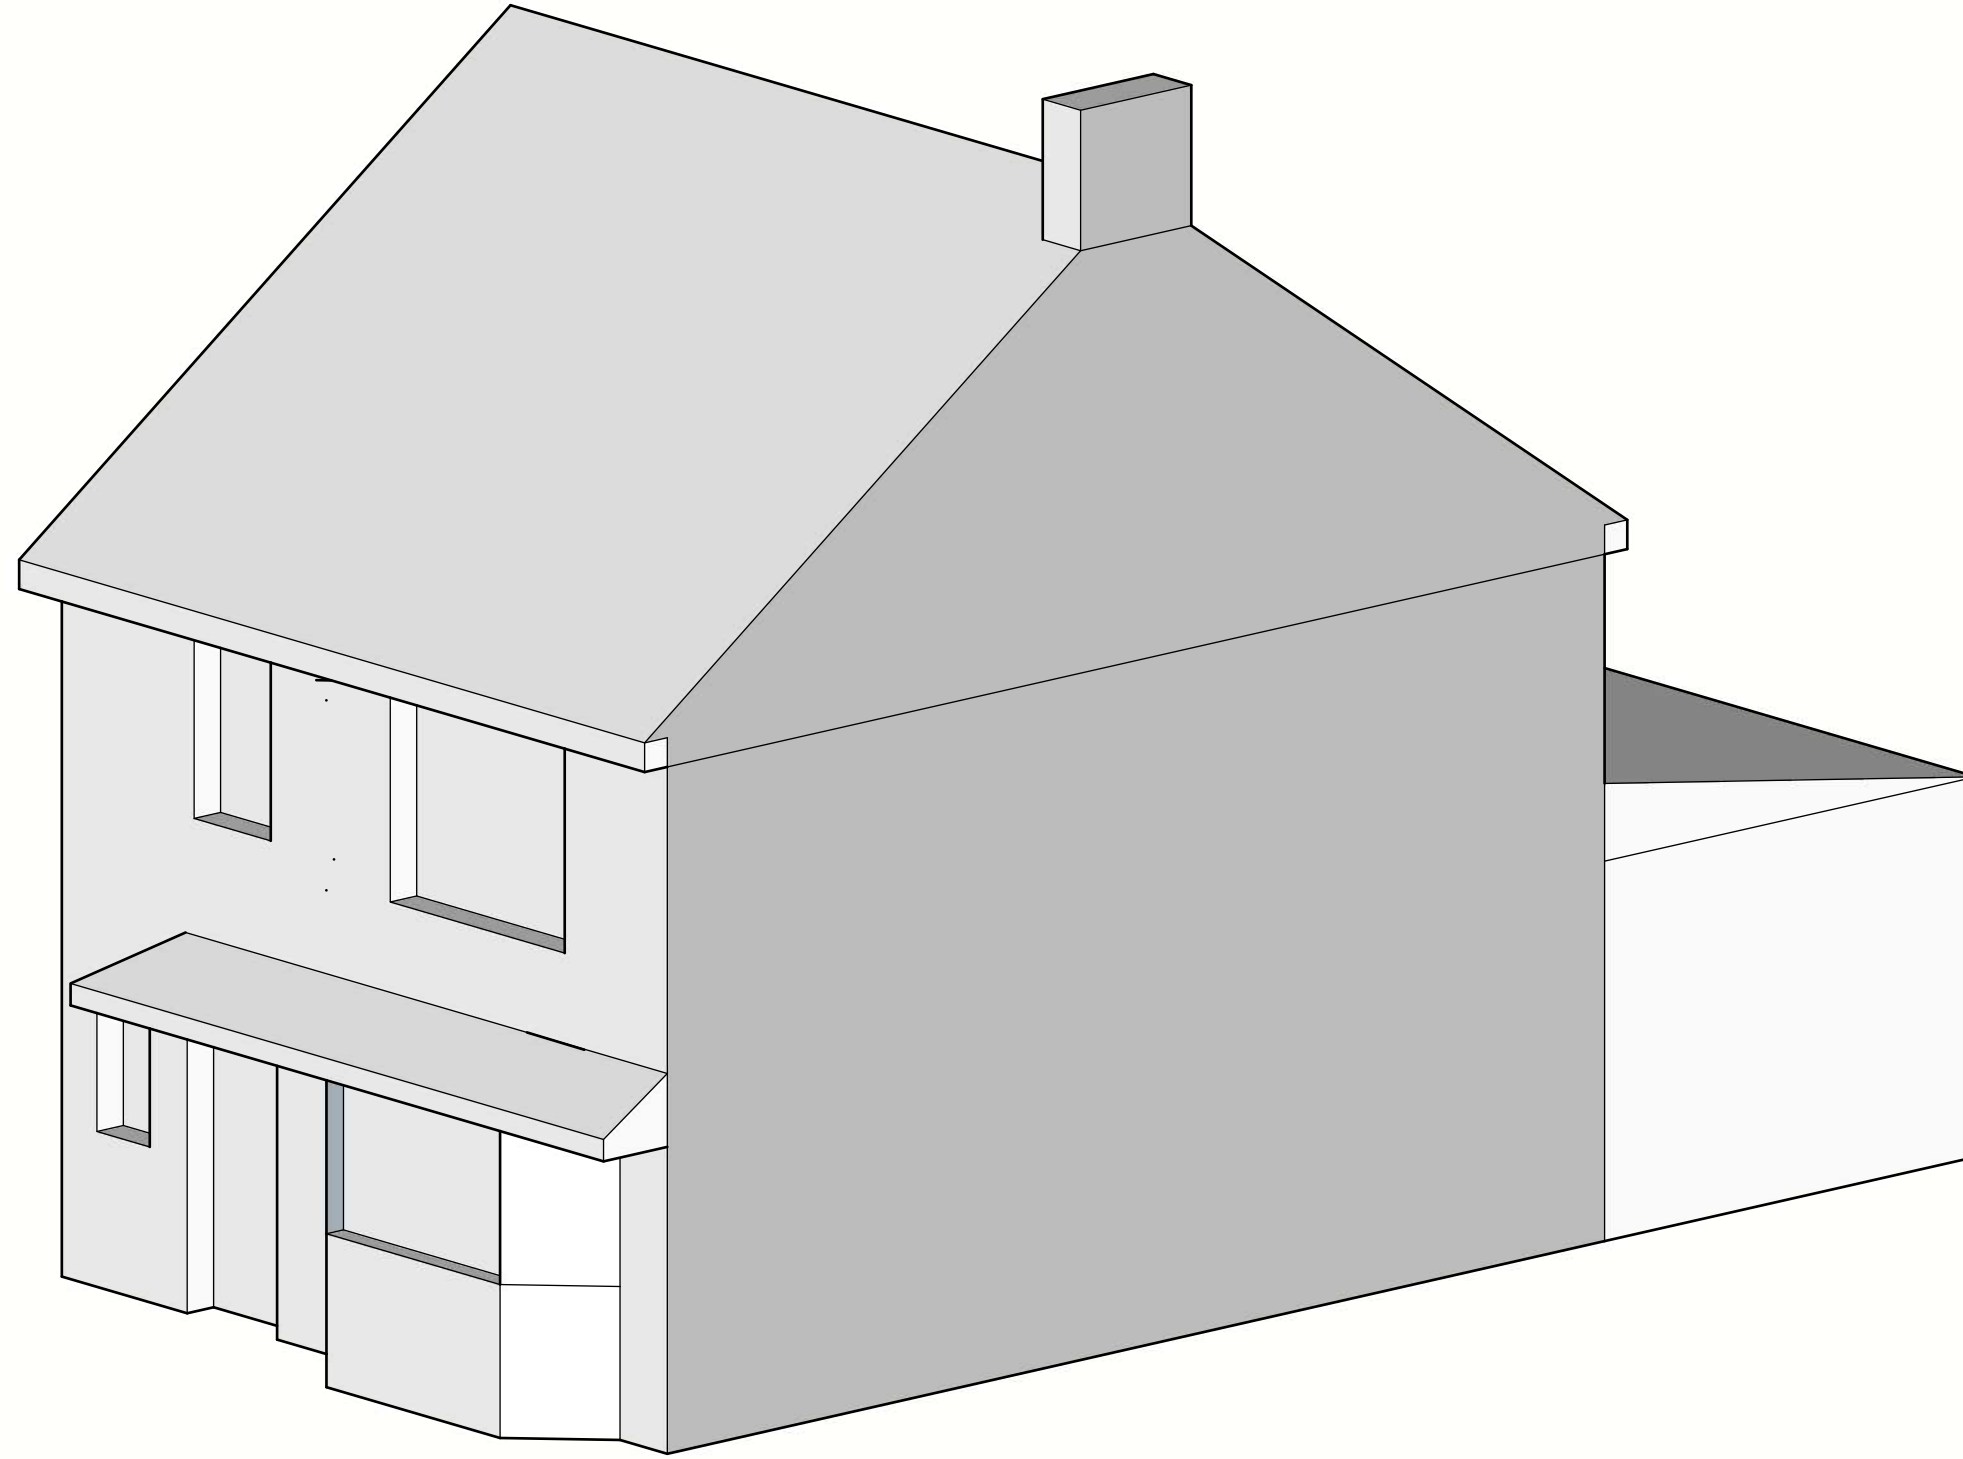

Existing

