


Location Plan

Site Address: 1, Albany Gardens, Emmer Green, Reading, RG4 8PZ

Date Produced: 20-Sep-2024

Scale: 1:1250 @A4

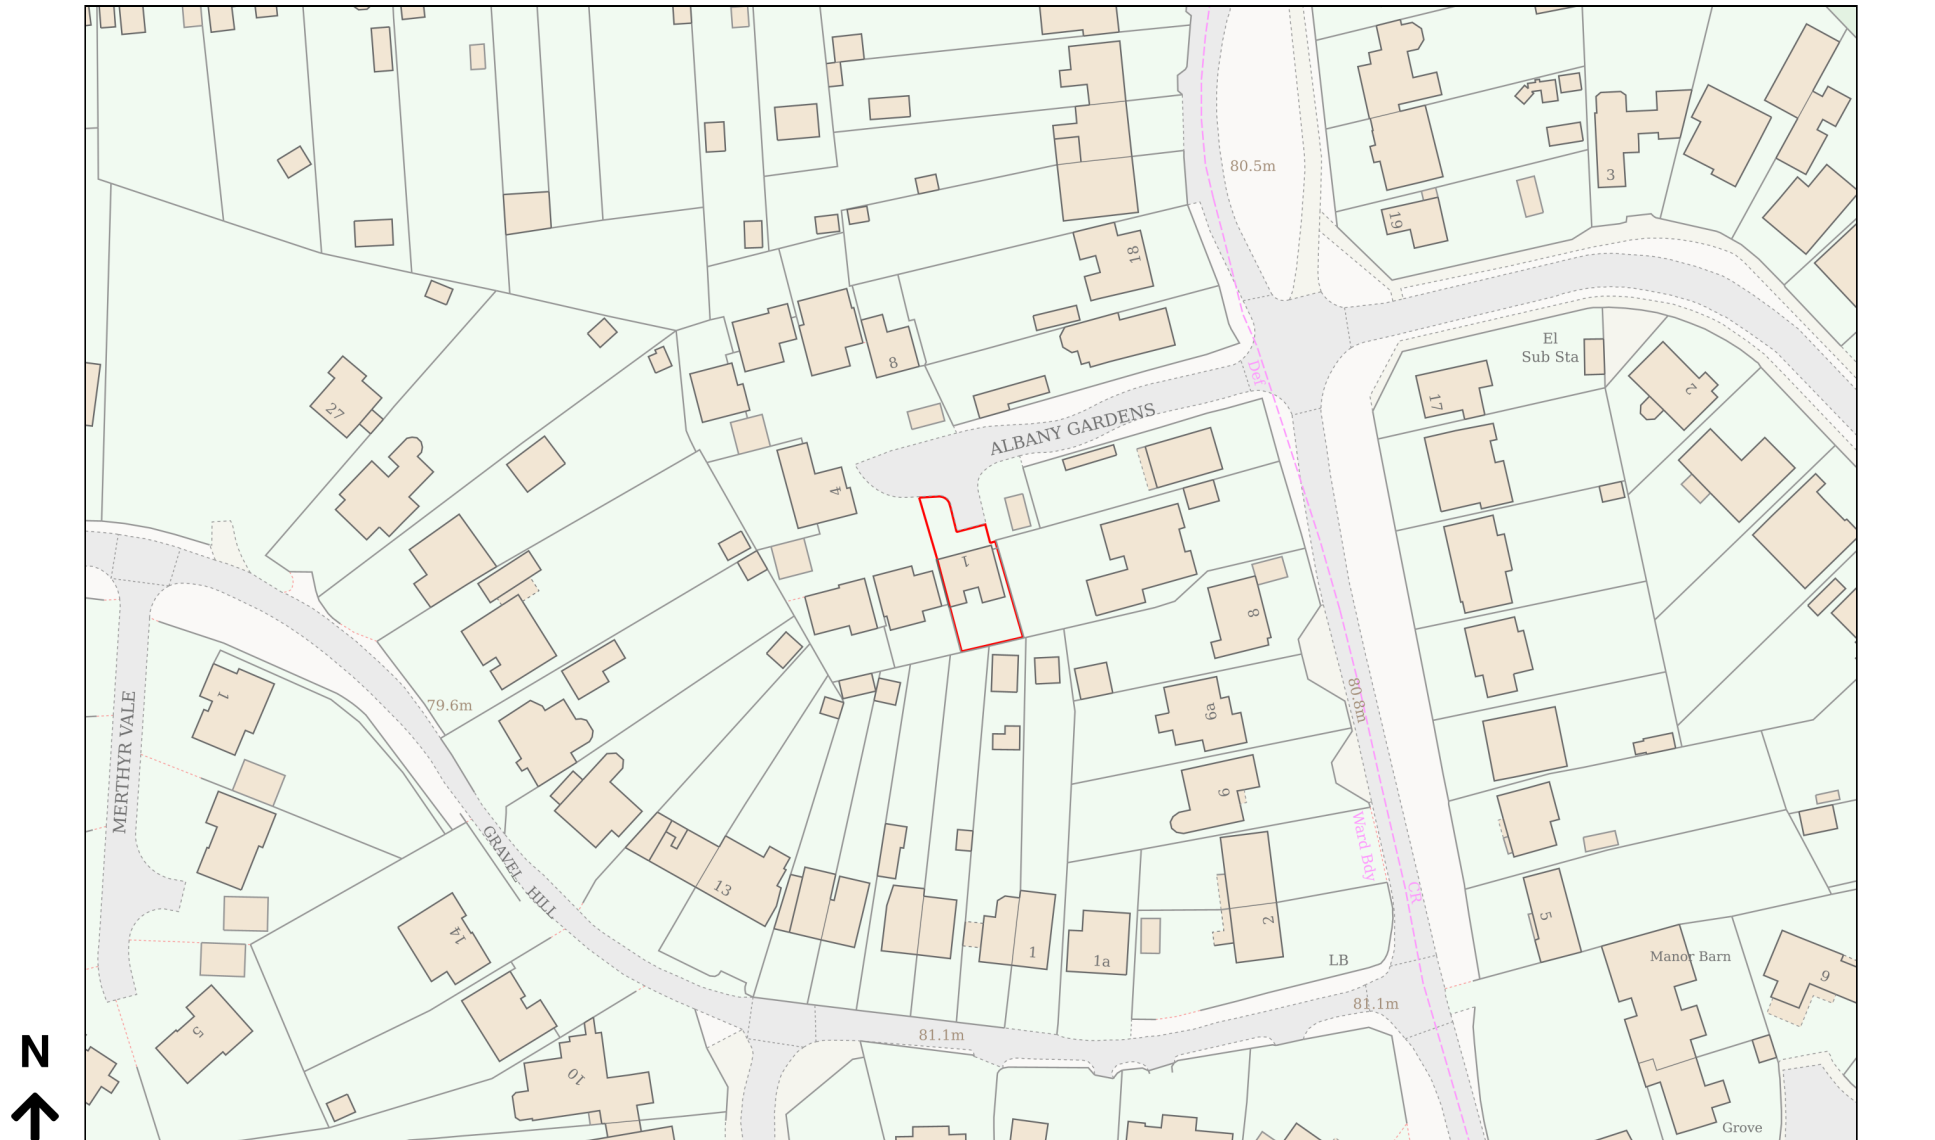

Planning Portal Reference: PP-13414368v1