


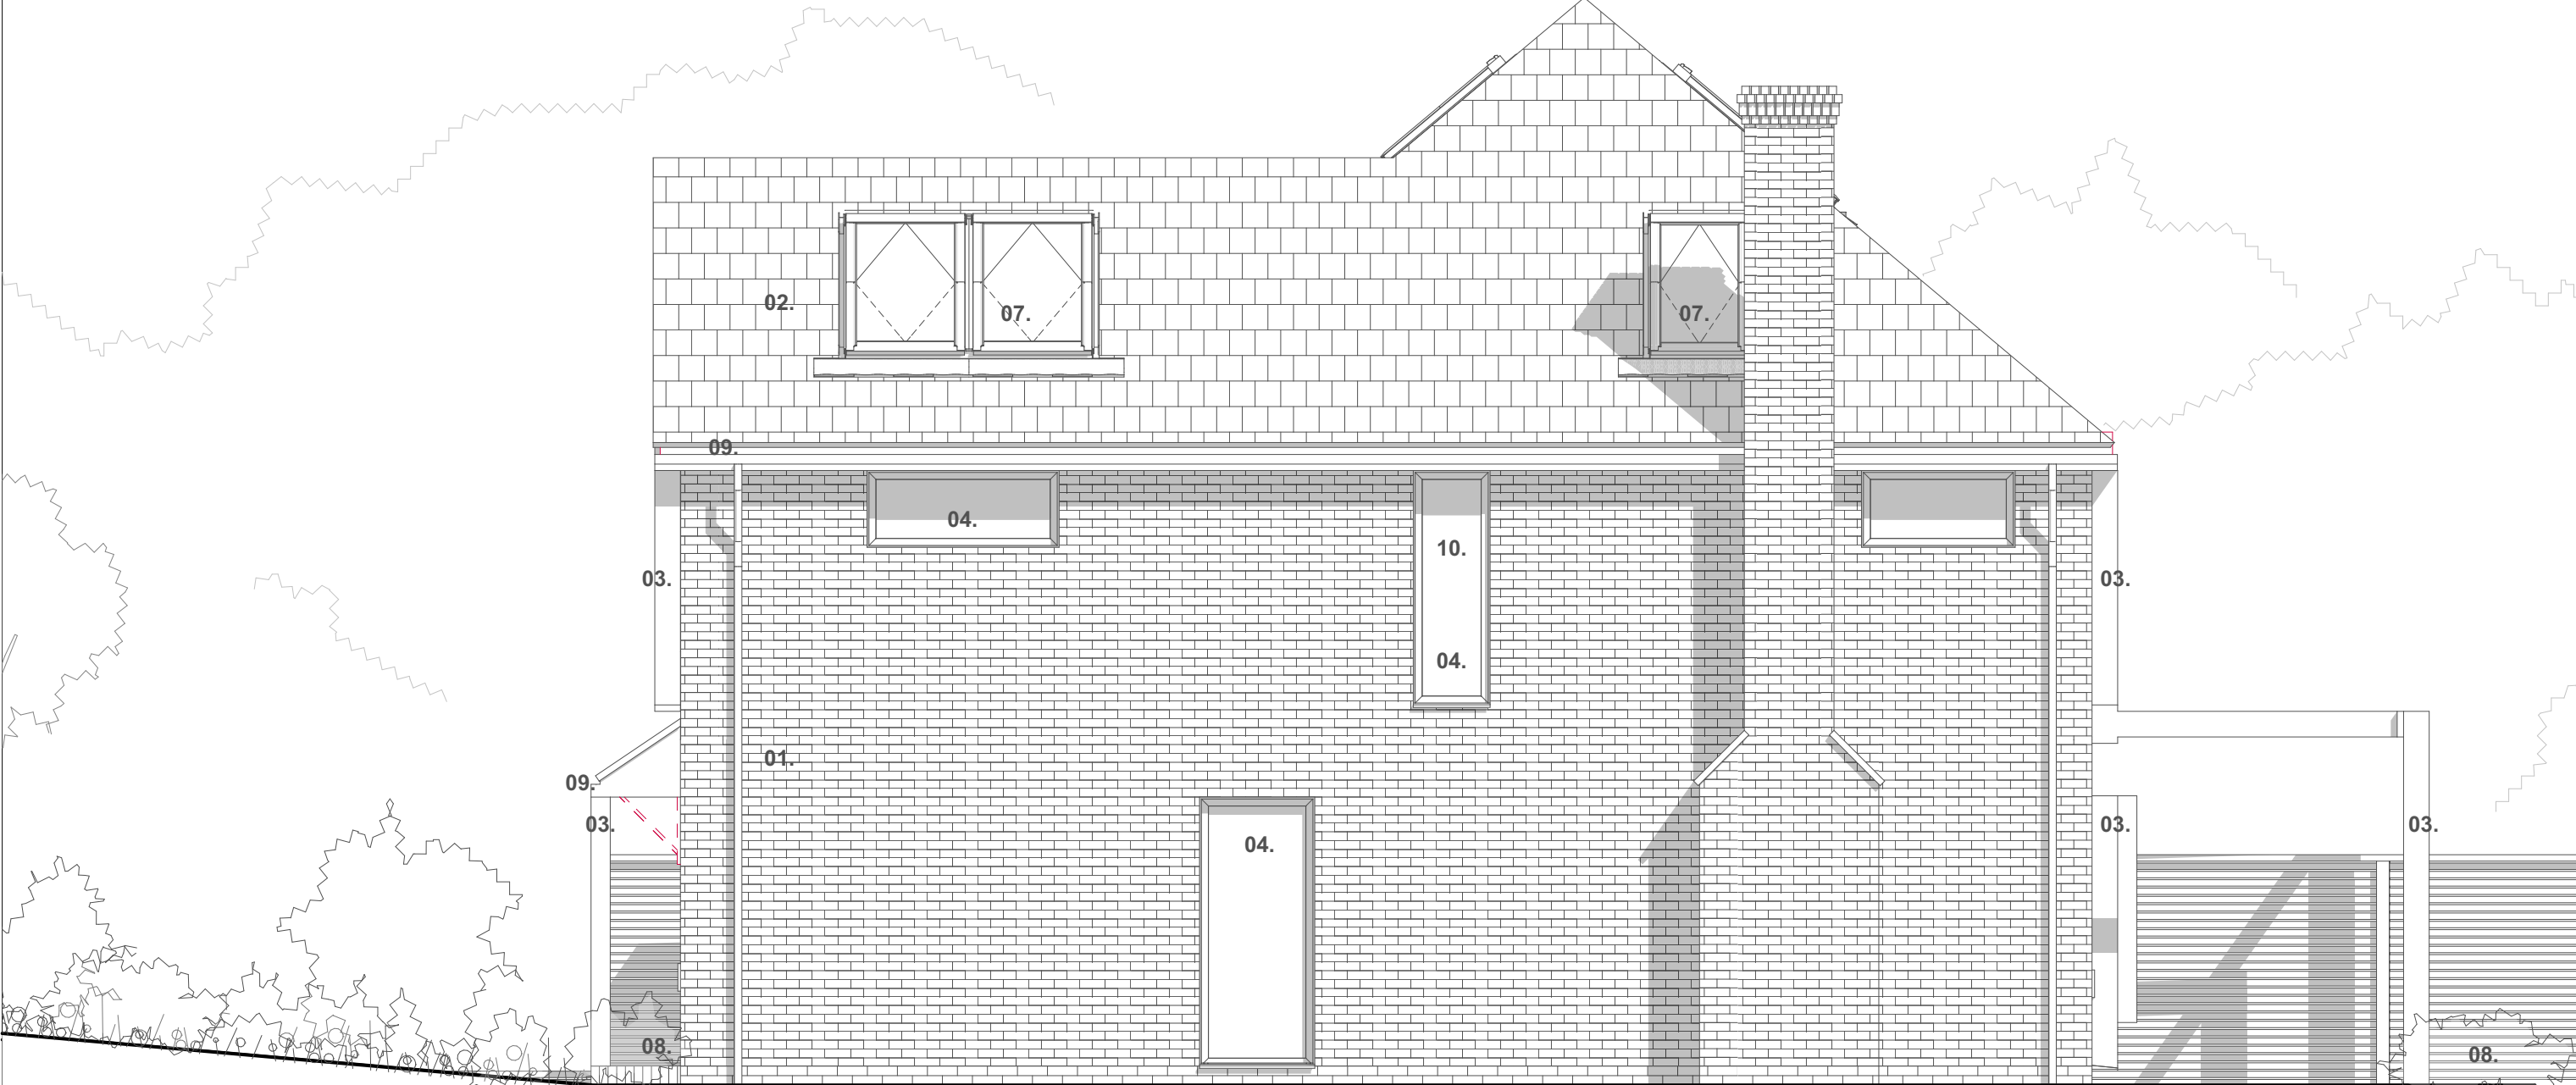

Side Left Elevation

1:50



Side Right Elevation

1:50

01. Existing Brickwork
02. Existing Roof tiles
03. Proposed new green oak timber framing
04. Proposed new aluminium windows and doors - powder coated bronze finish
05. Window opening adjustments
06. Bay window
07. Proposed new skylights
08. Proposed Planter
09. Proposed new Aluminium box box gutter and downpipe - powder coated bronze finish
10. Obscure Glazing

Project Name: 11 RHIGOS
Address: 11 Rhigos, Emmer Green, RG4 4LF.
Status: Planning
Drawing Name: Proposed Side Elevations
Drawing No.: A.02.2
Scale: as indicated @ A2
Date: 09/07/2023

RevID	ChID	Change Name	Date
A		Layout adjustments	

All dimensions to be checked on site. This drawing to be read with other drawings and all other consultants drawings and specifications. This drawing has been produced for specific client identified below and NOT to be used by any other person or for other purpose then intended. All drawings and specifications are Outset Think copy write. Please report any discrepancy on the drawings.

OUTSET THINK
ARCHITECTS

The White Building, 33 King's Road, Reading, RG1 3AR. | silviu@outsetthink.co.uk | 0743 2658 875