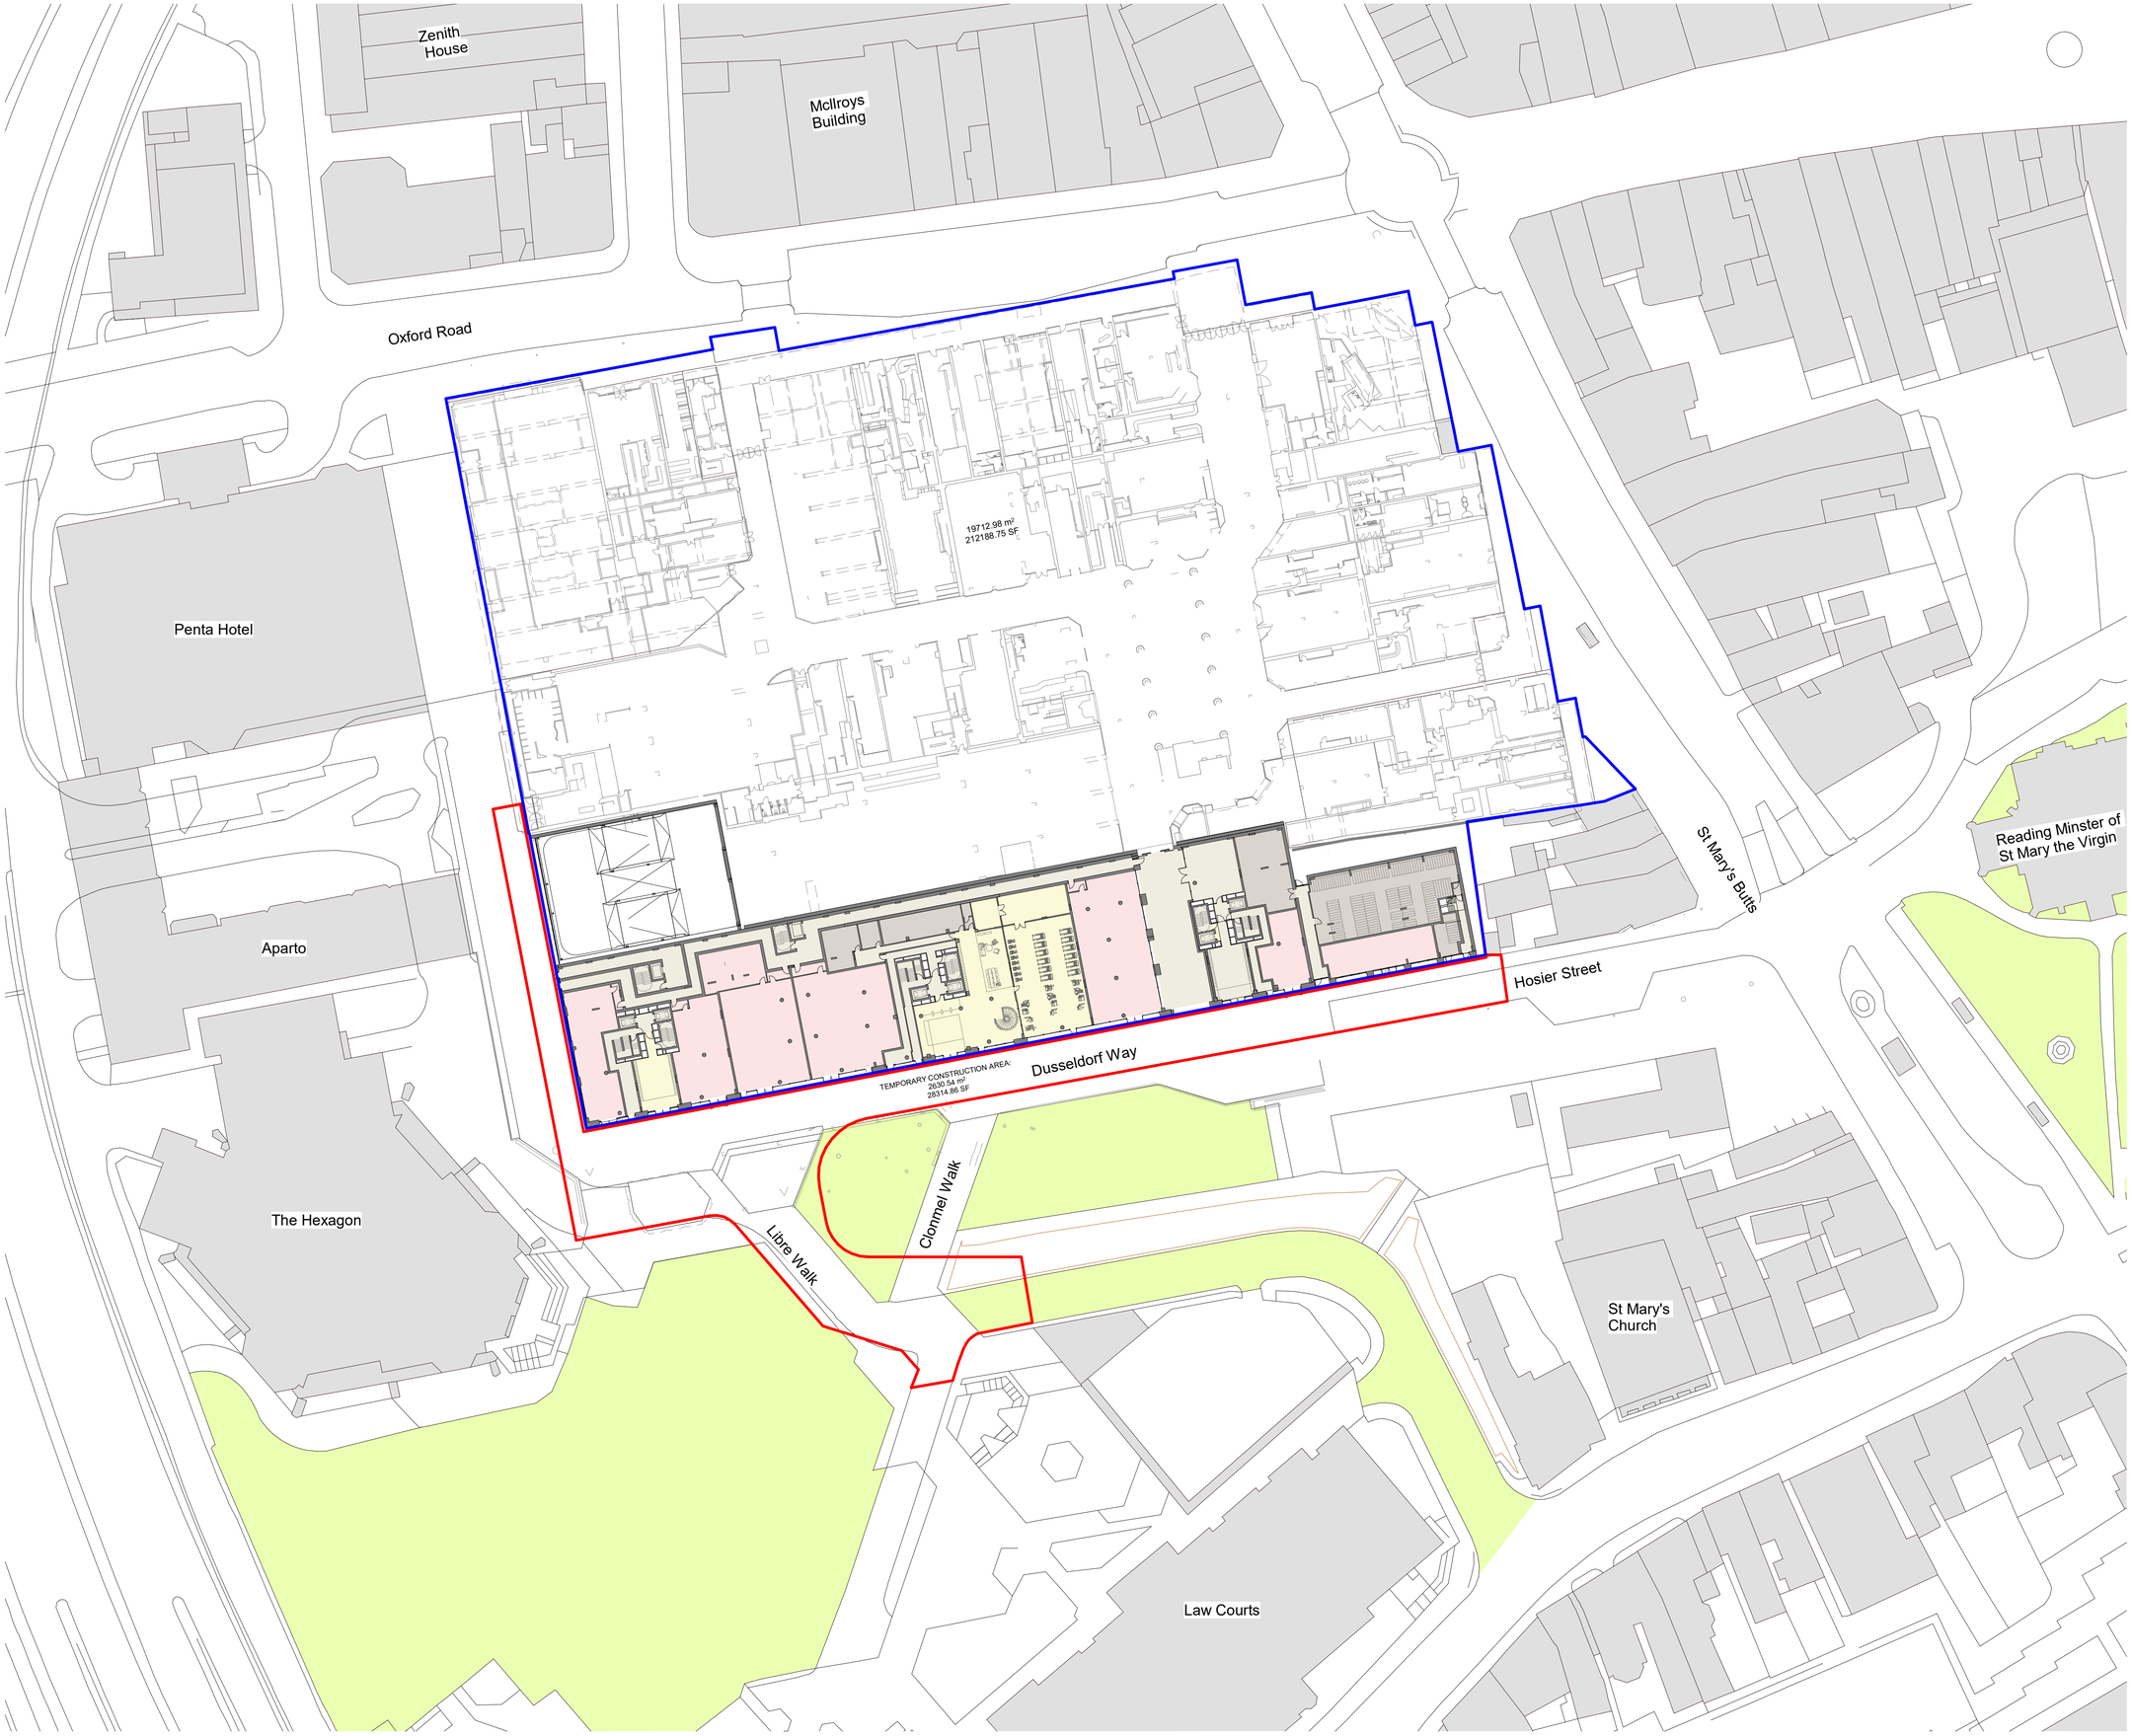


SCALE 1 : 500

0 10 20 30

Scale Bar in Metres

N

**Key**

- **Amenities**
- **Circulation**
- **BOH**
- **Retail**

## Key

Red Line Boundary

Area within boundary: 2630.54 m²

Applicants Ownership

Area within boundary: 19712.98 m²

| Rev | Description | Date | Dr by | App by |
|---|---|---|---|---|
| P1 | Planning Issue | 23/01/24 | BS | DB |

| original by | date created | approved by |
|---|---|---|
| BS | 11/12/23 | DB |


**AHR** Architects Ltd
5th Floor
55 Princess Street
Manchester
M2 4EW
United Kingdom

T +44(0)161 8287900
E manchester@ahr.co.uk
**www.ahr.co.uk**


client name

McLaren (Broad Street Mall) Ltd and UREF III LP

project

Broad Street Mall Residential

drawing

BSM Temporary Construction Site Plan - Ground Floor

| computer file | plot date |
|---|---|
| \\10.32.1.110\DEM_Profiles_Folder_redirection\ewa.kilpatrick\Documents\Revit Files\Local Files\Revit 2021\BSM-AHR-ZZ-ZZ-M3-A-20001 - Apartment_ewa.kilpatrick.rvt | 17/02/2023 |

| project number | scale | |
|---|---|---|
| 2022.00307.000 | 1 : 500 | @A1 |

| drawing number | rev | issue status |
|---|---|---|
| BSM-AHR-ZZ-00-DR-A-08121 | P1 | S2 |


This drawing is to be read in conjunction with all related drawings. All dimensions must be checked and verified on site before commencing any work or producing shop drawings. The originator should be notified immediately of any discrepancy.
This drawing is copyright and remains the property of AHR.