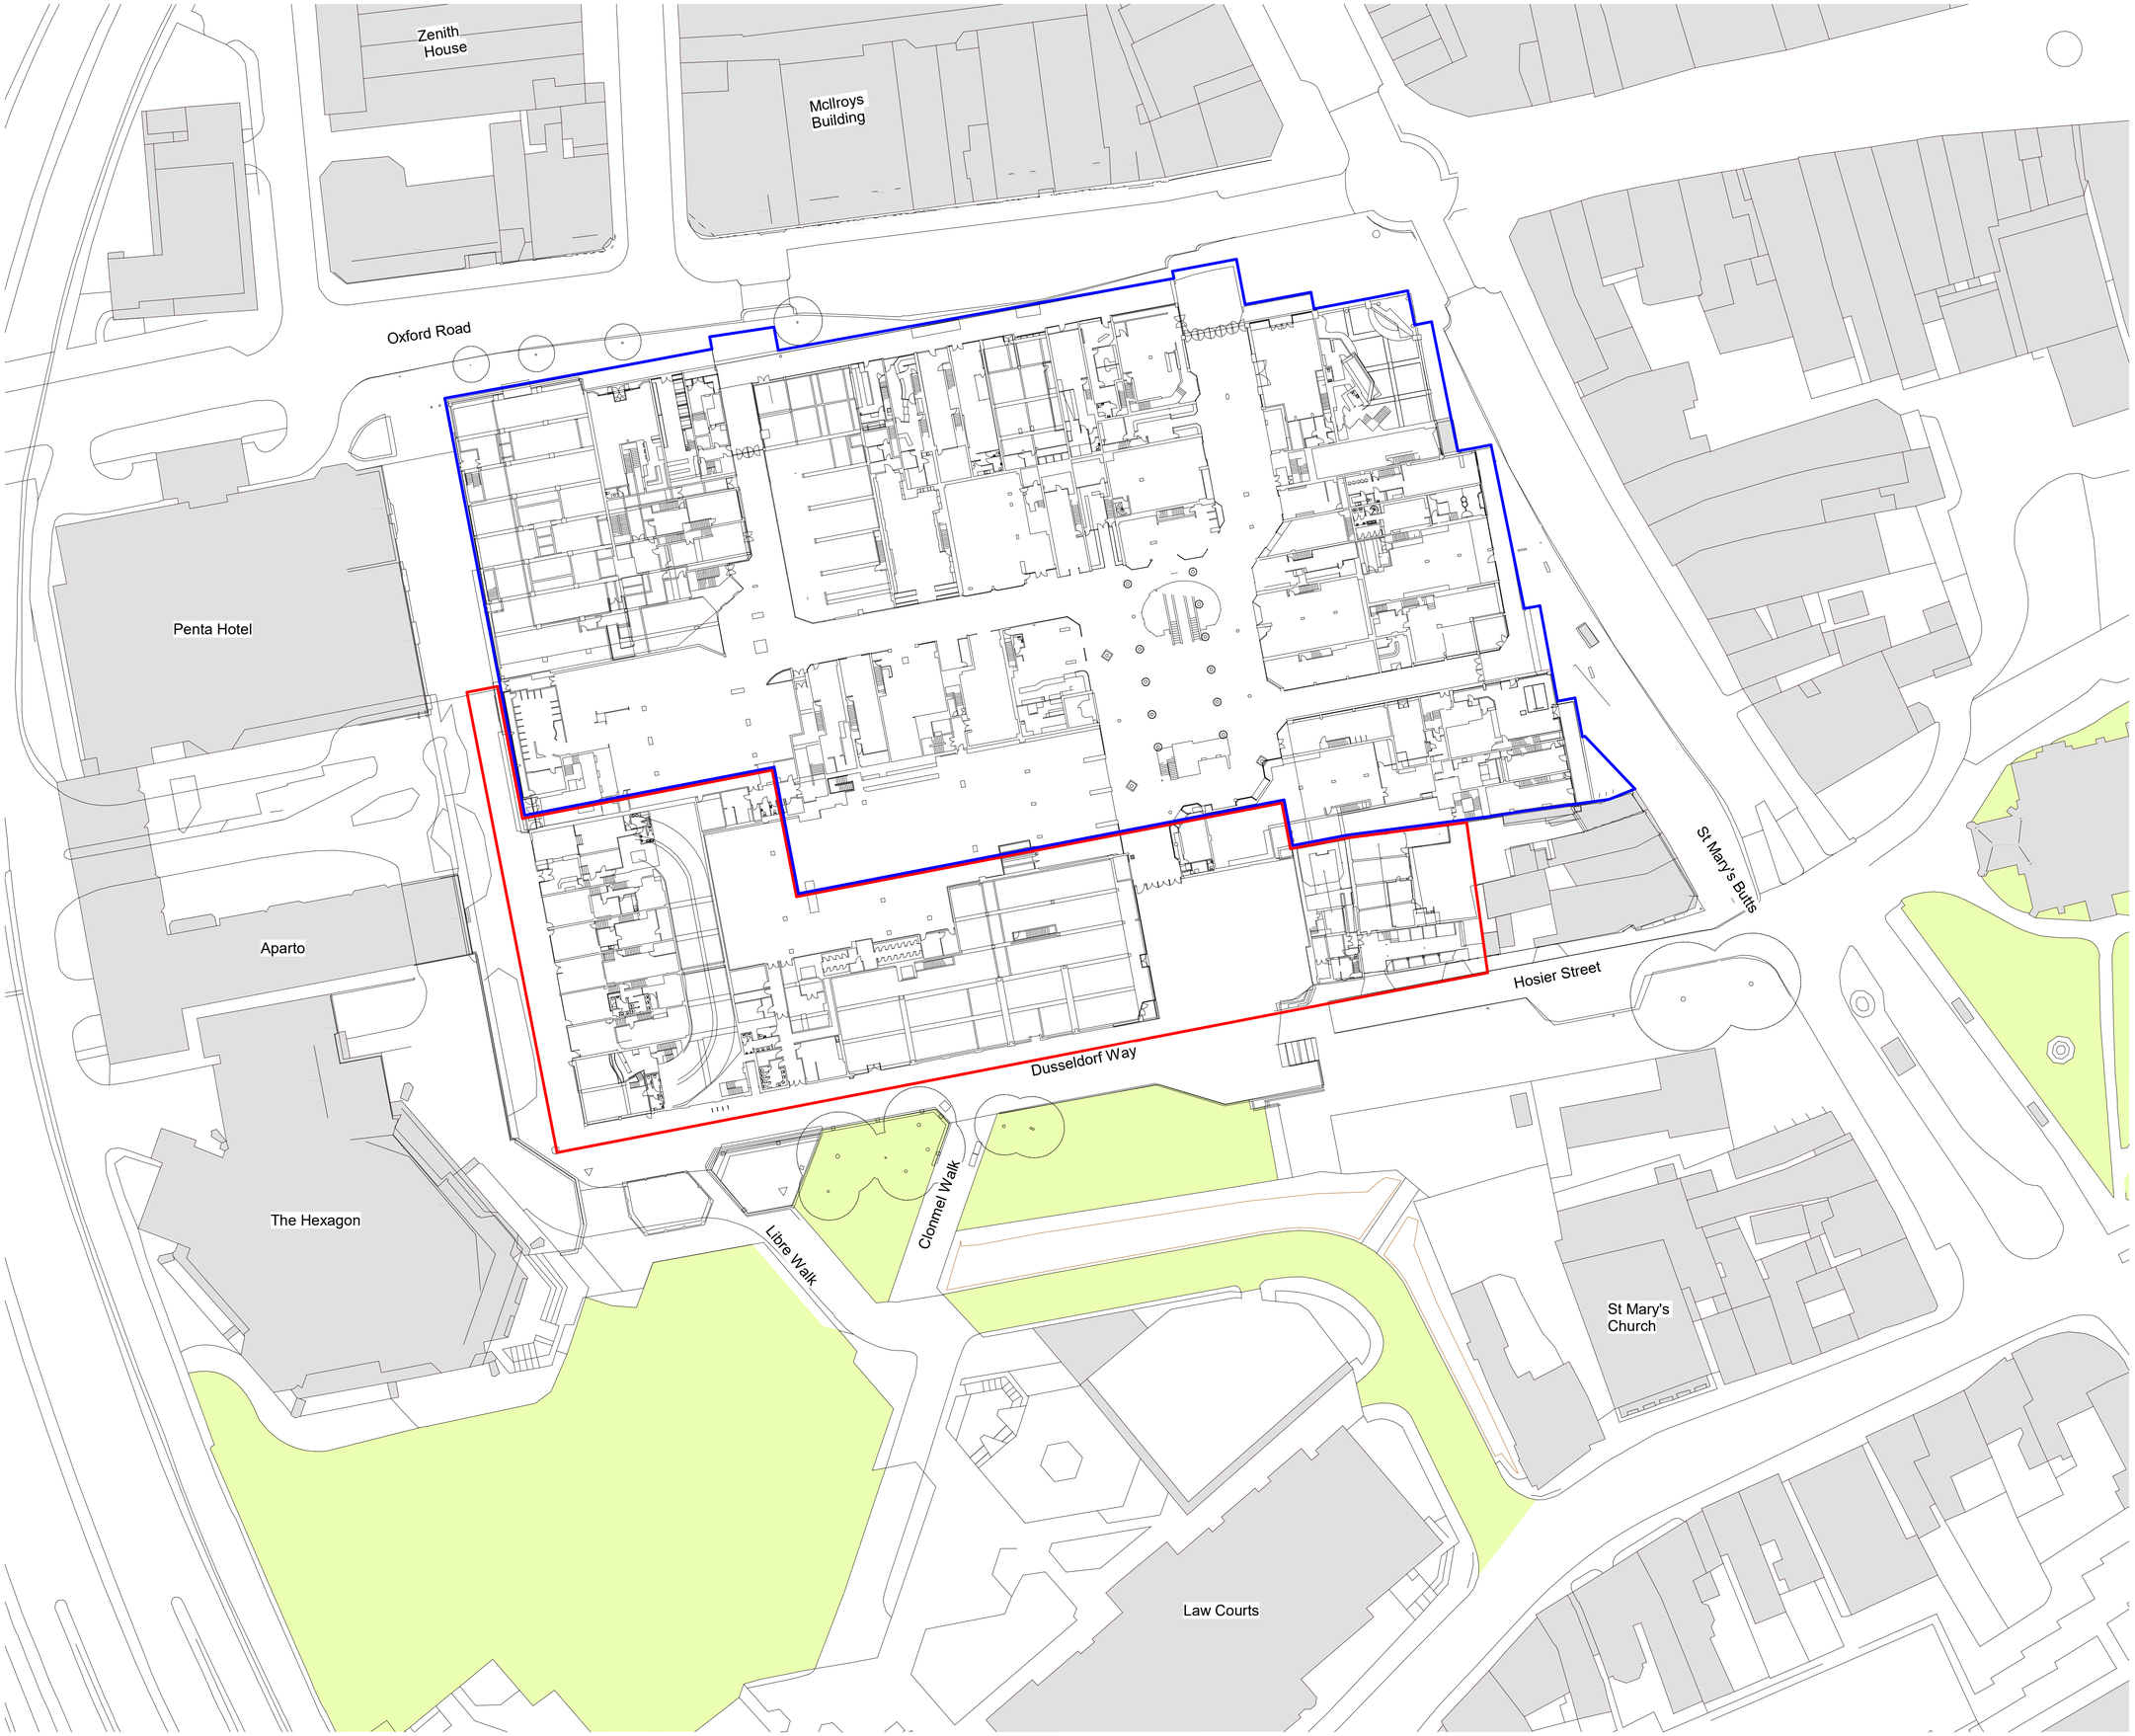

SCALE 1 : 500

0 10 20 30

Scale Bar in Metres

N

Key

Red Line Boundary

Applicants Ownership

Rev	Description	Date	Dr by	App by
P1	Planning Issue	23/01/24	BS	DB

original by	date created	approved by
BS	11/12/23	DB

AHR Architects Ltd
5th Floor
55 Princess Street
Manchester
M2 4EW
United Kingdom

T +44(0)161 8287900
E manchester@ahr.co.uk
www.ahr.co.uk

client name

McLaren (Broad Street Mall) Ltd and UREF III LP

project

Broad Street Mall Residential

drawing

Existing Site Plan - Ground Floor

computer file: \\10.32.1.11\DEM_Profiles_Folder_redirection\bethany.stewart\Documents\Revit Files\Local Files\Revit 2021\BSM-AHR-ZZ-ZZ-M3-A-20001 - Apartment_bethany.stewart.rvt

plot date

project number	scale	
2022.00307.000	1 : 500	@A1

drawing number	rev	issue status
BSM-AHR-ZZ-00-DR-A-08105	P1	S2

This drawing is to be read in conjunction with all related drawings. All dimensions must be checked and verified on site before commencing any work or producing shop drawings. The originator should be notified immediately of any discrepancy.
This drawing is copyright and remains the property of AHR.