DRG. REMAINS COPYRIGHT OF THE ARCHITECT.
DIMENSIONAL DISCREPANCIES TO BE REFERRED
TO THE ARCHITECT
~~DO NOT SCALE~~

DATE	REVISION	A3 Drawing
–	–	

DRAWING STATUS ■ PRELIMINARY ☐ FOR APPROVAL ☐ CONSTRUCTION

Scale 1:200 0m 20m

Scale 1:1250 0m 50m

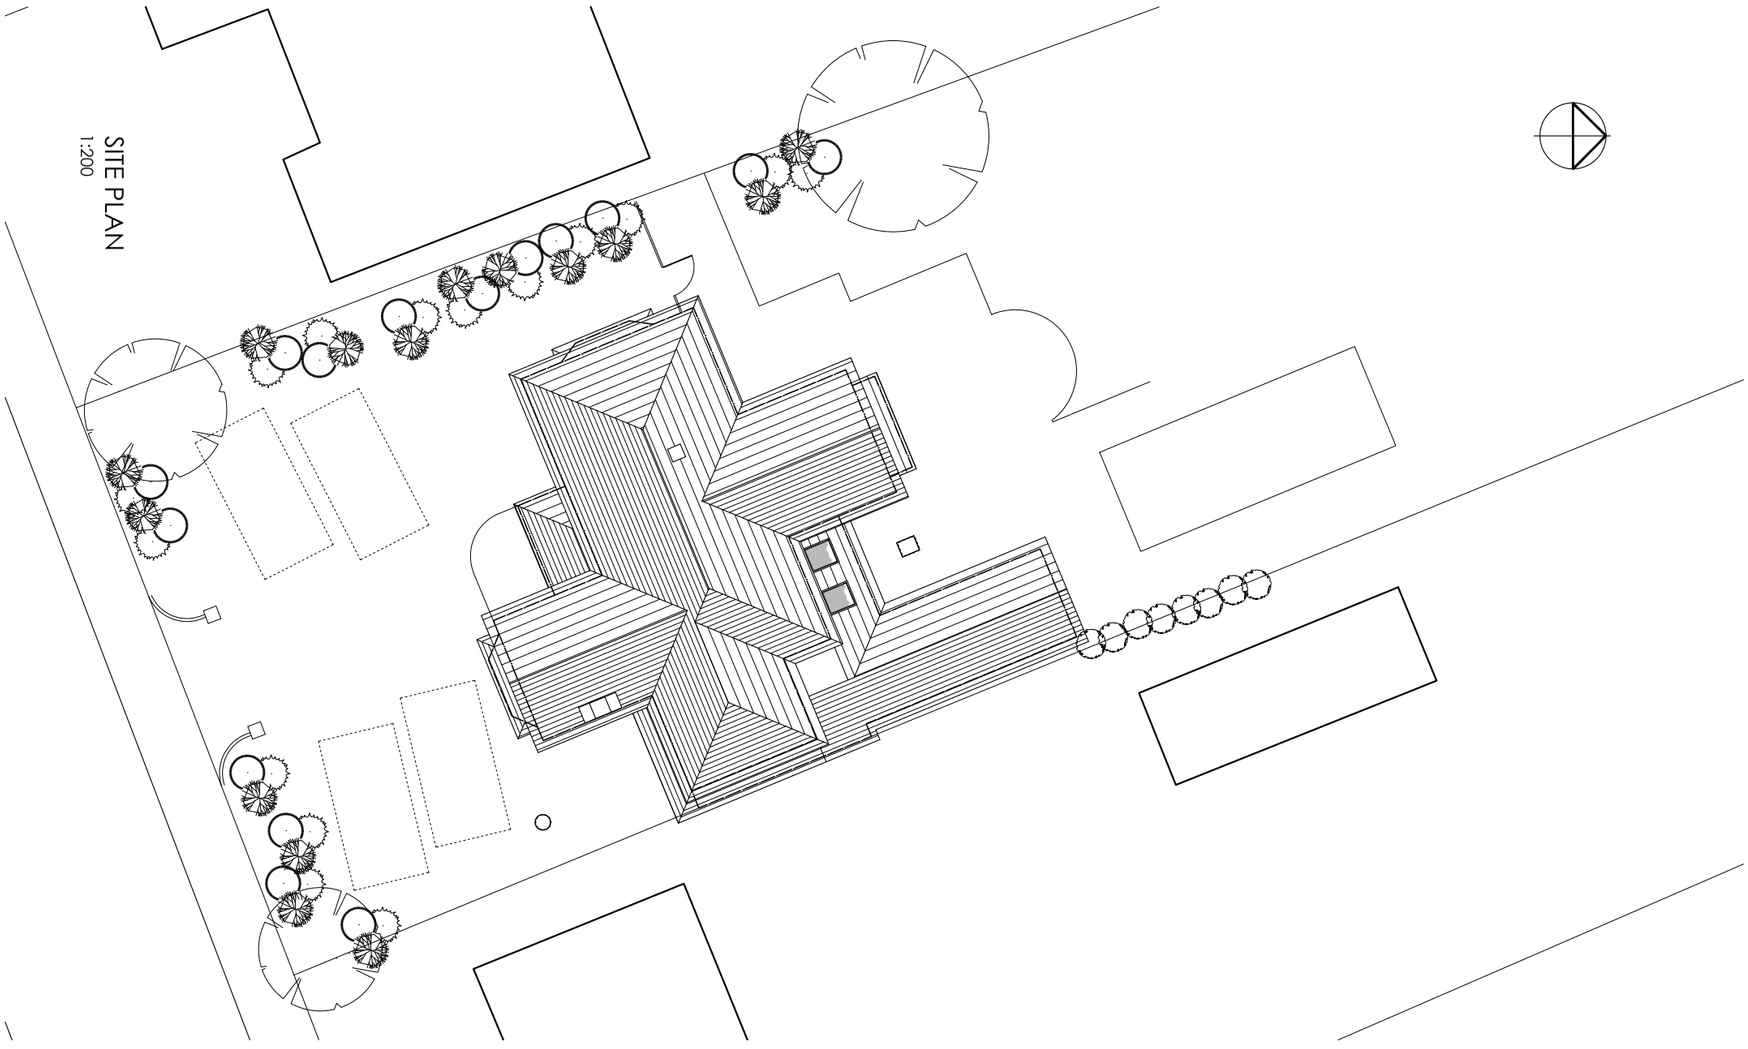

SITE PLAN
1:200

LOCATION PLAN
1:1250

CLIENT	JOB TITLE	DATE
Mr & Mrs Dhanjal	Proposed Extension	Jan 23
-	15 St. Andrews Road	SCALE
-	Caversham	1:200 & 1:1250

DRG TITLE	JOB No.	DWG No.	REV.
Location & Site Plan	2352	01	-

anne owen architects

Anne Owen Architects Ltd
24 Springfield Park, Twyford, Reading RG10 9JH
+44(0)118 932 0846 / 07788 262602
anne@annethearchitect.co.uk
www.annethearchitect.co.uk
Director: Anne Owen BA(Hons) BArch RIBA
Company Registered in England & Wales No. 8861202