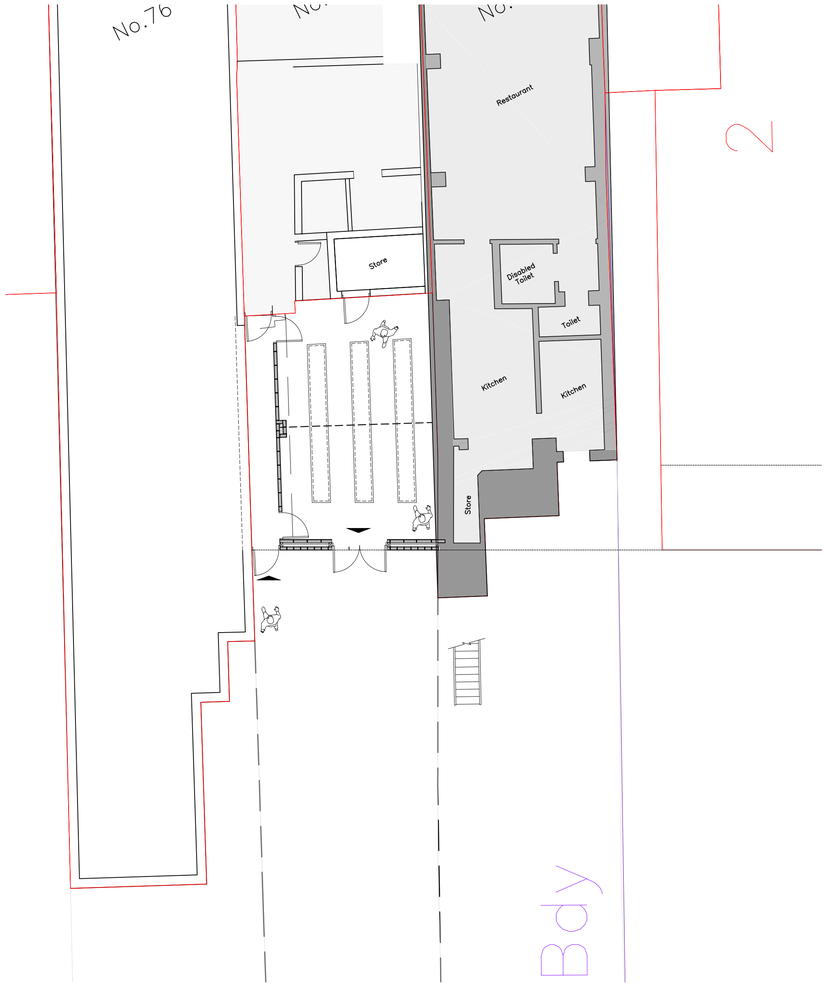

Proposed Ground Floor Plan
Scale 1:100

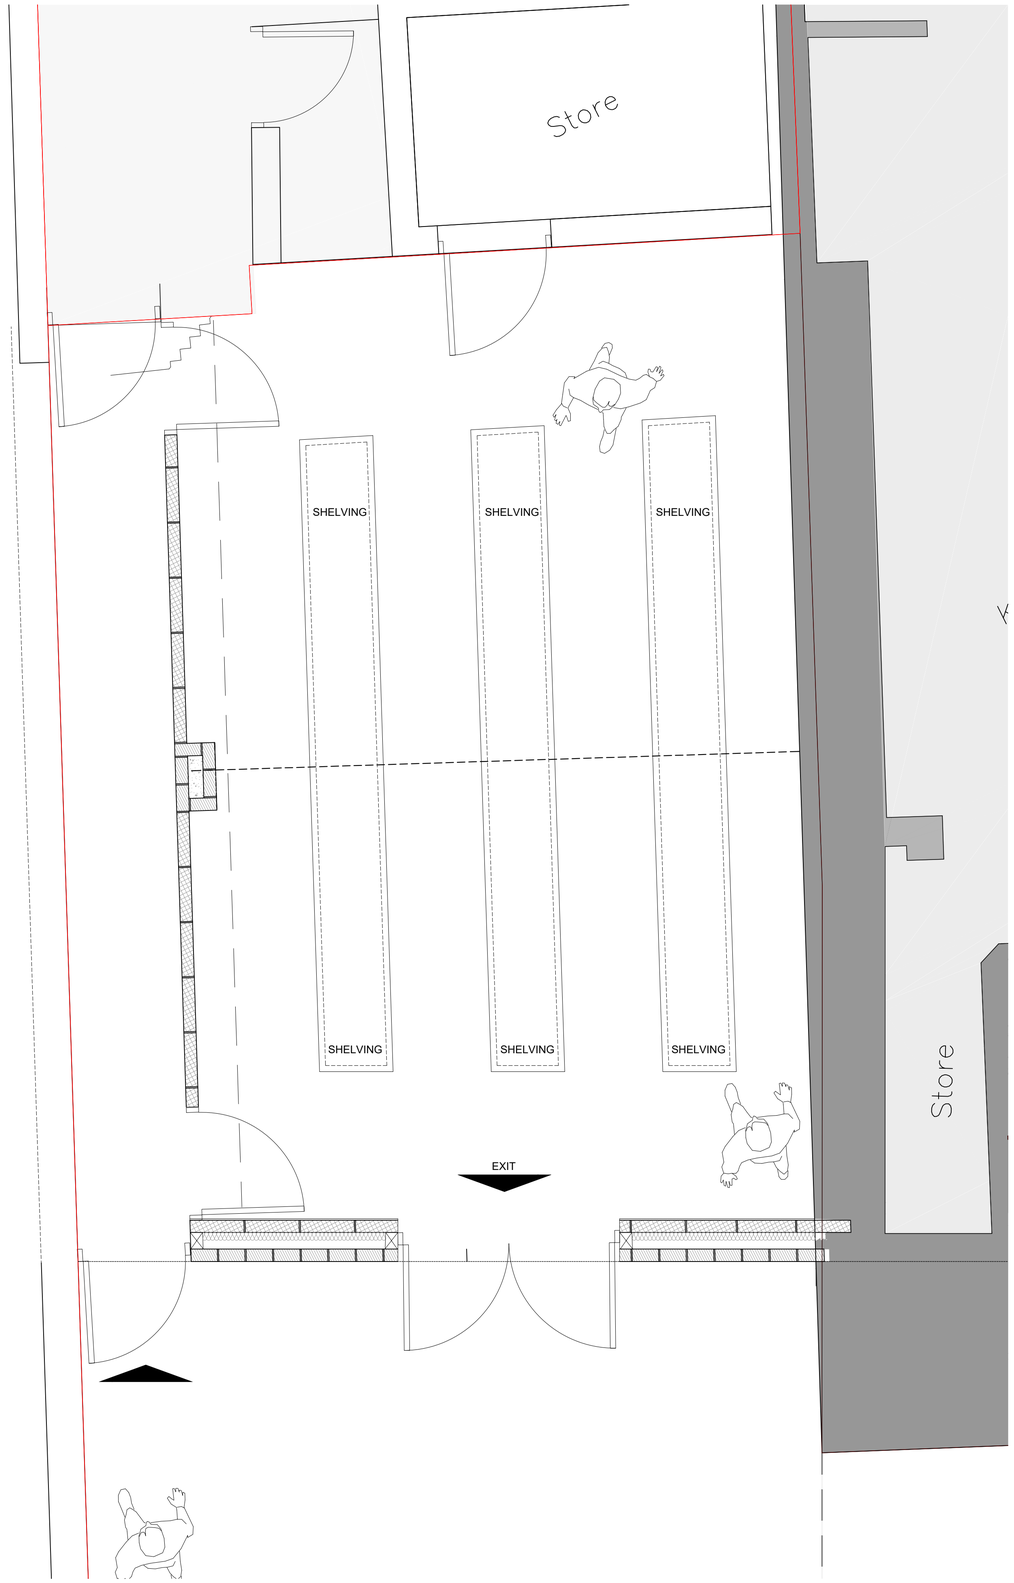

Proposed Ground Floor Plan
Scale 1:25

0 500 1000 1500 2000 2500mm
SCALE 1:25

0 1000 5000 10000mm
SCALE 1:100

KEY

EXISTING STRUCTURE/PARTITION

NEW CAVITY WALL

REV	DATE	DRN	CHKD	APPD	DESCRIPTION
C	08.08.24	JA	DA	JA	ISSUED FOR PLANNING APPROVAL
B	13.09.23	JA	DA	JA	ISSUED FOR BUILDING REGULATIONS
A	17.08.23	JA	DA	JA	ISSUED AS PRELIMINARY

DRAWING STATUS
For Approval

BLUEBIRD DESIGN SERVICES
E: info@bluebirdengineering.co.uk
T: 0118 9583 551
A: 46 London Street, Reading, RG1 4SQ

CLIENT
Mr Tony Chima

PROJECT
78a Christchurch Road
Reading

TITLE
Proposed
Ground Floor Plan

DRAWN	DATE	SCALE
JA	July 2023	1:50 @ A1

DRG NO	REV
A-1010	C

© BLUEBIRD ENGINEERING LTD 2022