

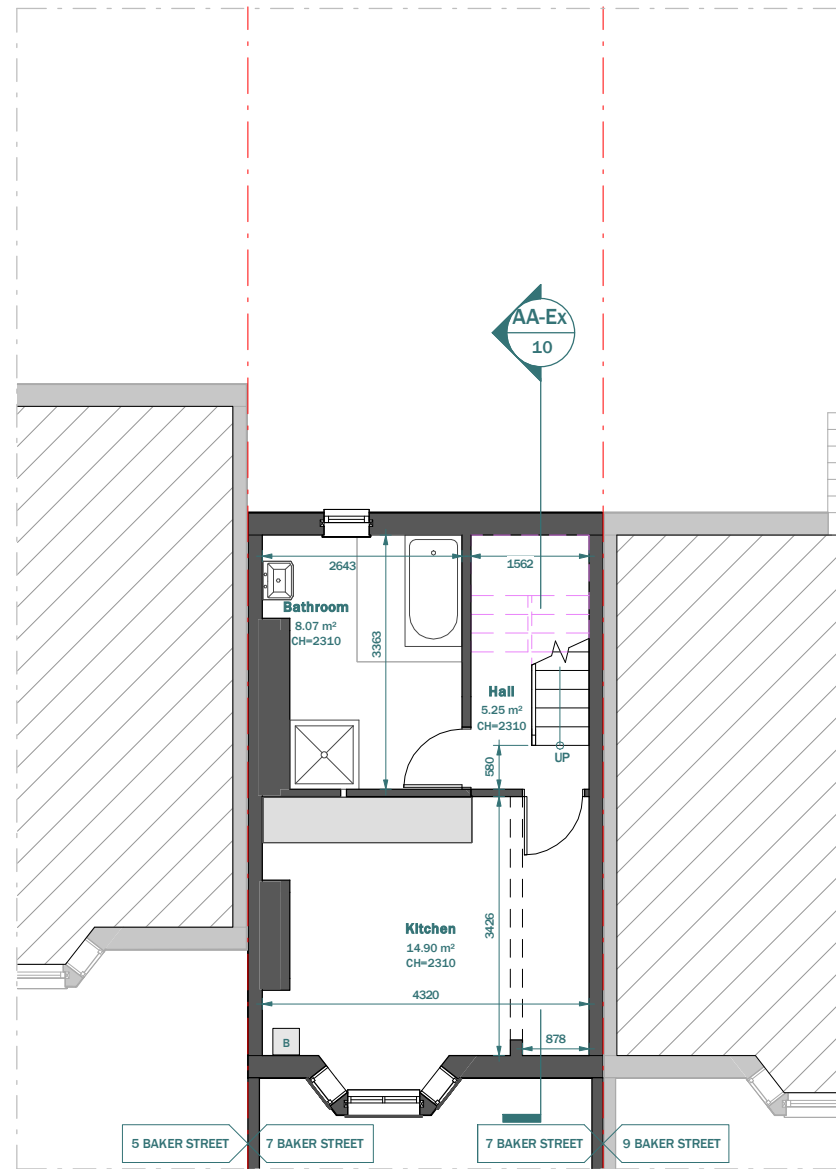


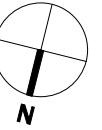

EXISTING LOWER GROUND FLOOR

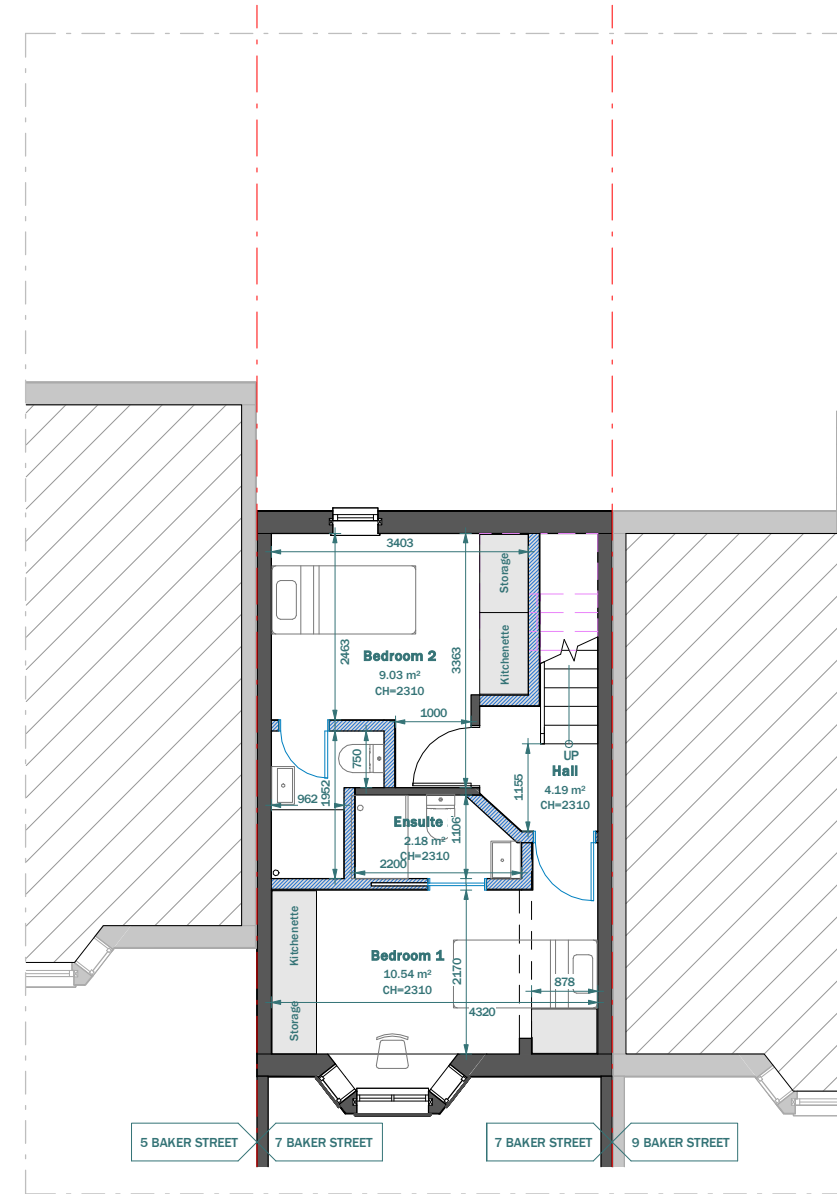

PROPOSED LOWER GROUND FLOOR

LEGEND:

- EXISTING WALL
- PROPOSED WALL
- DEMOLISHED LINE
- INVISIBLE LINE



The property will accommodate 6 residents.

- It will feature 6 single-occupancy en-suite bedrooms.
- Five of the six bedrooms will include a small kitchenette.
- A shared kitchen and living area will be located on the ground floor.


Scale 1:100
@A3



CLIENT	Mustafa Halim			NOTES			SCALE	DATE
							1 : 100	17-09-2024
PROJECT	7 Baker St, Reading RG1 7XT, UK			VERSION	DESCRIPTION	DATE	DRAWN	VERSION
							LS	
TITLE	Existing & Proposed Lower Ground Floor						SHEET REF. NO	
							7BS -PL -01	

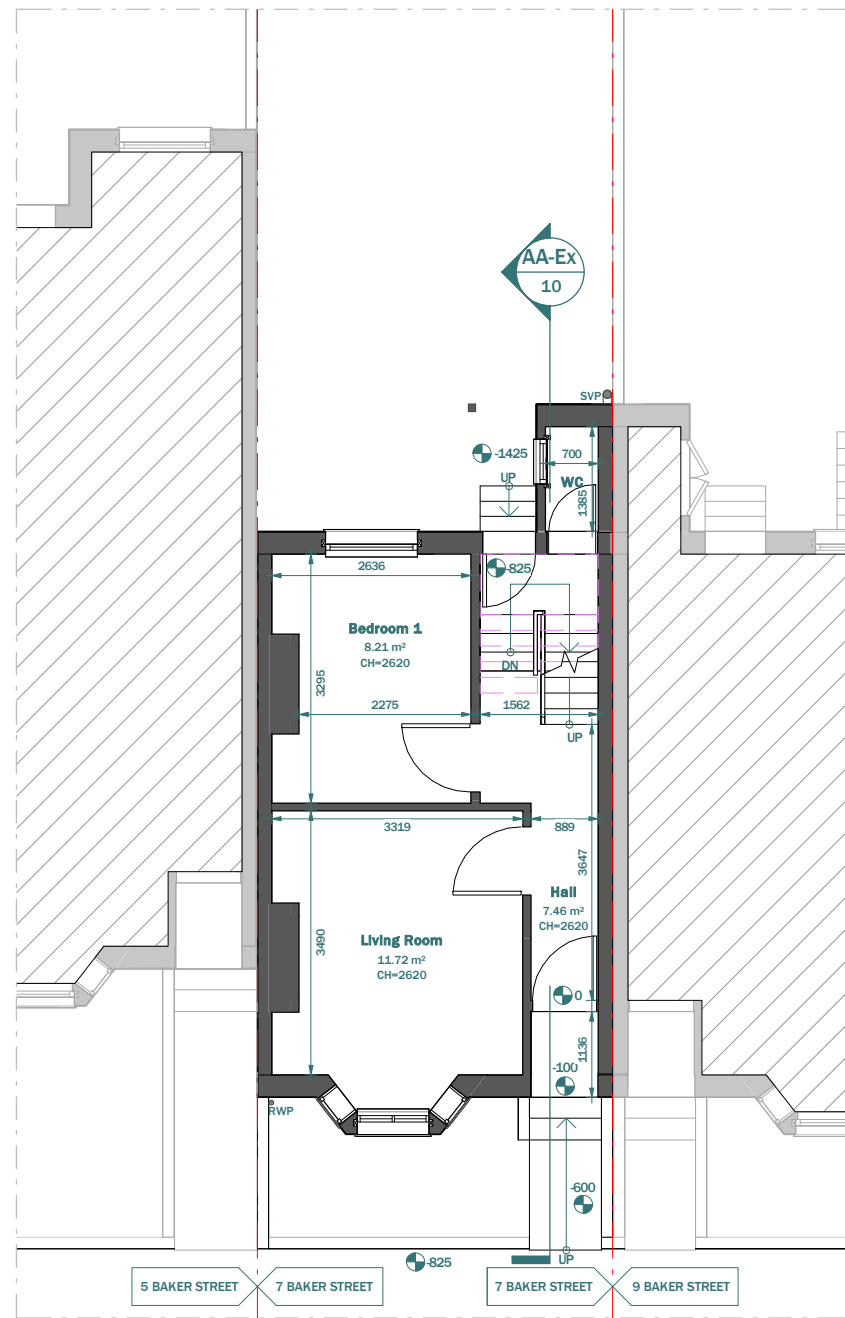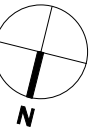

EXISTING GROUND FLOOR

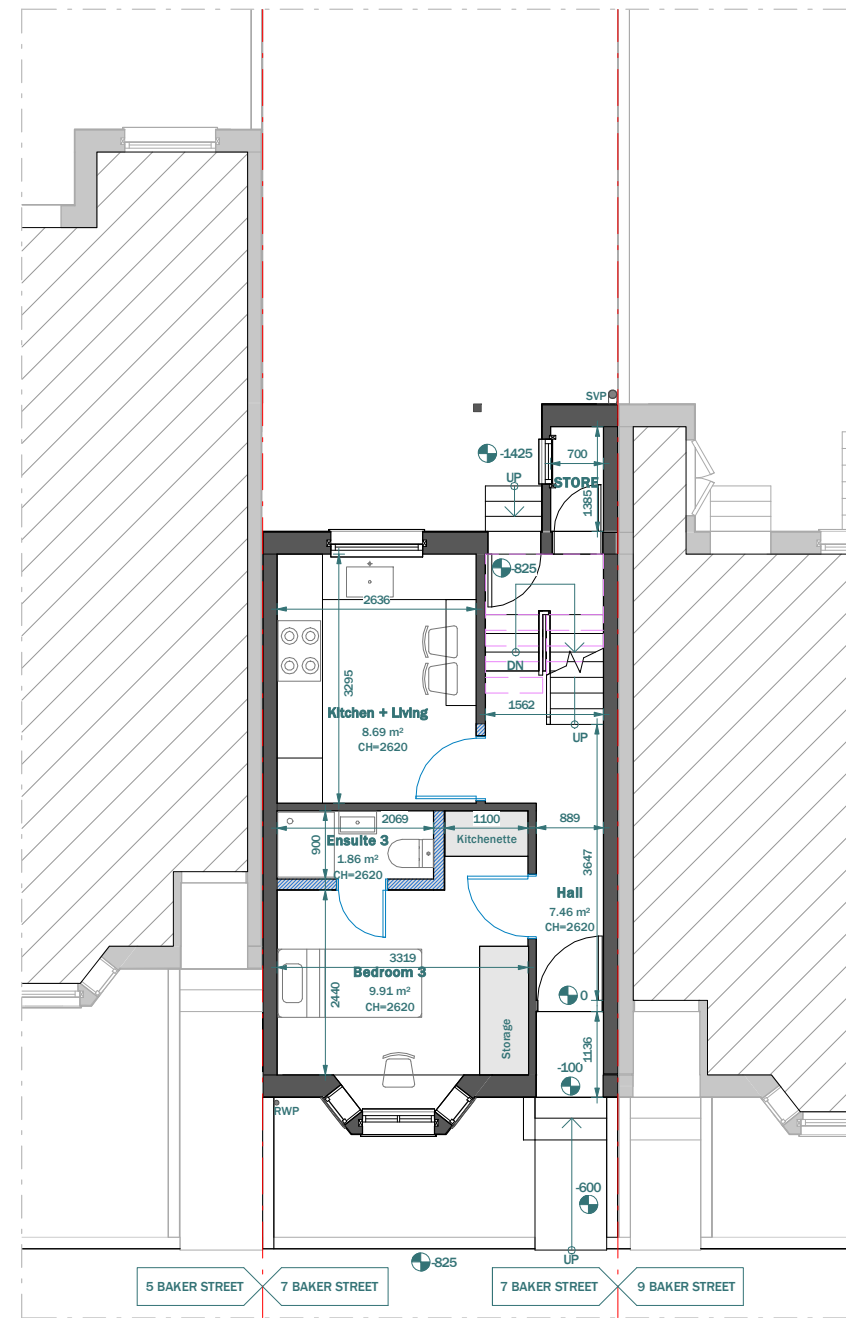

PROPOSED GROUND FLOOR

LEGEND:



- EXISTING WALL
- PROPOSED WALL
- DEMOLISHED LINE
- INVISIBLE LINE

The property will accommodate 6 residents.
• It will feature 6 single-occupancy en-suite bedrooms.
• Five of the six bedrooms will include a small kitchenette.
• A shared kitchen and living area will be located on the ground floor.


Scale 1:100
@A3



CLIENT	Mustafa Halim			NOTES			SCALE	DATE
							1 : 100	17-09-2024
PROJECT	7 Baker St, Reading RG1 7XT, UK			VERSION	DESCRIPTION	DATE	DRAWN	VERSION
							LS	
TITLE	Existing & Proposed Ground Floor						SHEET REF. NO	
							7BS -PL -02	

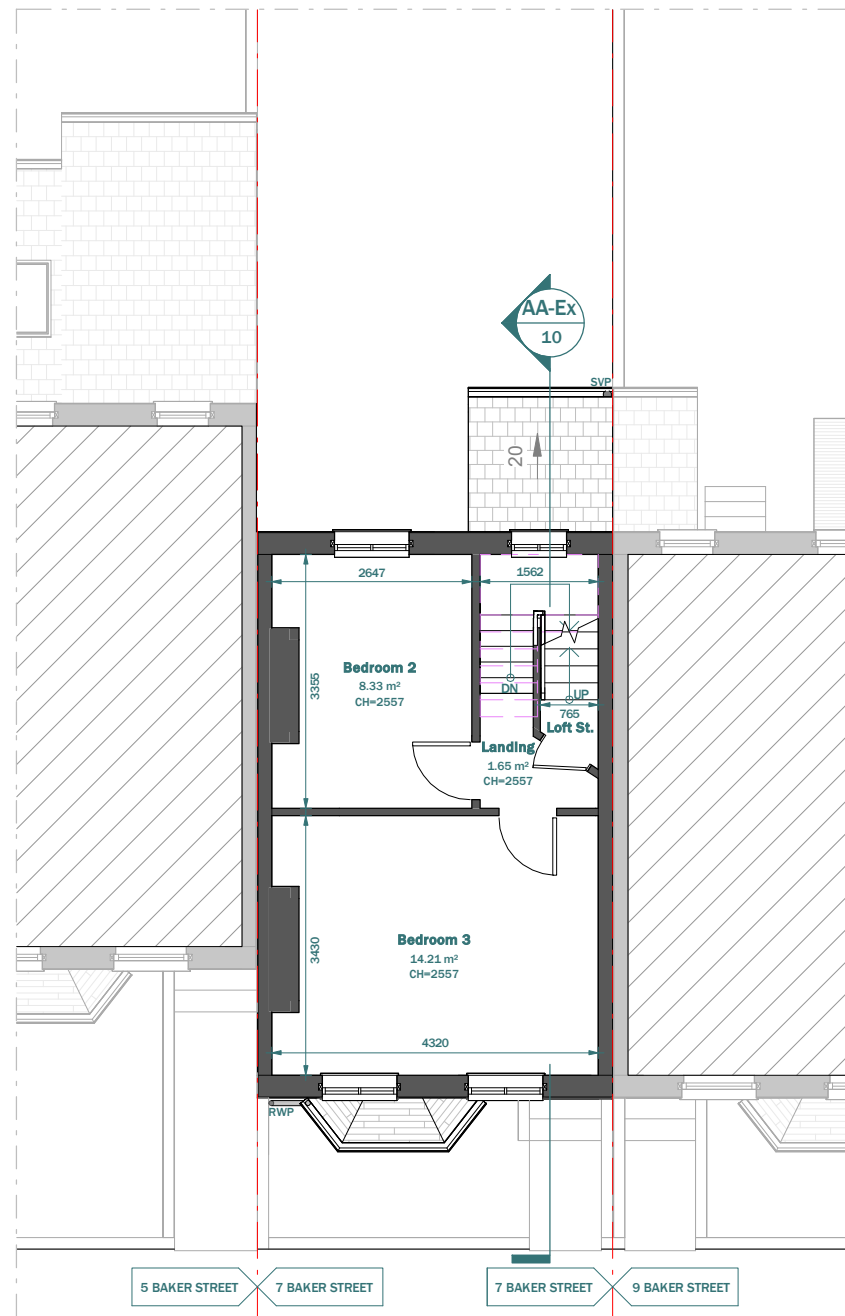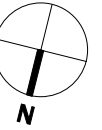

EXISTING FIRST FLOOR

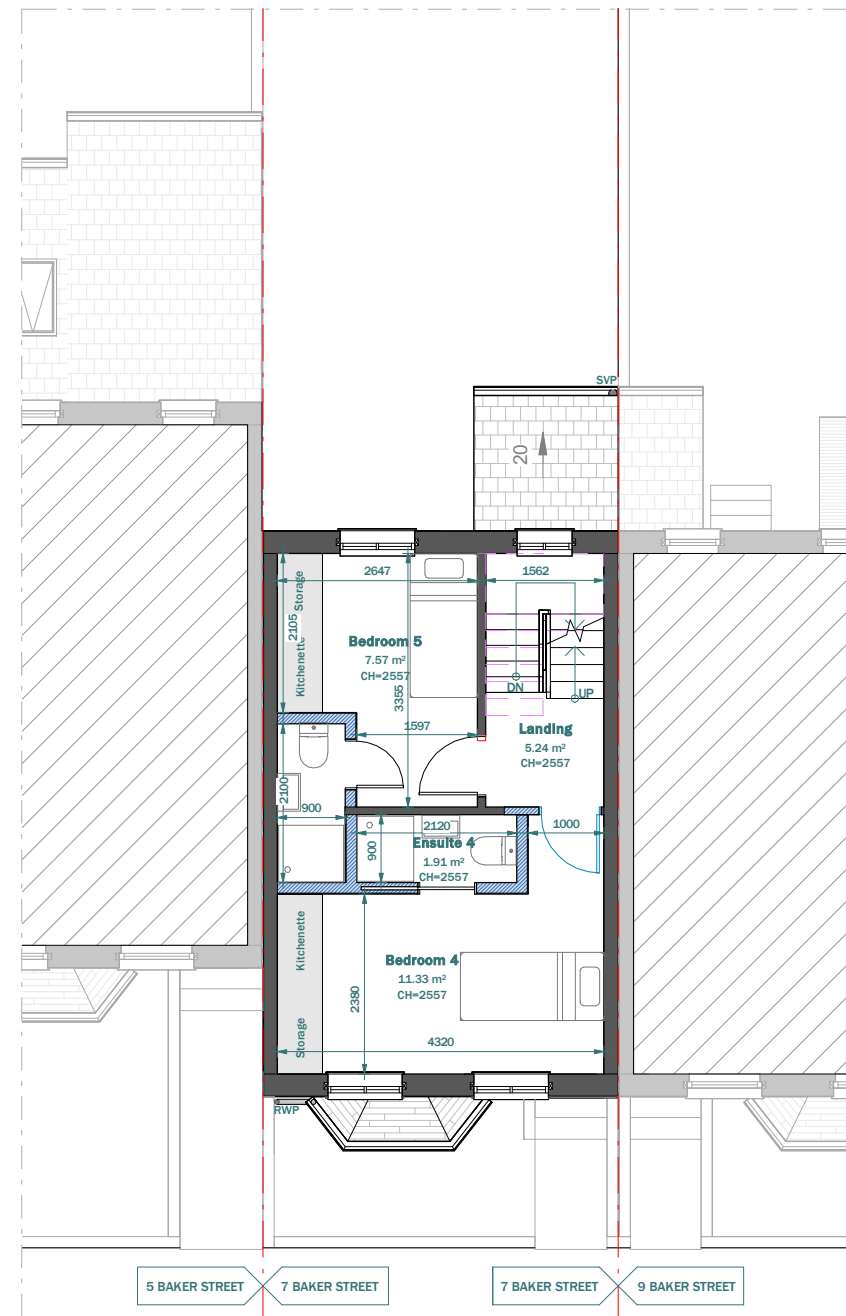

PROPOSED FIRST FLOOR



LEGEND:

- EXISTING WALL
- PROPOSED WALL
- DEMOLISHED LINE
- INVISIBLE LINE


Scale 1:100
@A3



CLIENT	Mustafa Halim			NOTES	SCALE	DATE
PROJECT	7 Baker St, Reading RG1 7XT, UK			VERSION	1 : 100	17-09-2024
TITLE	Existing & Proposed First Floor			DESCRIPTION	DRAWN	VERSION
					LS	
					SHEET REF. NO	
					7BS -PL -03	

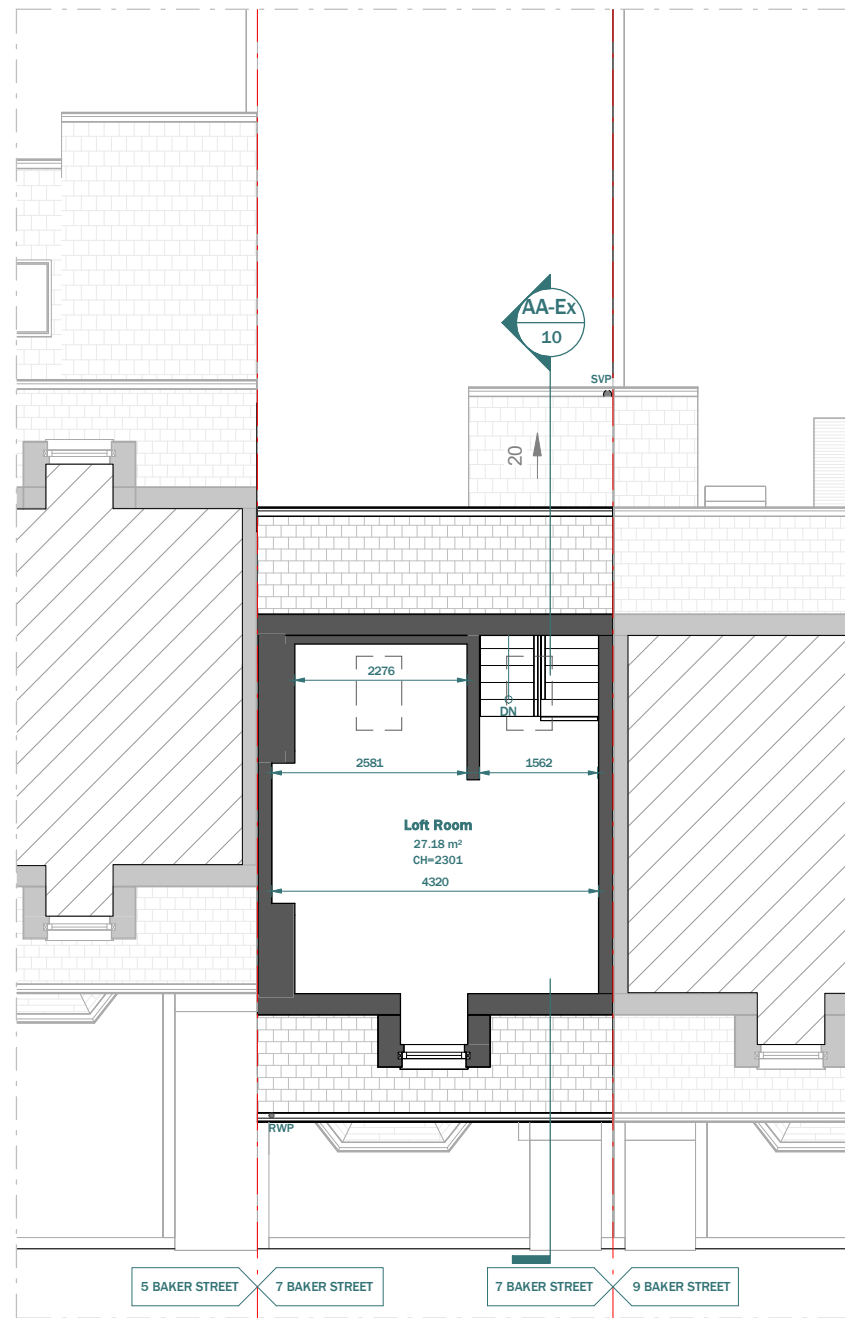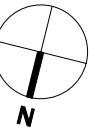

EXISTING LOFT PLAN

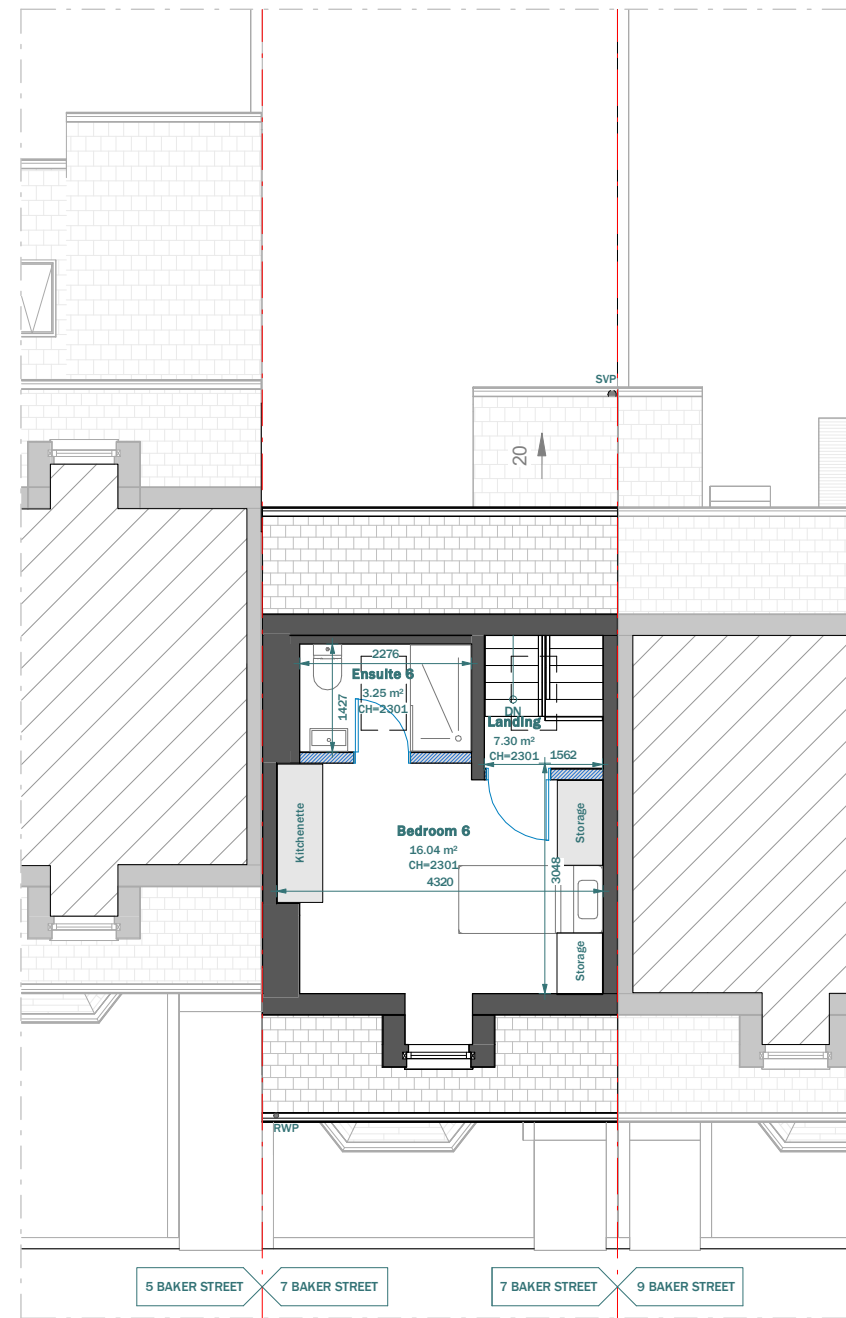

PROPOSED LOFT PLAN

LEGEND:

- EXISTING WALL
- PROPOSED WALL
- DEMOLISHED LINE
- INVISIBLE LINE



The property will accommodate 6 residents.

- It will feature 6 single-occupancy en-suite bedrooms.
- Five of the six bedrooms will include a small kitchenette.
- A shared kitchen and living area will be located on the ground floor.

Scale 1:100
@A3



CLIENT	Mustafa Halim			NOTES			SCALE	DATE
							1 : 100	17-09-2024
PROJECT	7 Baker St, Reading RG1 7XT, UK			VERSION	DESCRIPTION	DATE	DRAWN	VERSION
							LS	
TITLE	Existing & Proposed Loft Plan						SHEET REF. NO	
							7BS -PL -04	

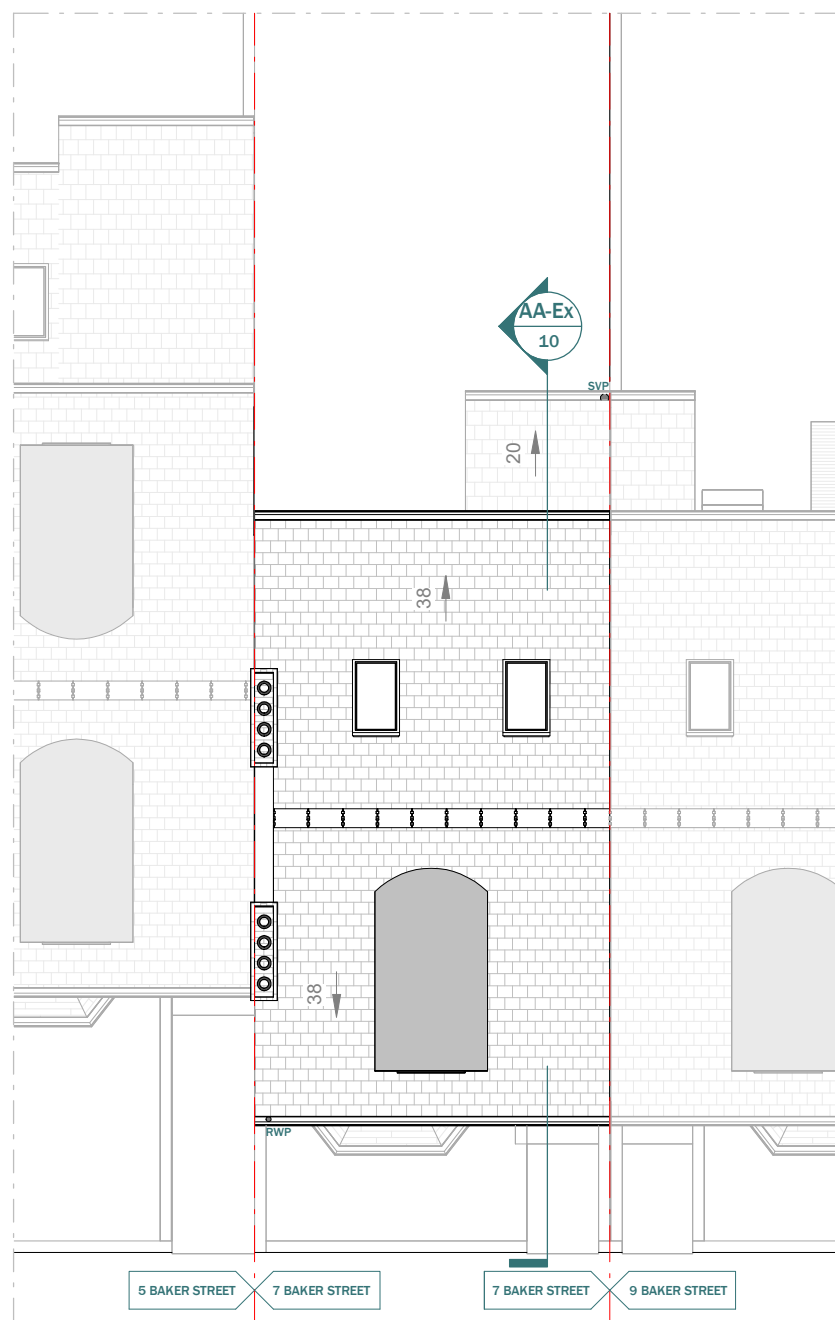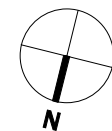

EXISTING ROOF PLAN - UNCHANGED

LEGEND:

- EXISTING WALL
- PROPOSED WALL
- DEMOLISHED LINE
- INVISIBLE LINE

Scale 1:100
@A3



This drawing is prepared solely for design and planning submission purposes. It is not intended or suitable for either building regulations or construction purposes and should not be used for such. All dimension shall be check and confirmed with site rep. and any discrepancies between the drawings and site shall be reported to PM. This drawing to be read in conjunction with engineers specification and details. For construction information please refer to all drawings and specification of works.

For any structural steelworks details please refer to structural engineer's drawings & calculations.

The copyright of the drawing and designs remains with Extension Architecture. All copies are only for information about the application, they may not be used for any other purpose without the express written permission of Extension Architecture.

CLIENT	Mustafa Halim			NOTES	SCALE	DATE
PROJECT	7 Baker St, Reading RG1 7XT, UK			VERSION	1 : 100	17-09-2024
TITLE	Existing Roof Plan - Unchanged			DESCRIPTION	DRAWN	VERSION
					LS	
					SHEET REF. NO	
					7BS -PL -05	



EXISTING AND PROPOSED FRONT ELEVATION
(NO CHANGES)



This drawing is prepared solely for design and planning submission purposes. It is not intended or suitable for either building regulations or construction purposes and should not be used for such. All dimension shall be check and confirmed with site rep. and any discrepancies between the drawings and site shall be reported to PM. This drawing to be read in conjunction with engineers specification and details. For construction information please refer to all drawings and specification of works. For any structural steelworks details please refer to structural engineer's drawings & calculations. The copyright of the drawing and designs remains with Extension Architecture. All copies are only for information about the application, they may not be used for any other purpose without the express written permission of Extension Architecture.	CLIENT	Mustafa Halim			NOTES	SCALE	DATE
	PROJECT	7 Baker St, Reading RG1 7XT, UK			VERSION	DESCRIPTION	DATE
	TITLE	Existing & Proposed Front Elevation					
						1 : 100	17-09-2024
						LS	VERSION
						SHEET REF. NO	
						7BS -PL -06	




EXISTING AND PROPOSED REAR ELEVATION

CLIENT	Mustafa Halim		
PROJECT	7 Baker St, Reading RG1 7XT, UK		
TITLE	Existing & Proposed Rear Elevation		

NOTES		
VERSION	DESCRIPTION	DATE

SCALE	DATE
1 : 100	17-09-2024
DRAWN	VERSION
LS	
SHEET REF. NO	
7BS -PL -07	



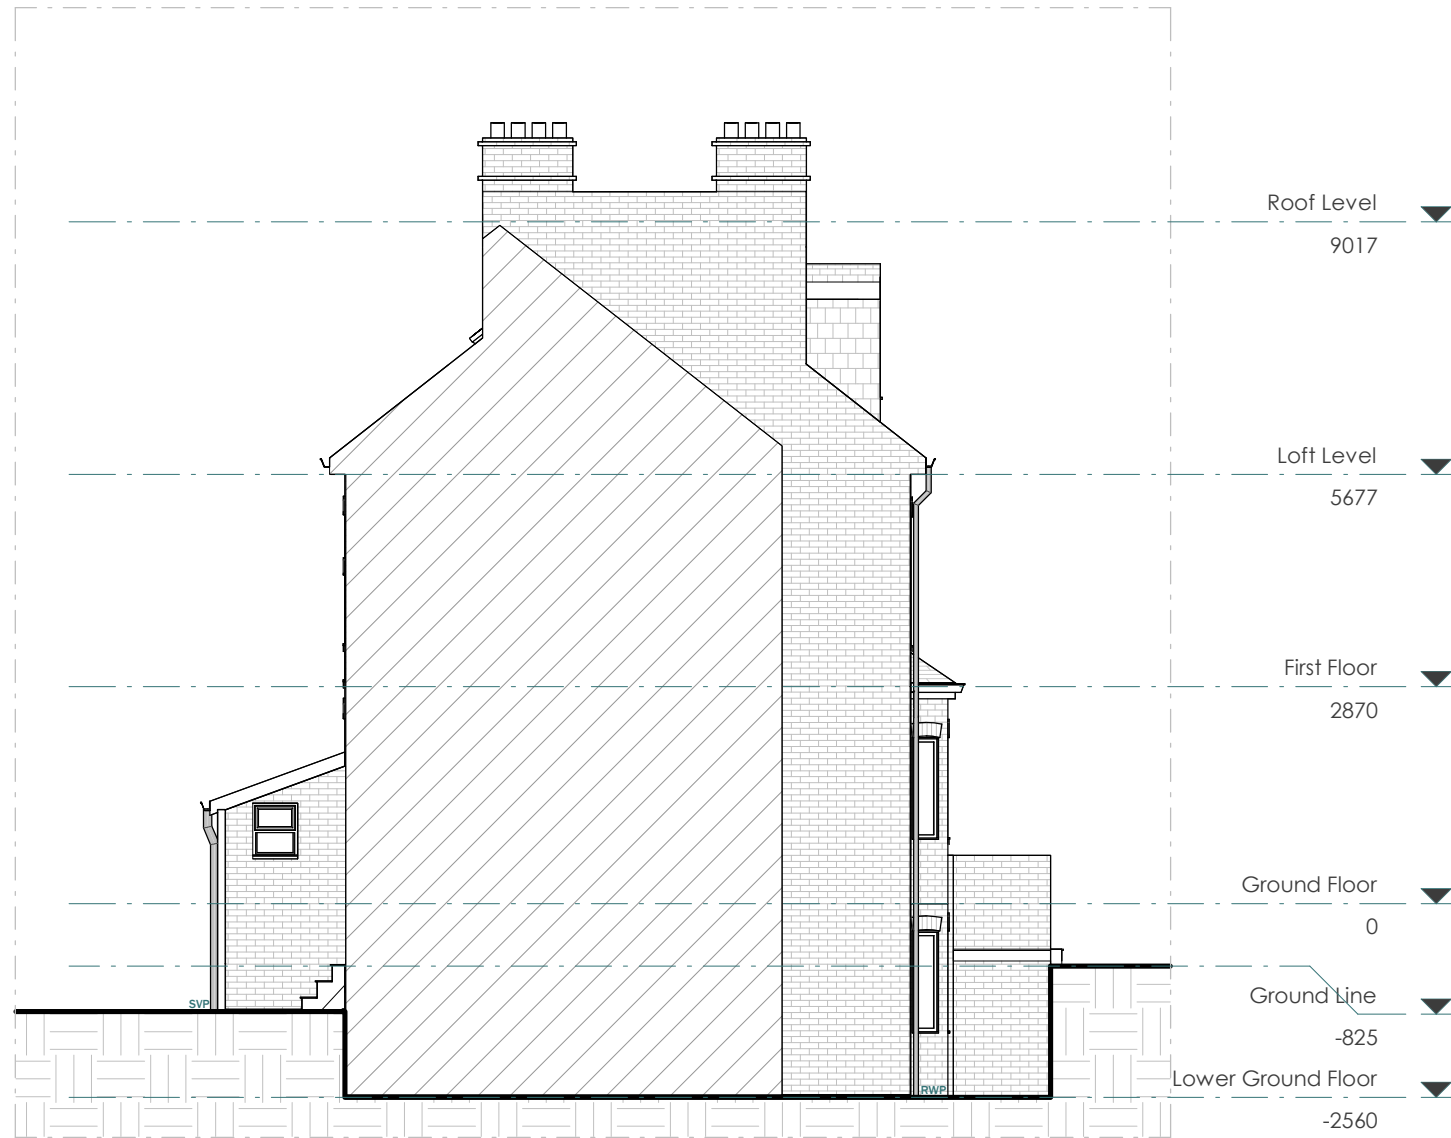


EXISTING AND PROPOSED LEFT ELEVATION
(NO CHANGES)

Scale 1:100
@A3



CLIENT	Mustafa Halim			NOTES	SCALE	DATE
PROJECT	7 Baker St, Reading RG1 7XT, UK			VERSION	1 : 100	17-09-2024
TITLE	Existing & Proposed Left Elevation			DESCRIPTION	DRAWN	VERSION
					LS	
					SHEET REF. NO	
					7BS -PL -08	

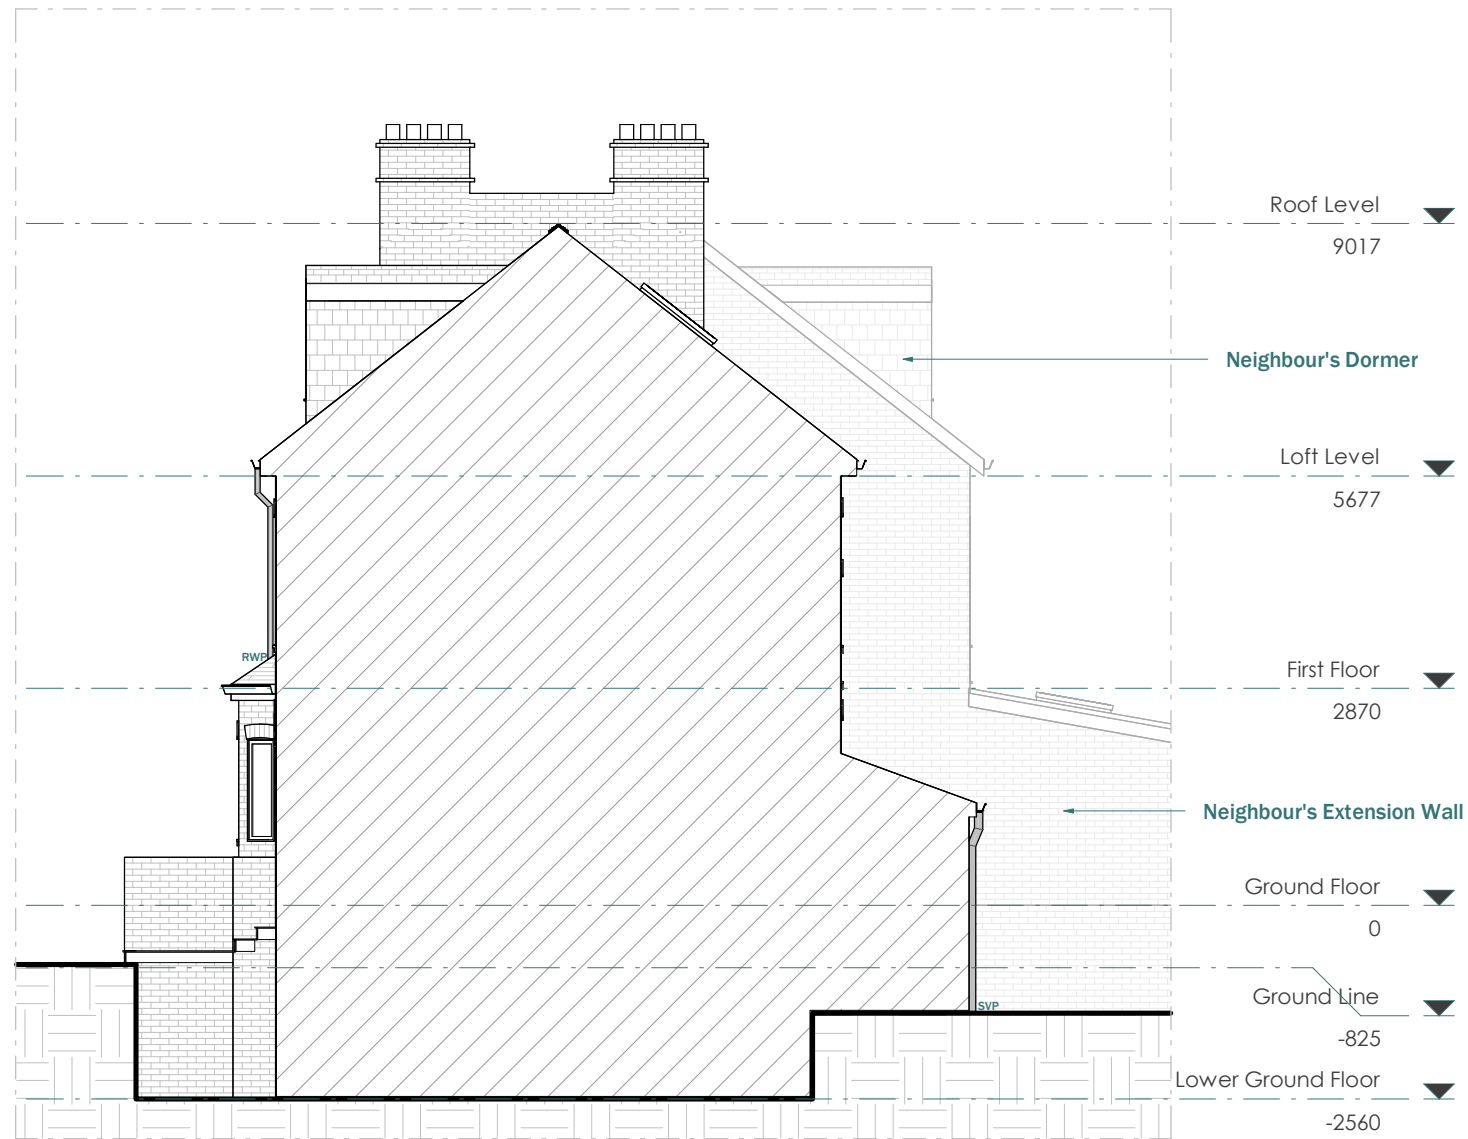


EXISTING AND PROPOSED RIGHT ELEVATION
(NO CHANGES)


Scale 1:100
@A3



CLIENT	Mustafa Halim			NOTES	SCALE	DATE
PROJECT	7 Baker St, Reading RG1 7XT, UK			VERSION	1 : 100	17-09-2024
TITLE	Existing & Proposed Right Elevation			DESCRIPTION	DRAWN	VERSION
				DATE	LS	
					SHEET REF. NO	
					7BS -PL -09	

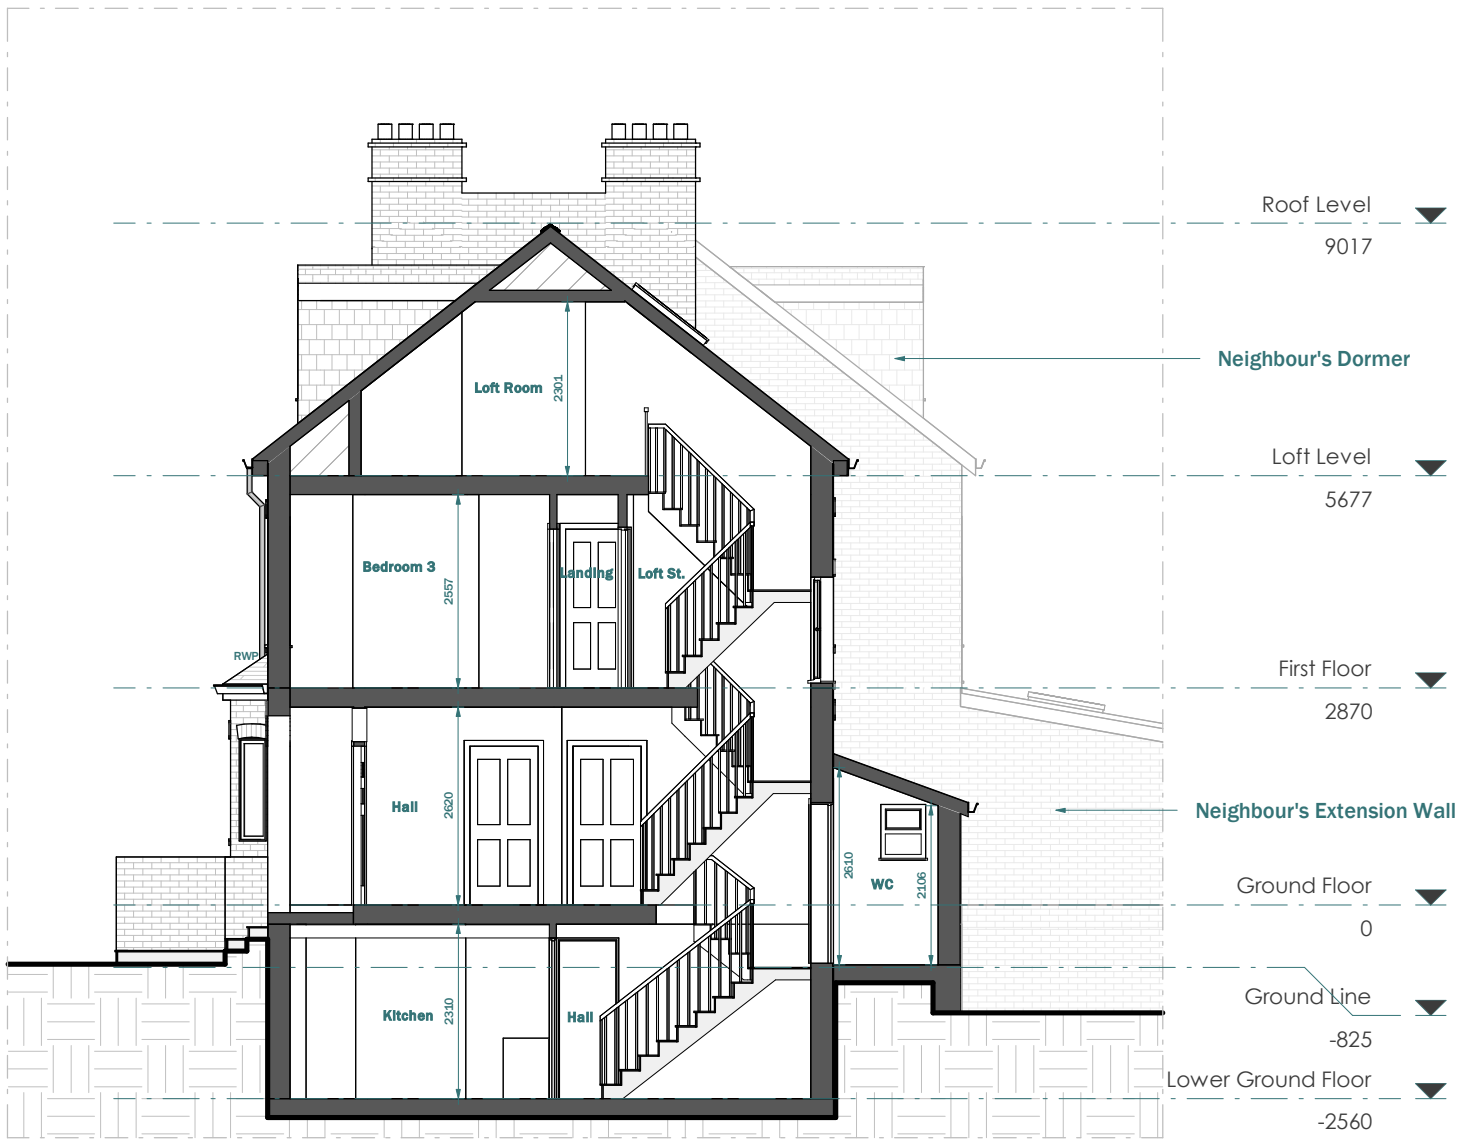

EXISTING SECTION A-A

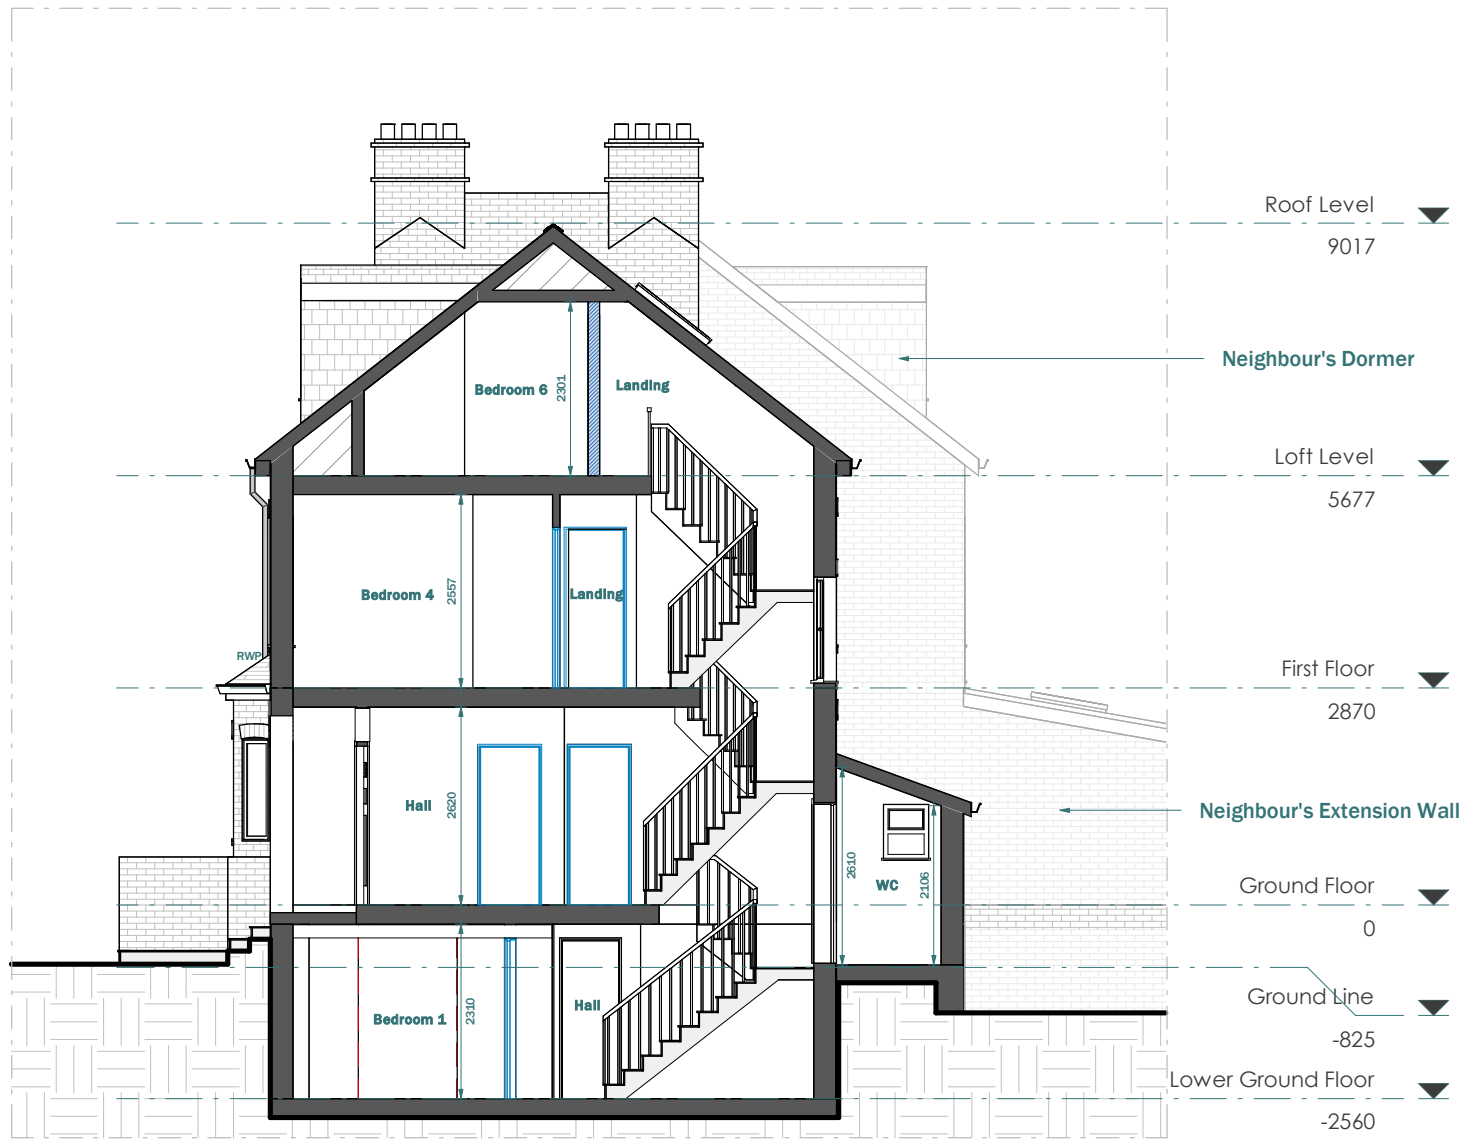

PROPOSED SECTION A-A

LEGEND:

- EXISTING WALL
- PROPOSED WALL
- DEMOLISHED LINE
- INVISIBLE LINE

CLIENT	Mustafa Halim
PROJECT	7 Baker St, Reading RG1 7XT, UK
TITLE	Existing & Proposed Section A-A

NOTES		
VERSION	DESCRIPTION	DATE

SCALE	DATE
1 : 100	24-09-2024
DRAWN	VERSION
LS	
SHEET REF. NO	
7BS -PL -10	

