



01 TREE PLANTING PIT <20cm GIRTH
TYPICAL SECTION FOR CLEAR STEM & MULTISTEM TREES 1:20

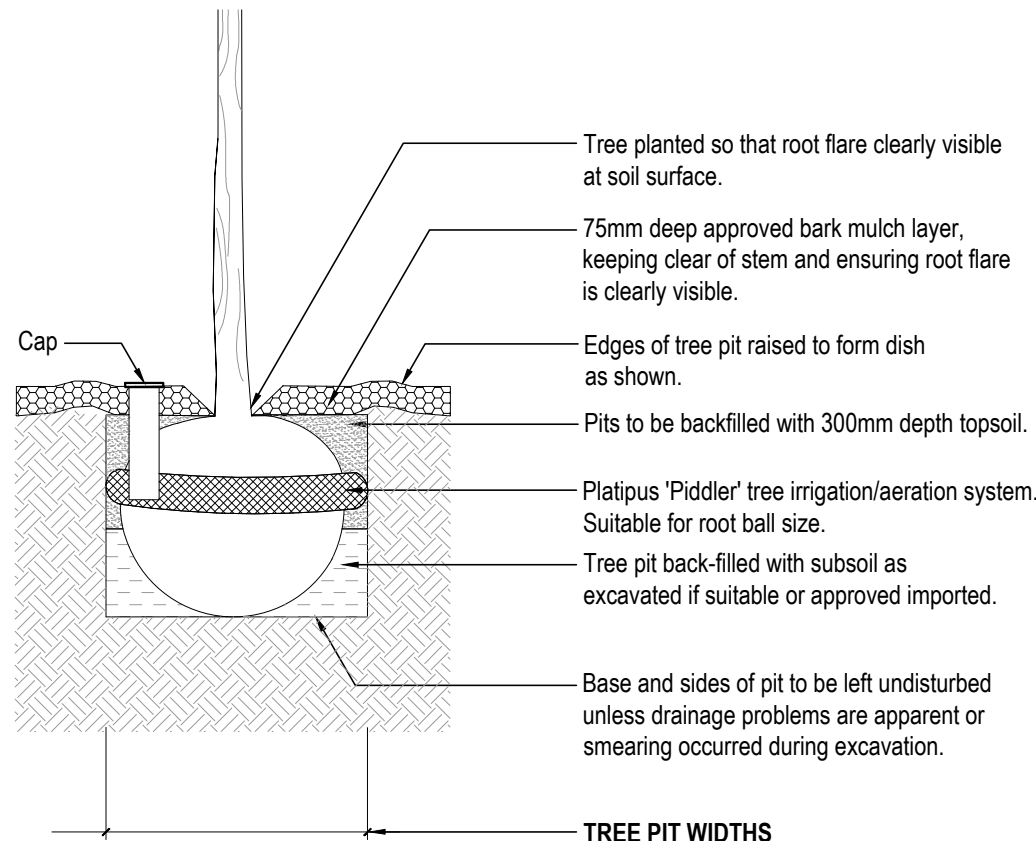


TREE PIT WIDTHS
Depth of tree pits to be the same as the rootball and with overall width to be 150mm wider than the diameter of the rootball (75mm min. from rootball edge to tree pit side). Pits to be backfilled with 300mm depth of specified topsoil over subsoil as per spec.

02 TREE PLANTING PIT >20cm GIRTH
TYPICAL SECTION FOR CLEAR STEM & MULTISTEM TREES 1:20

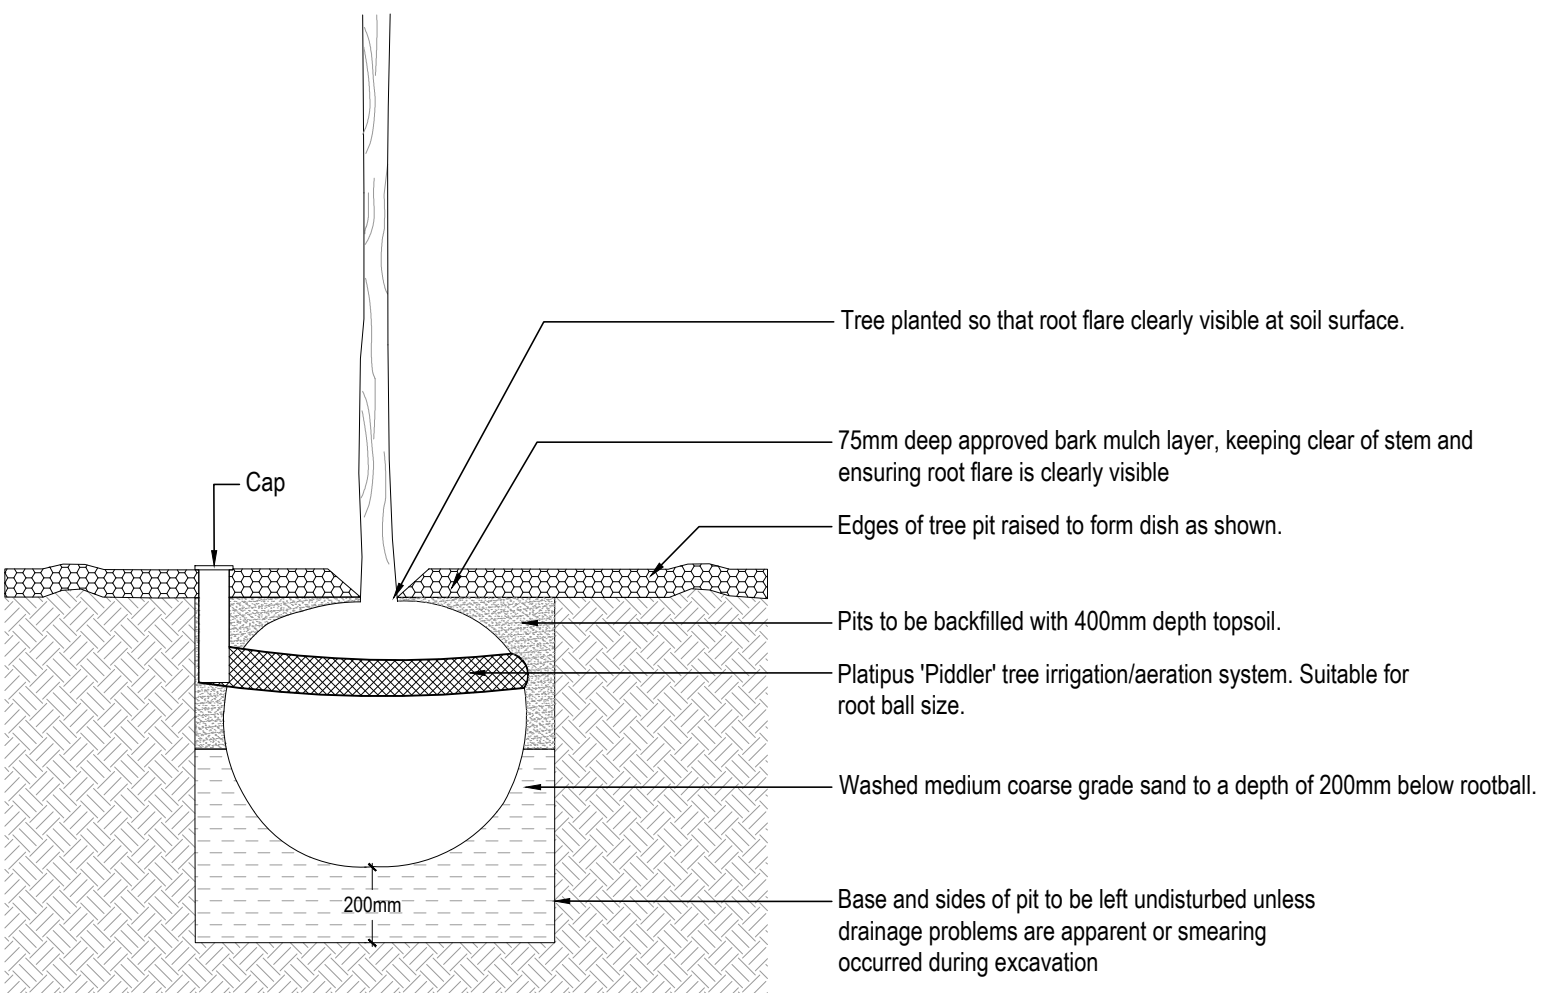


TREE PIT WIDTHS
Depth of tree pits to be 200mm deeper than rootball and with overall width to be 150mm wider than the diameter of the rootball (75mm min. from rootball edge to tree pit side). Pits to be backfilled with 400mm depth of specified topsoil over washed medium coarse grade sand to a depth of 200mm below rootball.

03a DOUBLE TREE STAKING
TYPICAL SECTION FOR CLEAR STEM TREES not to scale

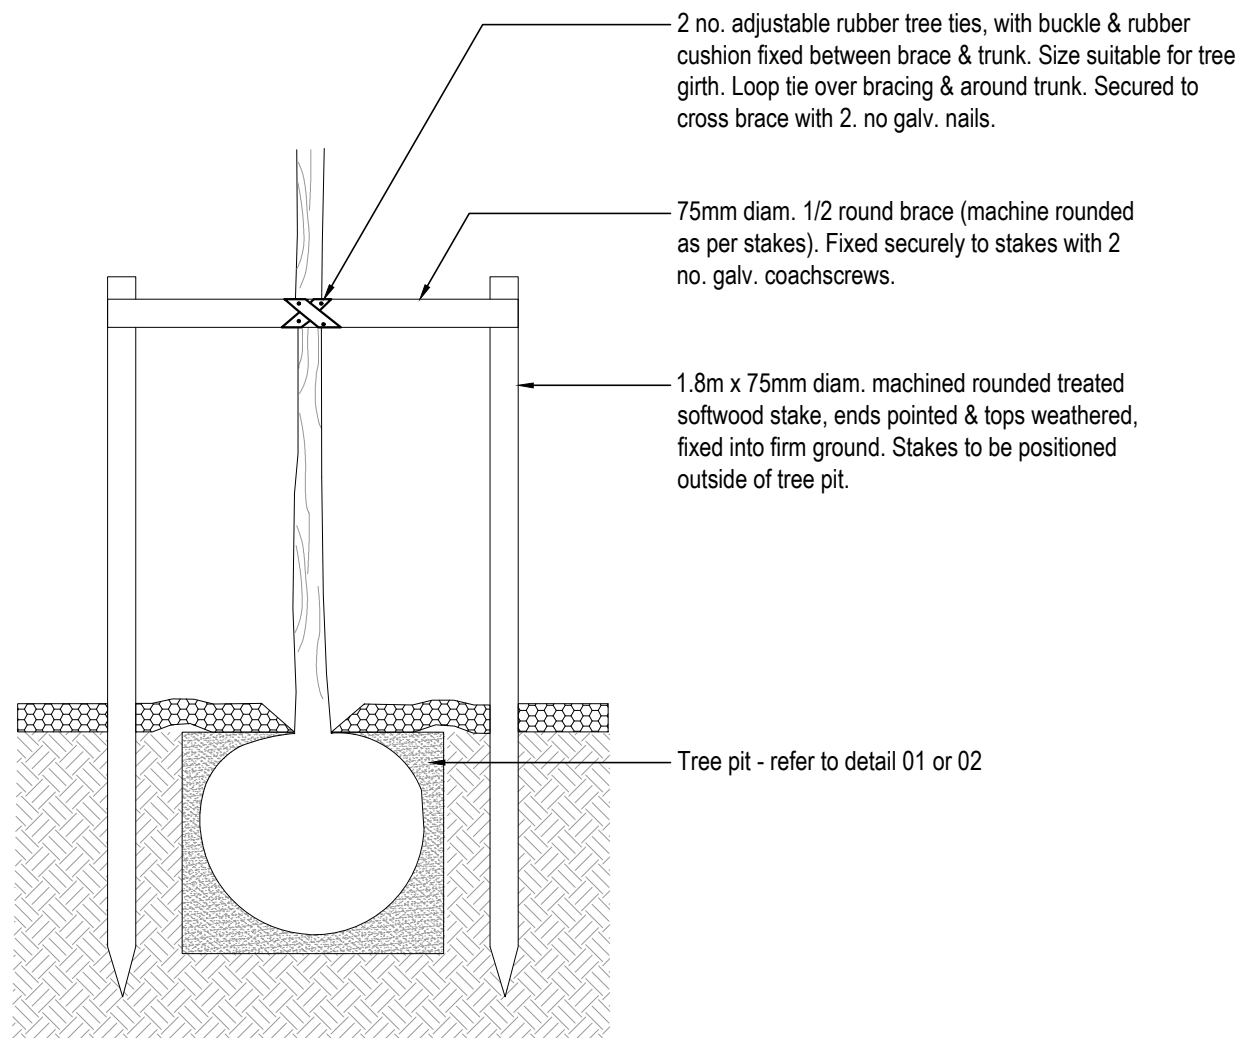


NOTE:
1. On steeper slopes or where space for a level platform is restricted adjust local slopes to provide sufficient soil depth over the rootball.
2. Stakes lengths may need to be increased to provide min. 1/3rd length below ground.
3. All timber stakes to be stained black with exterior quality stain.
4. Trees planted within grass areas to be set in mulched earth circles, 1m diameter around tree trunk, with turf trimmed neatly to form circle.

03b DOUBLE TREE STAKING-BRACING
TYPICAL PLAN FOR CLEAR STEM TREES not to scale

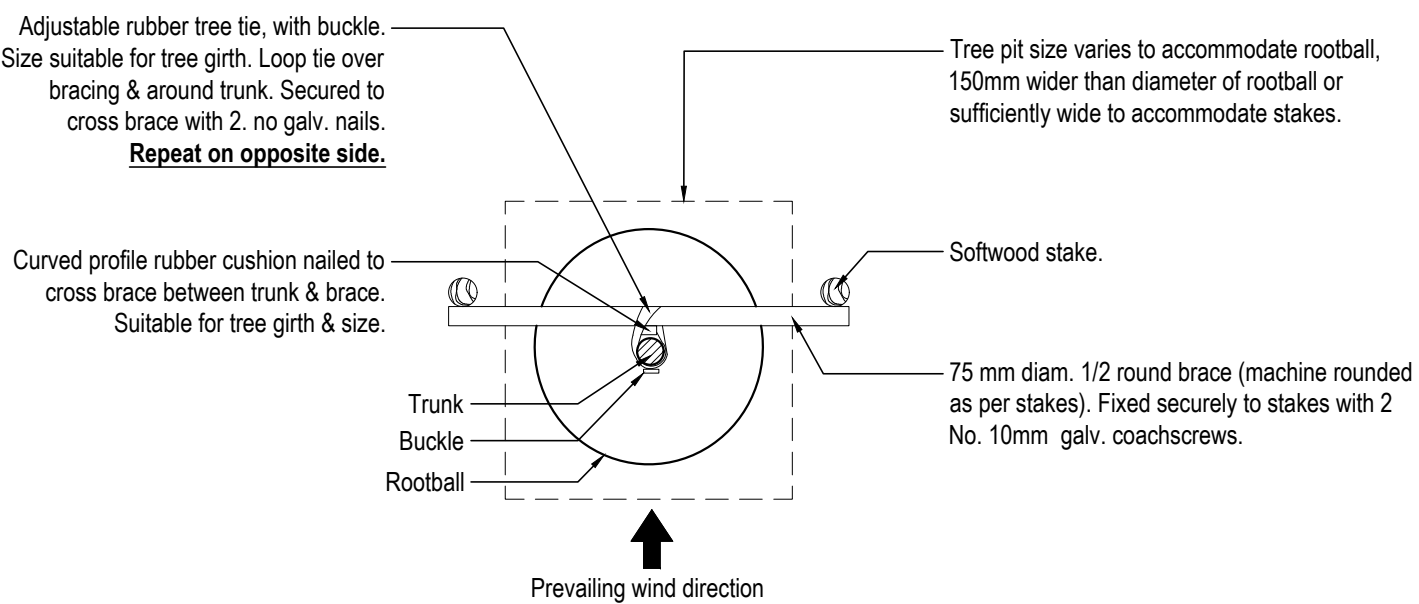


03c DOUBLE TREE STAKING-BRACING
TYPICAL SECTION not to scale

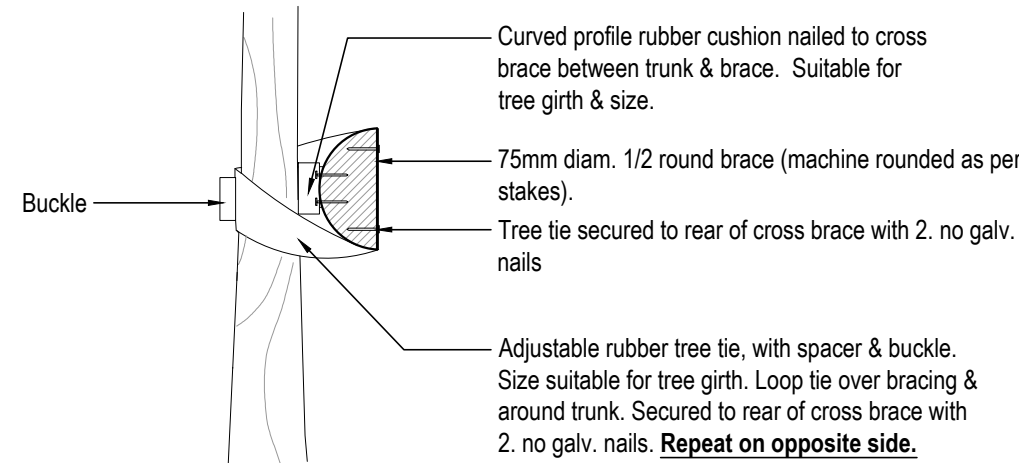


NOTE:
1. On steeper slopes or where space for a level platform is restricted adjust local slopes to provide sufficient soil depth over the rootball.
2. Stakes lengths may need to be increased to provide min. 1/3rd length below ground.
3. All timber stakes to be stained black with exterior quality stain.
4. Trees planted within grass areas to be set in mulched earth circles, 1m diameter around tree trunk, with turf trimmed neatly to form circle.

04 LAWN / AMENITY GRASS AREAS
TYPICAL SECTION 1:20

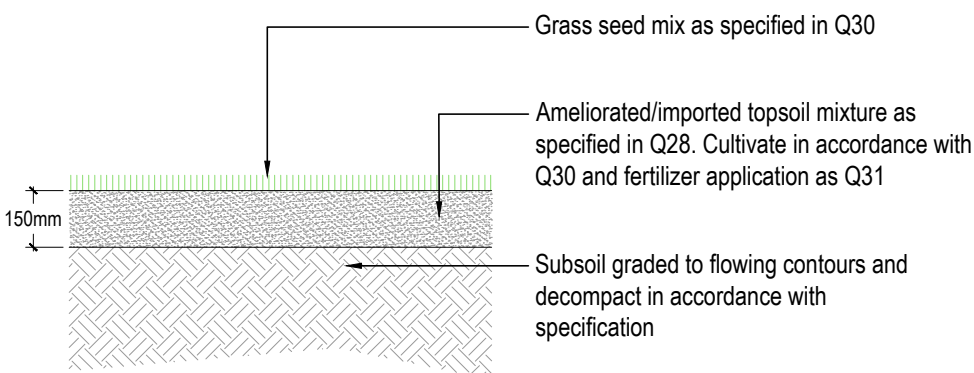


NOTES:
1. Grass slopes shall not exceed 1:3 gradient


05 WILDFLOWER
TYPICAL SECTION 1:20

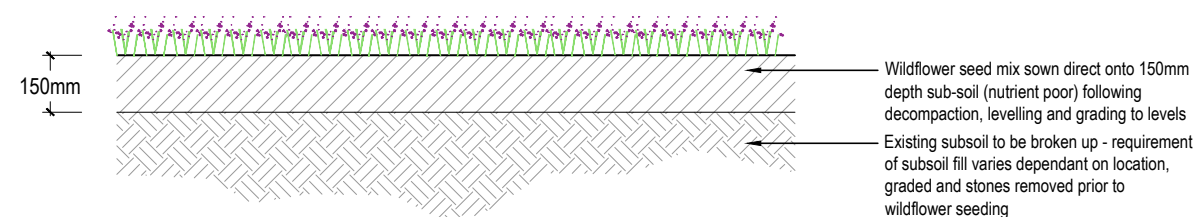


06 SHRUB/GROUNDCOVER PLANTING BEDS
TYPICAL SECTION 1:20

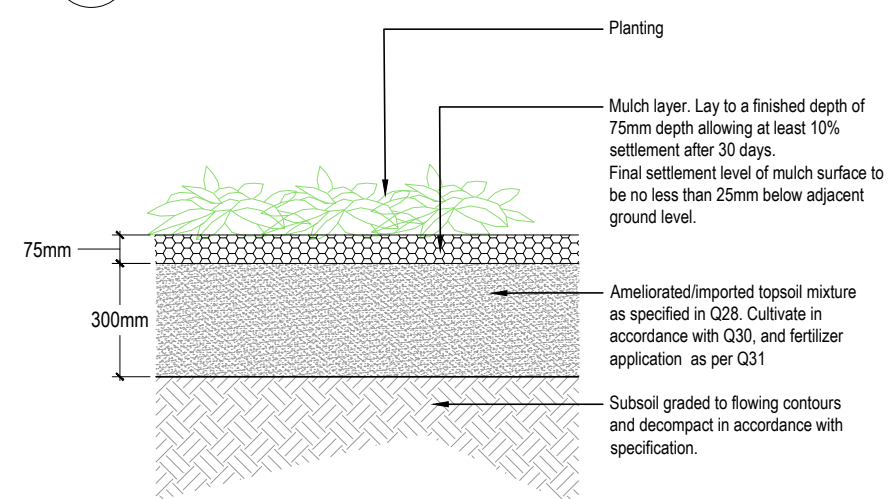


07 SHRUB & GROUNDCOVER PLANTING
TYPICAL SECTION 1:20

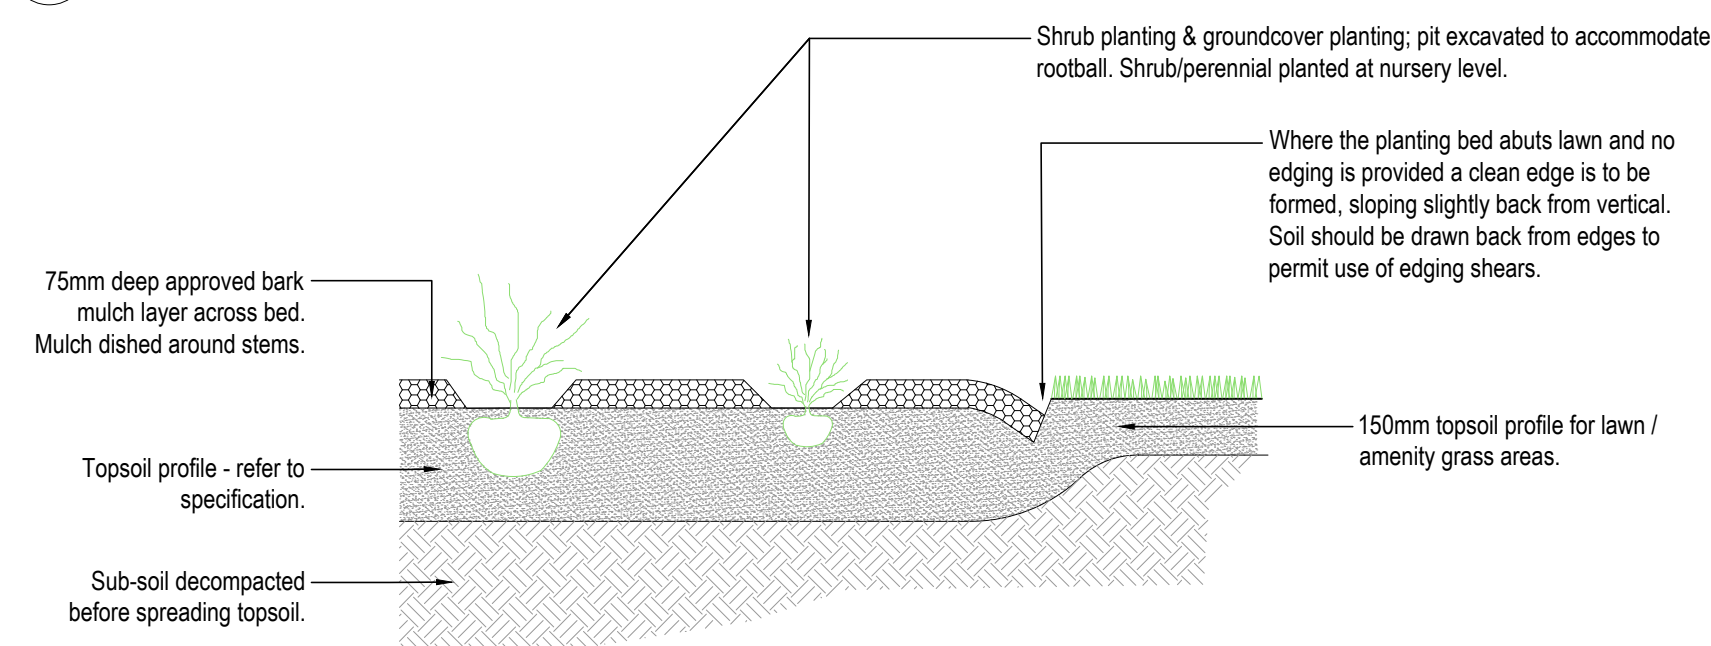

08 LAWN & BED EDGING
TYPICAL SECTION 1:20

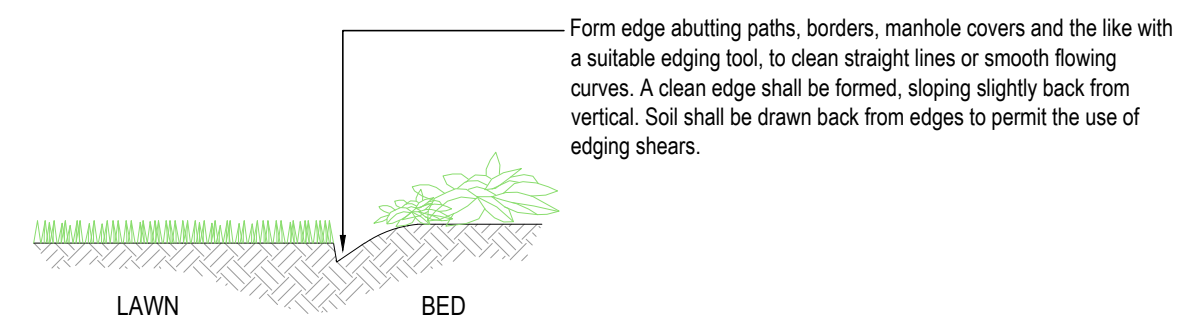


09a HEDGE DOUBLE STAGGERED ROW & FENCE <1M ht.
TYPICAL PLAN not to scale

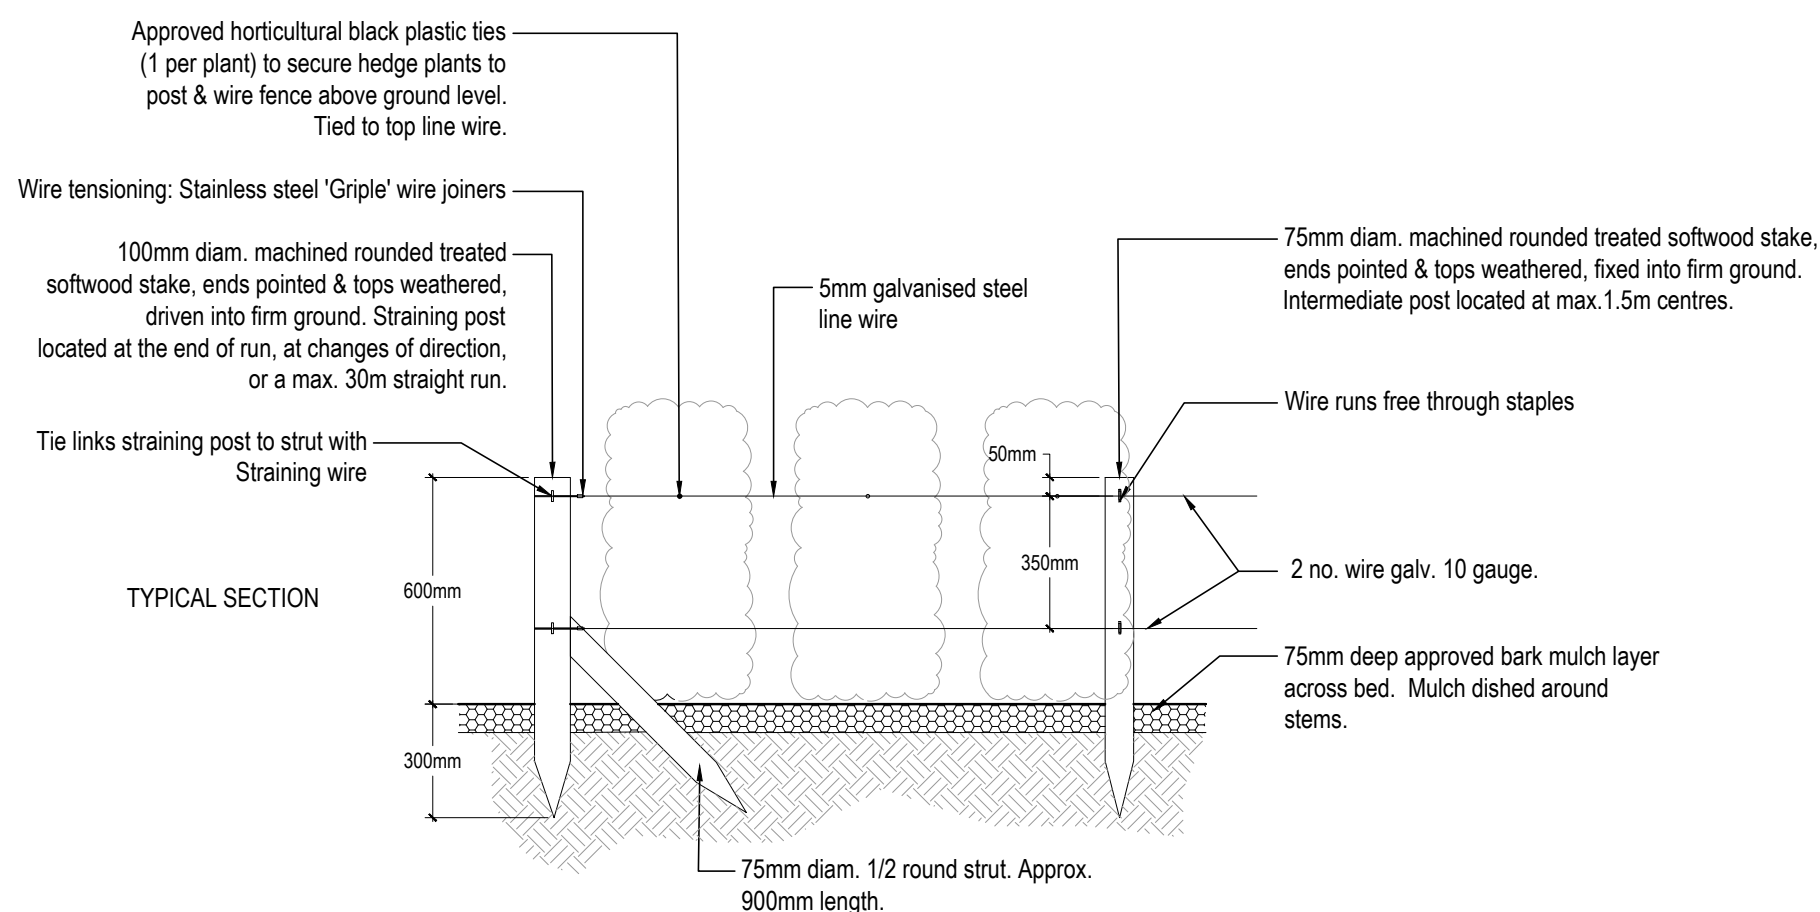

NOTE:
1. Stakes lengths to be as shown with min. 1/3rd length below ground.
2. Stakes to be positioned lower than the top of the hedge to allow for cutting.
3. All timber stakes to be stained 2 coats black using exterior quality stain.

09b HEDGE DOUBLE STAGGERED ROW & FENCE
TYPICAL PLAN 1:20

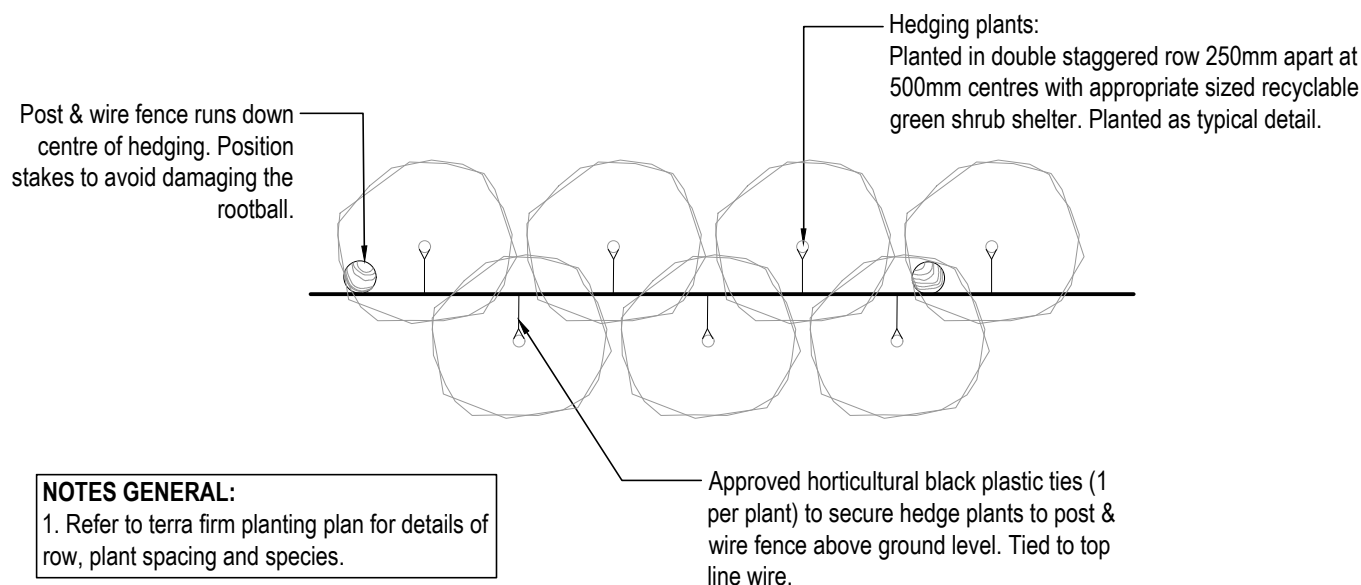

NOTES GENERAL:
1. Refer to terra firm planting plan for details of row, plant spacing and species.

- All dimensions in millimetres unless otherwise indicated. All levels in metres relative to Ordnance Datum and are positive (AOD) unless otherwise indicated.
- Figure dimensions only to be taken from this drawing. Dimensions and levels to be checked on site.
- Do not re-scale this drawing.
- For civil and structural matters including existing and proposed services, sub-base construction and site structures (including retaining walls over 900mm height) refer to information by others.
- The original version of this drawing was produced in colour - monochrome copies should not be relied upon to accurately reflect all drawing elements.

rev	date	by	notes
P01	24/09/24	AM	AS
AS			Final issue
project	Dwyer Road, Reading		
title	Planting details		
status	Stage 3/4		scale @ A1 As noted
dwg no	2530-TFC-00-00-DR-L-4001		
references			