


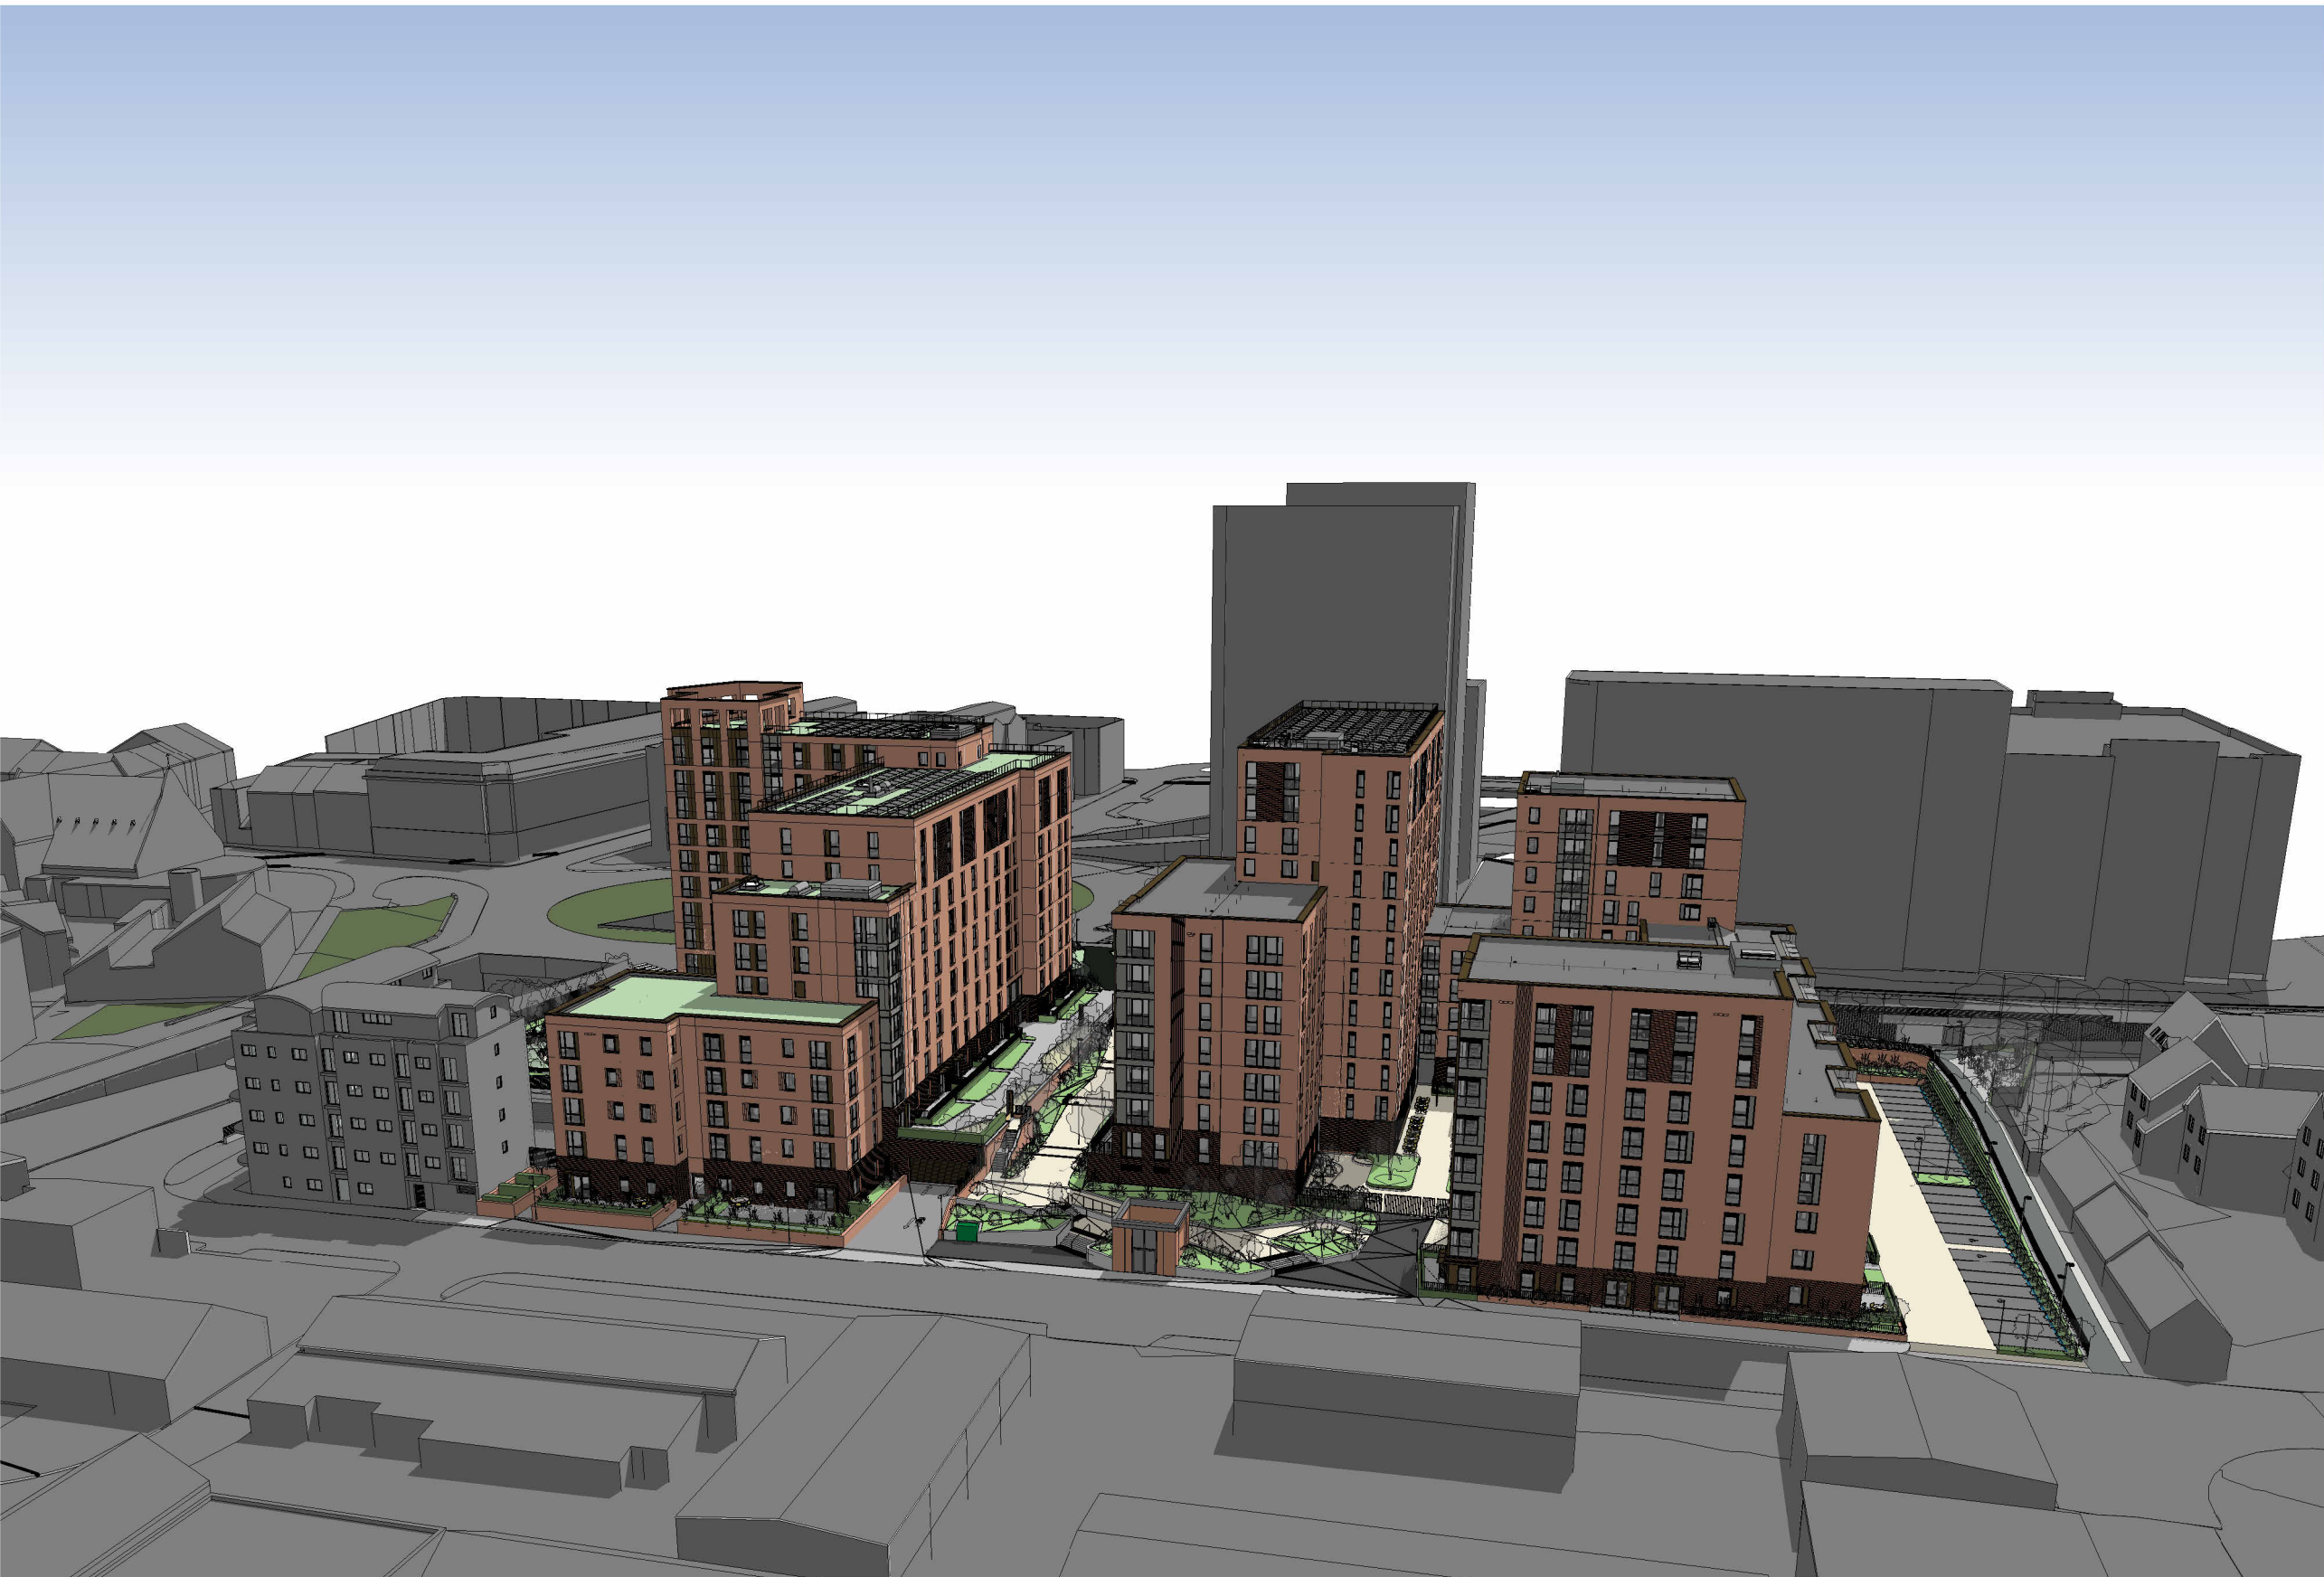

1 Aerial Panning View 1



2 Aerial Panning View 2



3 Central Pedestrian Way Looking South From Weldale Street



4 View From Weldale Street Pavement, looking east

Notes

This drawing may be scaled for the purposes of Planning Applications, Land Registry and for Legal plans where the scale bar is used, and where it verifies that the drawing is an original or an accurate copy, it may not be scaled for construction purposes.

Always refer to figured dimensions. All dimensions are to be checked on site. Discrepancies and/or ambiguities between this drawing and information given elsewhere must be reported immediately to this office for clarification before proceeding. All drawings are to be read in conjunction with the specification and all works to be carried out in accordance with latest British Standards / Codes of Practice.

A 23/06/24 JAP Existing Sub-Station Kept In Place and Approved Landscaping Amended to Suit JC

Revised	Date	Init	Note	Chkd
---------	------	------	------	------

Client

Drawing Originator

AWW inspired environments

London - 7 Birch Lane, London, EC3V 9BW 020 7160 6000
Bristol - Rivergate House, Bristol, BS1 6LS 0117 923 2535
Plymouth - East Quay House, Plymouth, PL4 0HN 01752 261 282

RIBA Chartered Practice www.aww-uk.com

Project
Weldale Street, Reading
Site Coordinated

Drawing
Updated Planning Views

Scale	Sheet	Draw	Check	Date
	A1	JC	JAP	Sep 24

Status	Project No
	3622

Drawing Reference	Drawing No	Revised
	515	A