





EXISTING Front Elevation

40 ELSLEY ROAD
TILEHURST
READING
RG31 6RP

Dwg. Elsley 01

Scale 1:100

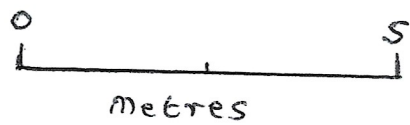

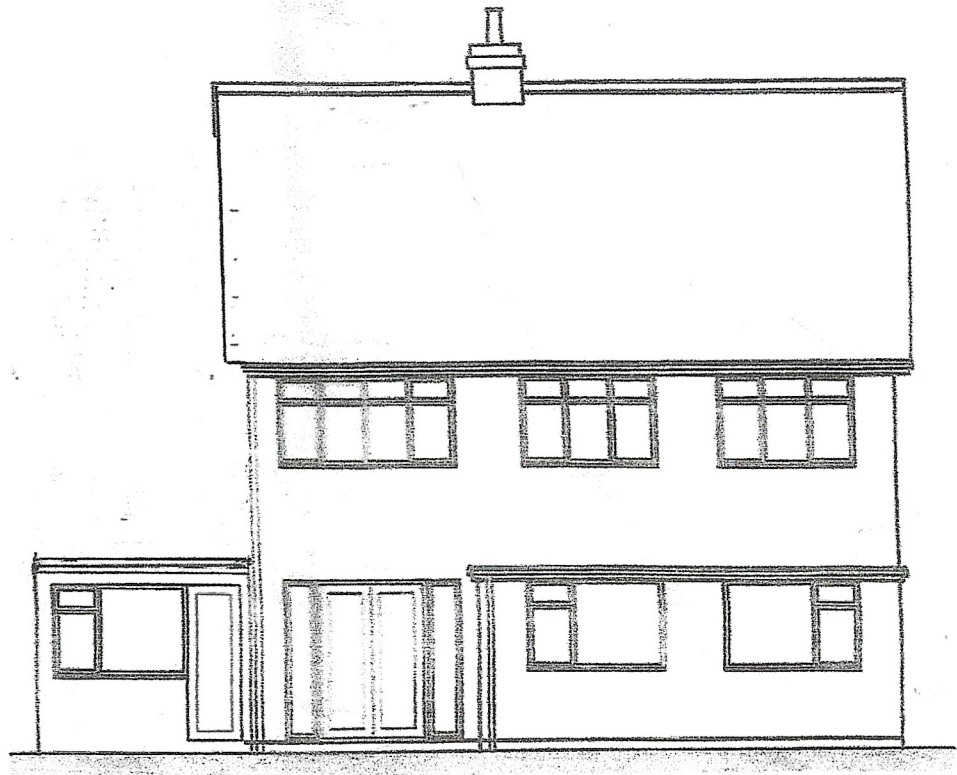

EXISTING Rear Elevation

40 ELSLEY ROAD


TILEHURST


READING

RG31 6RP

Org. Eley 02

Scale 1:100

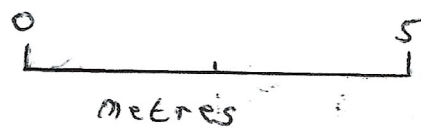

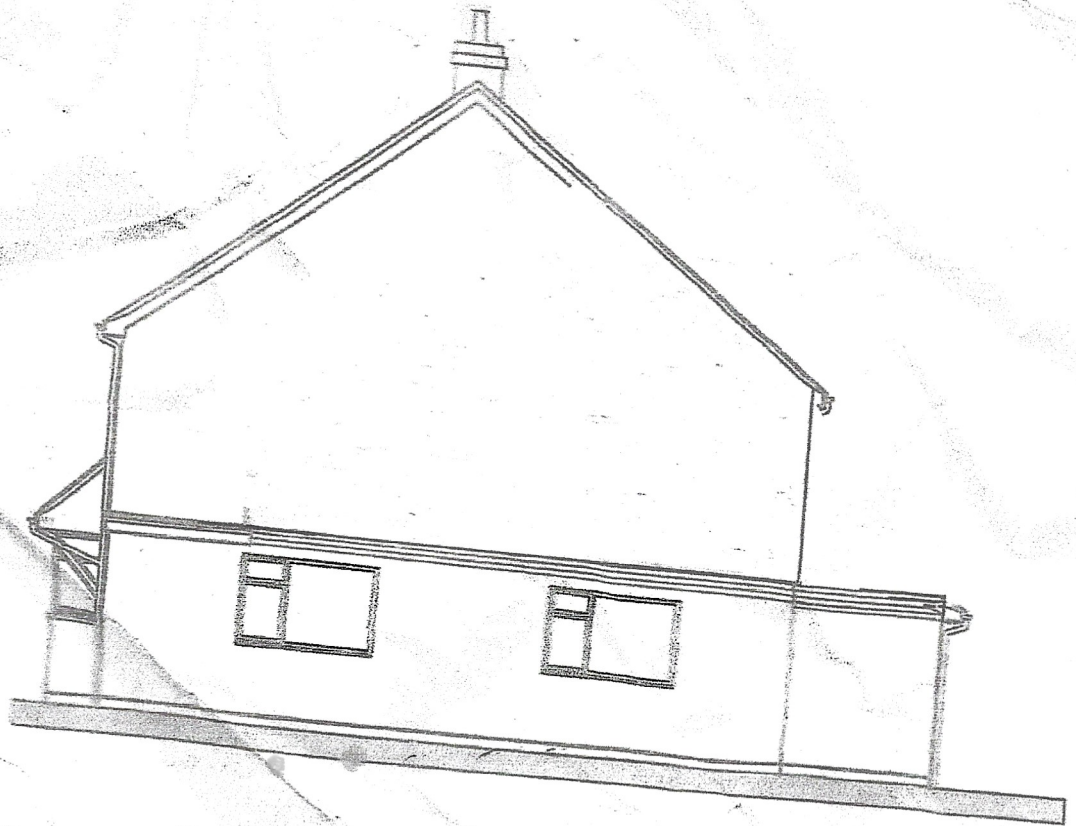


EXISTING Side Elevation

40 ELSLEY ROAD
TILEHURST
READING
RG31 6RP

Orig. ELSLEY 03

Scale 1:100

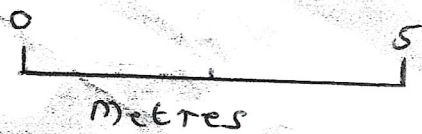



PROPOSED Front Elevation

40 ELSLEY ROAD


TILEHURST

READING

RG31 6RP

Orig. Elsley 04

Scale 1:100

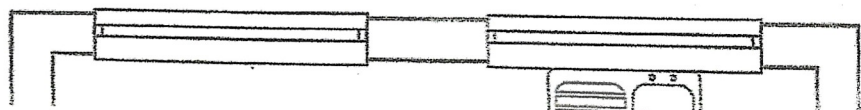



PROPOSED Rear Elevation

40 ELSLEY ROAD


TILEHURST


READING

RG31 6RP

Dwg Elsley 05

Scale 1:100

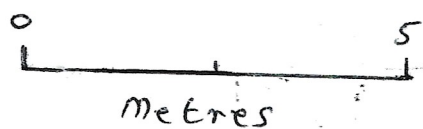

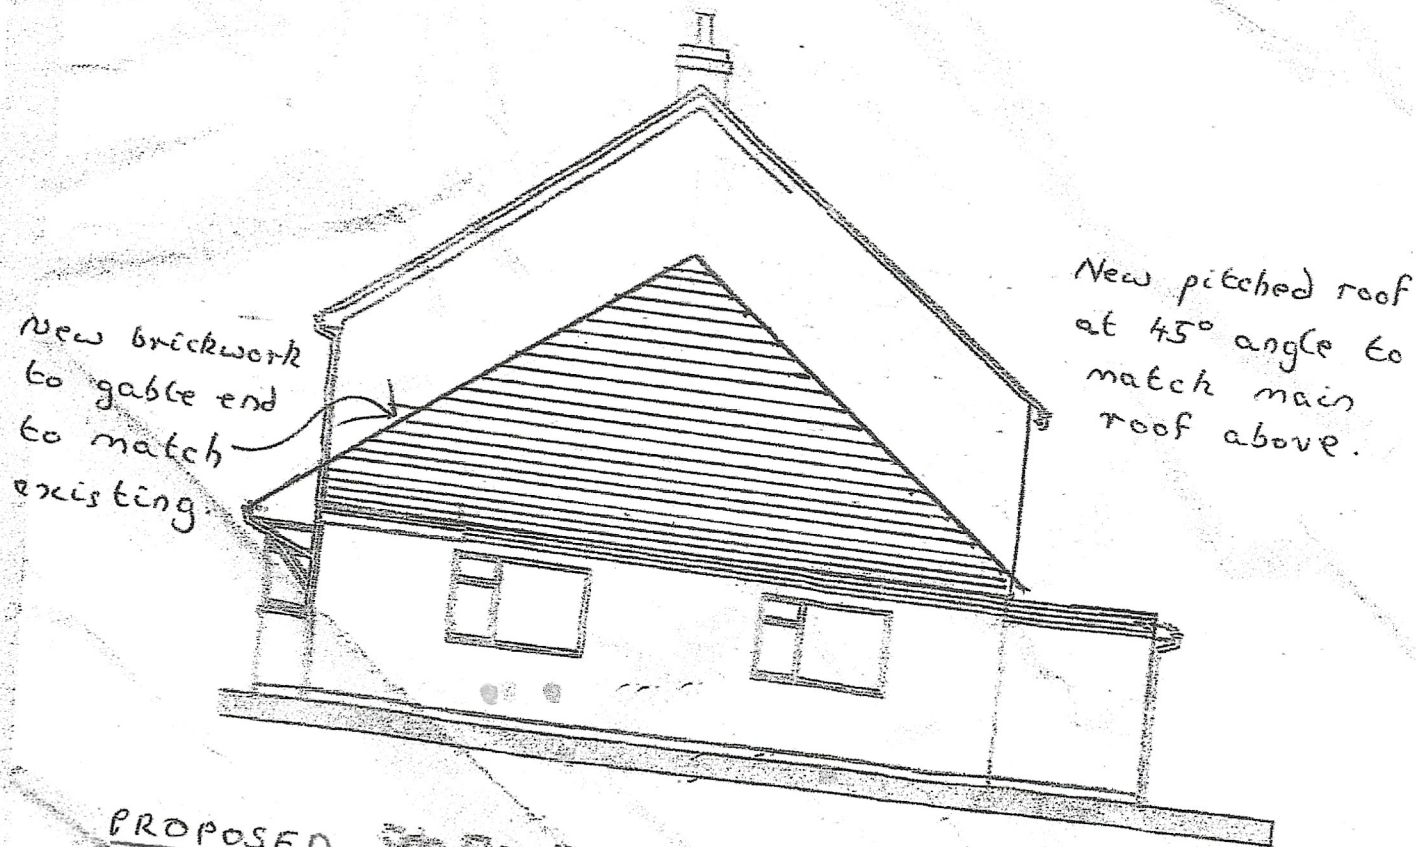

PROPOSED Side Elevation

40 ELSLEY ROAD
TILEHURST
READING
RG31 6RP

Orig. ELSLEY 06

Scale 1:100

