


Location Plan

Site Address: Community Police Office, Cemetery Arch, Reading Cemetery, London Road, Reading, RG1 3AQ

Date Produced: 28-Sep-2024

Scale: 1:1250 @A4

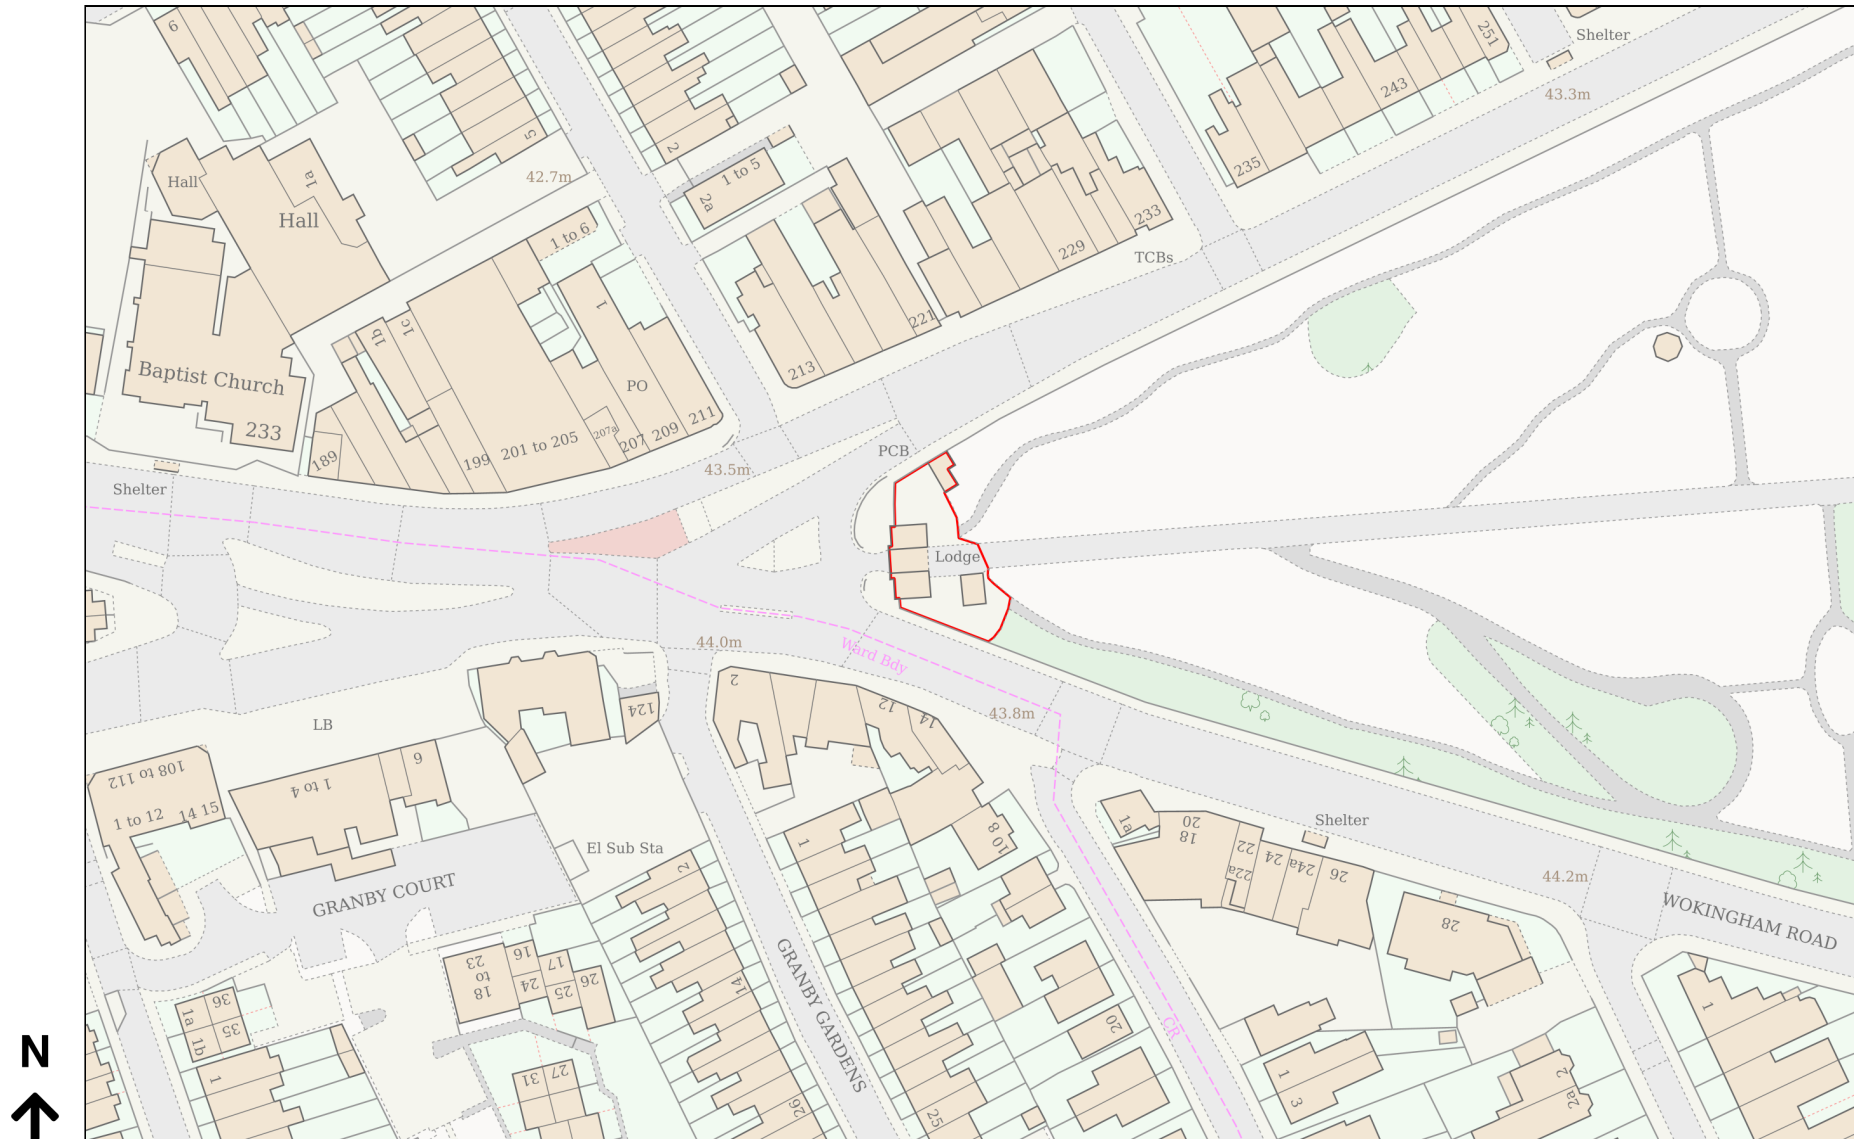

Planning Portal Reference: PP-13374280v1

0 50
Metres