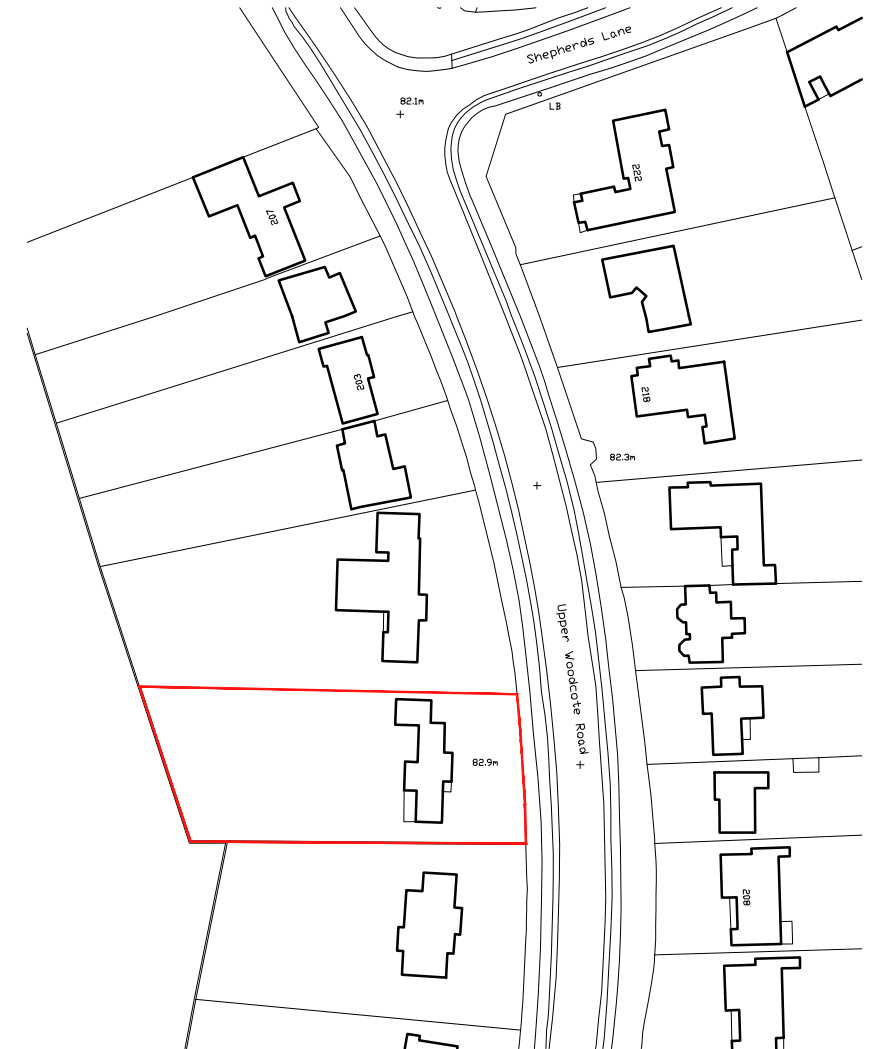
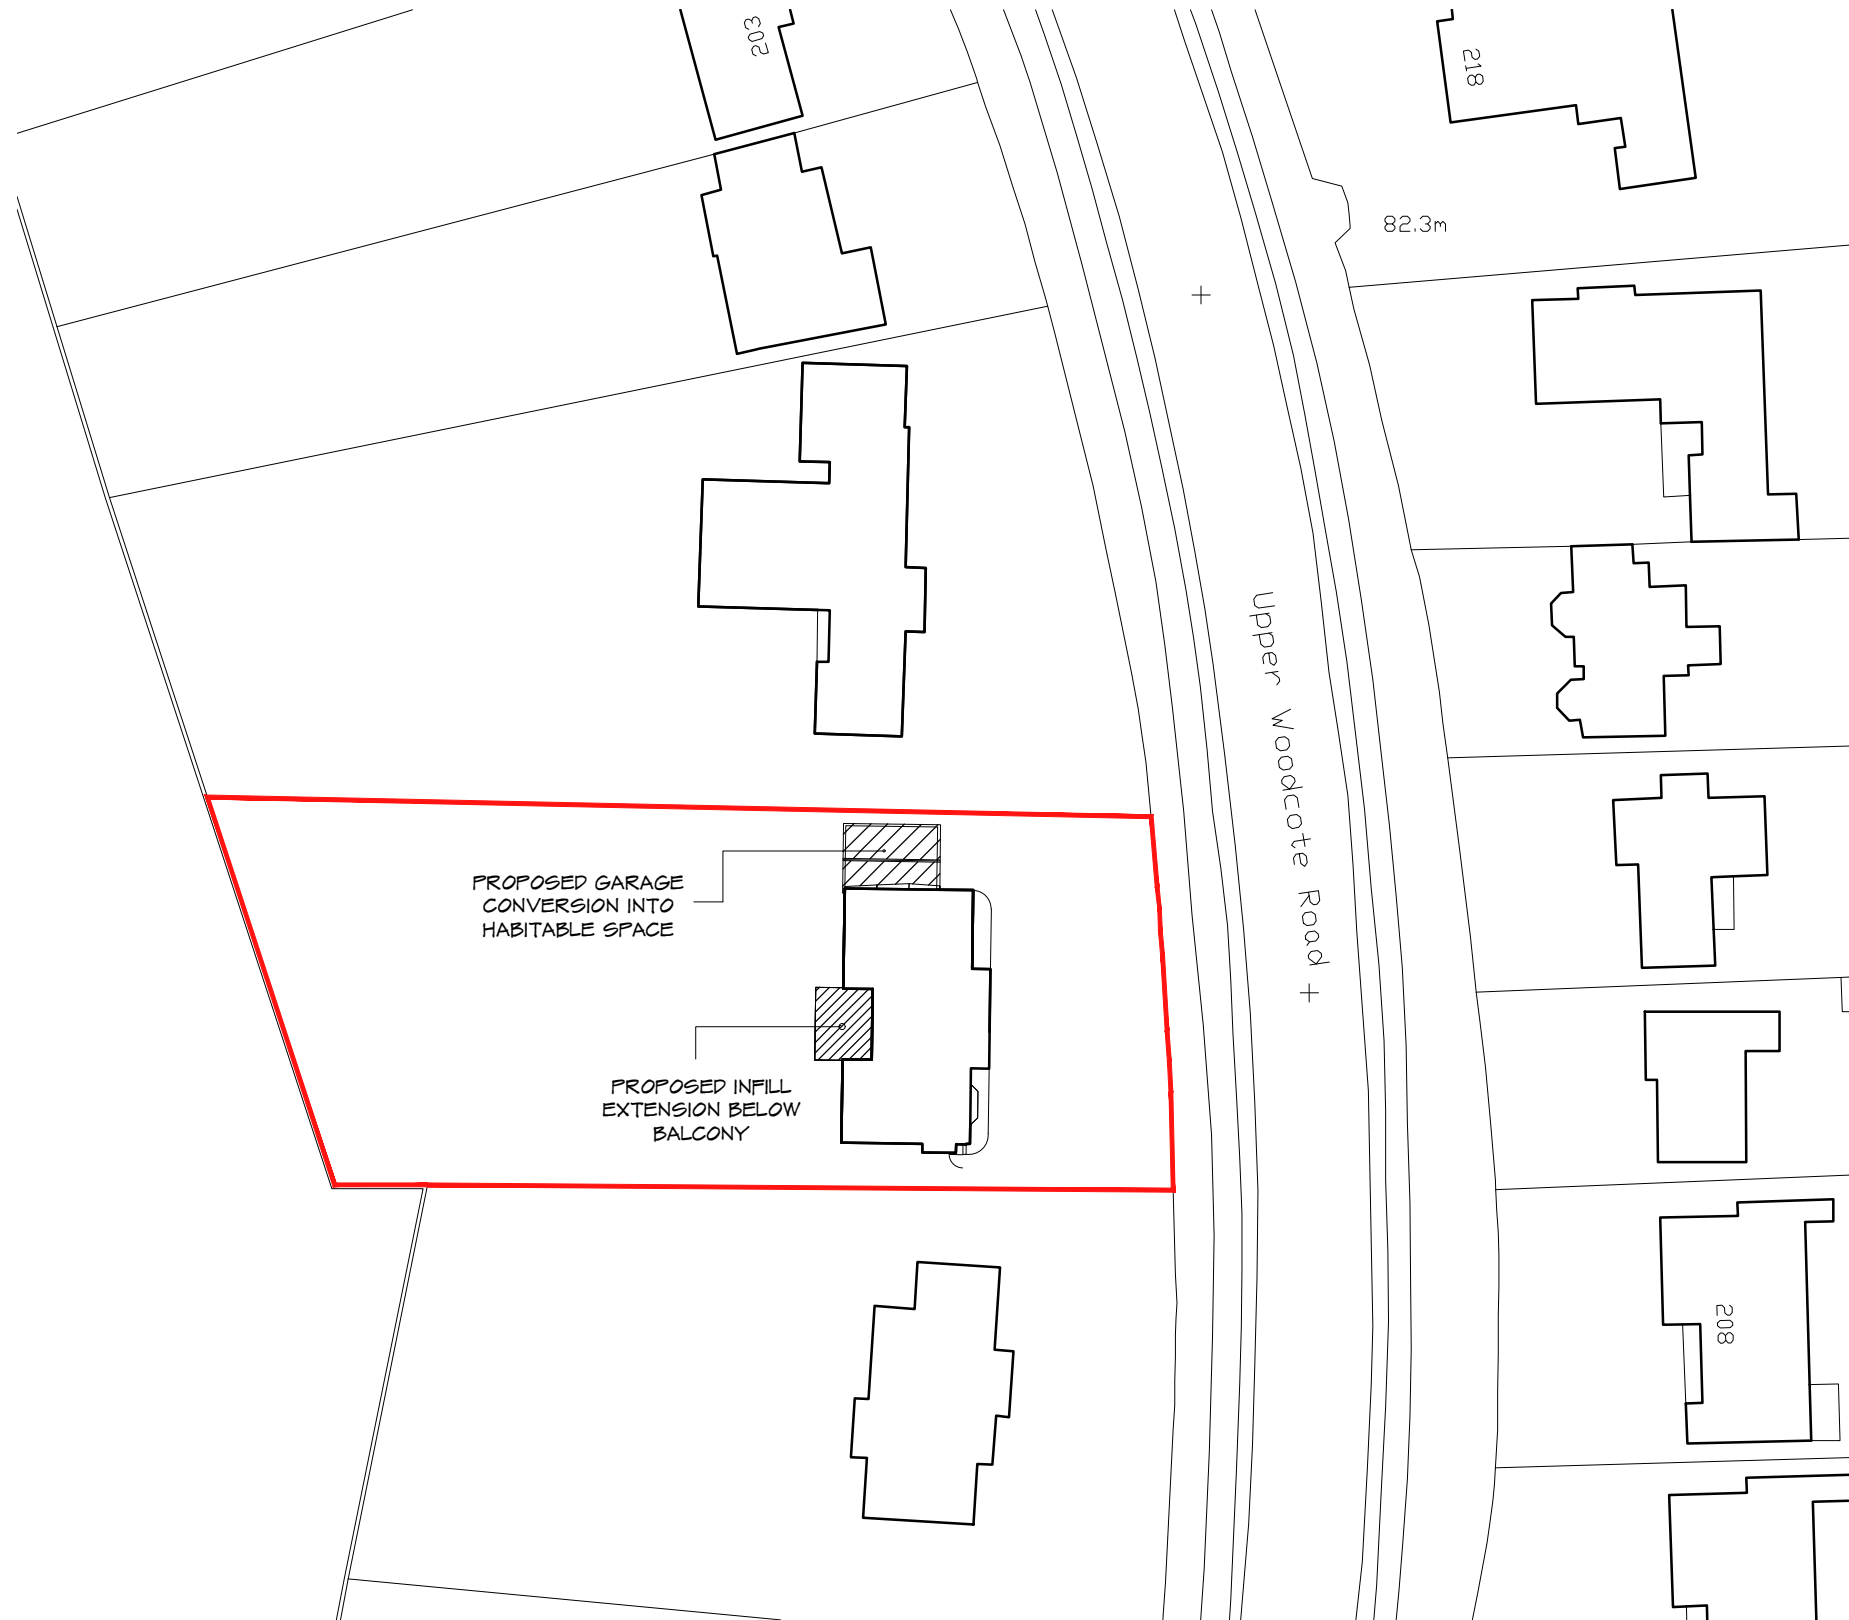


REV	COMMENTS	DATE

stl **SHAUN TANNER**
ARCHITECTURE & PLANNING

www.stlarchitecture.co.uk studio@stlarchitecture.co.uk 0118 989 0806

CLIENT	Mr & Mrs J. Webb
PROJECT	197 Upper Woodcote Road, Caversham, RG4 7JP
DRAWING	Block and Location Plan
STATUS	Planning
SCALE	1:500/1250 @ A3 DRAWN DN CHECKED NO 3911/200 REV A
DATE	Oct 2023

THIS DRAWING MUST NOT BE SCALED UNLESS ISSUED FOR PLANNING PURPOSES. ALL DIMENSIONS ARE TO BE VERIFIED PRIOR TO SETTING OUT, COMMENCING WORK, OR PRODUCTION OF FABRICATION DRAWINGS. REPORT ANY DISCREPANCIES TO THE SUPERVISING OFFICER IMMEDIATELY. ©