



No.	Revision	Date
-----	----------	------

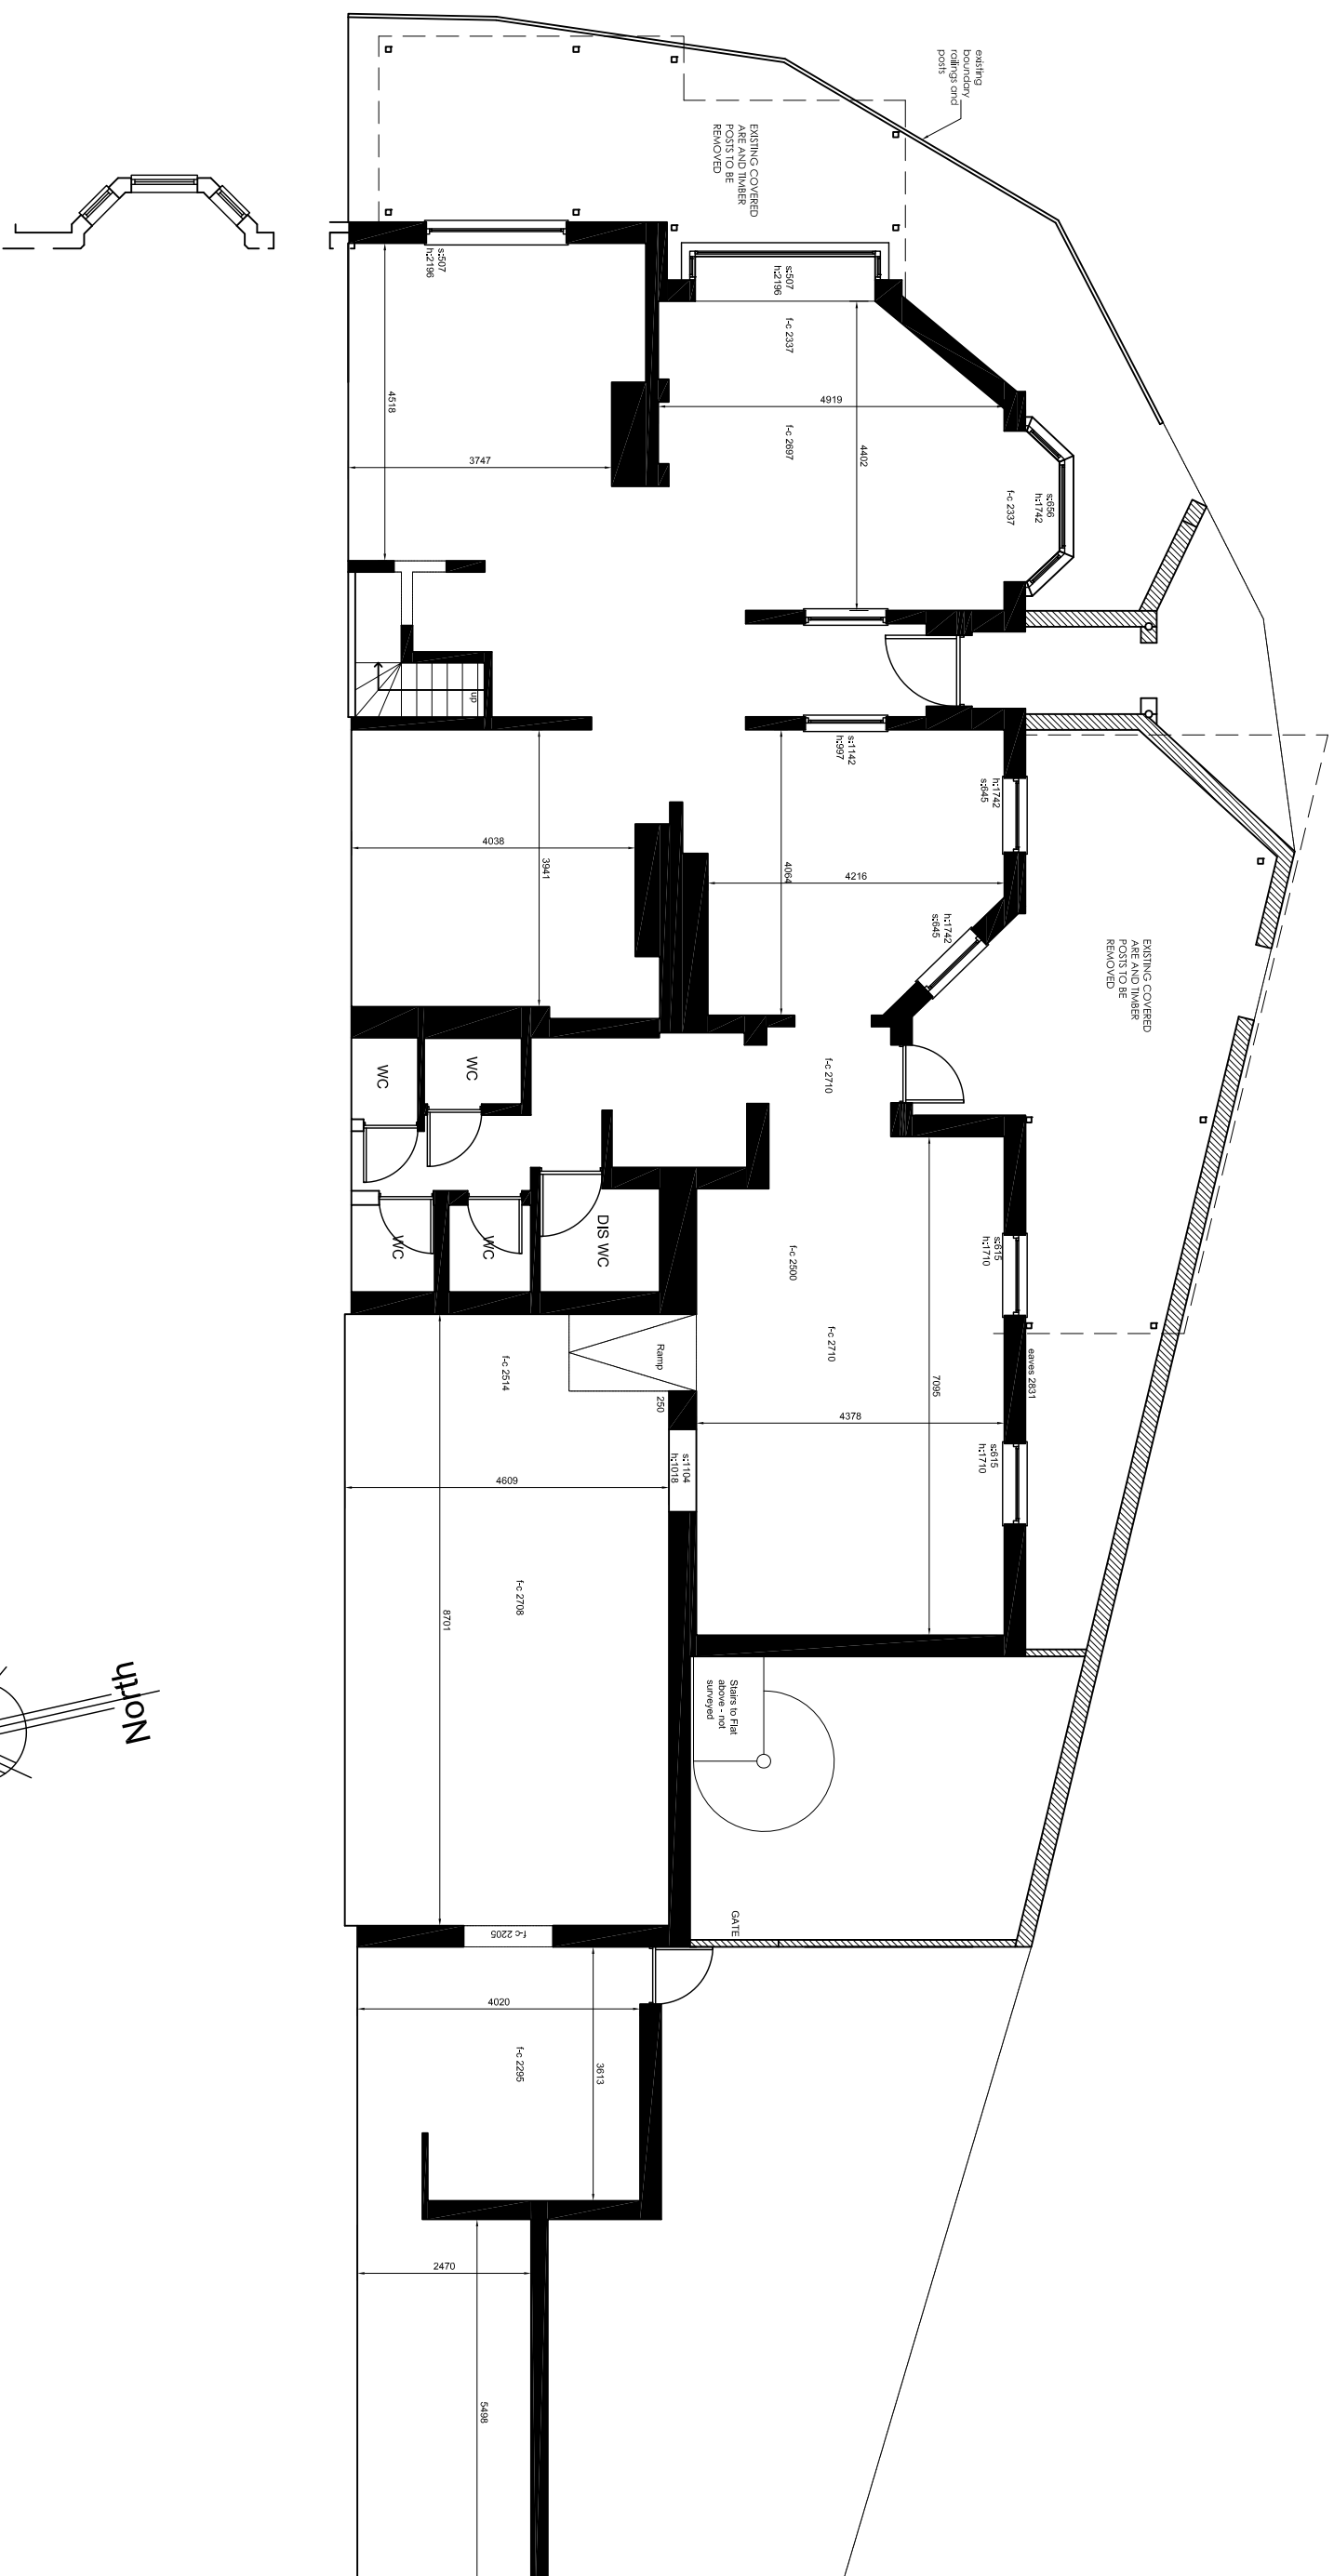

NOTE
BASE INFORMATION PROVIDED COURTESY
OF TRIKEEN ARCHITECTURE & INTERIORS

RAMMURTI DESIGN LTD

ARCHITECTURAL & PLANNING SERVICES
268 TILEHURST ROAD, Reading RG6 1LE RG30 2NE
TEL/FAAX:01189510628 MOB:07799883574

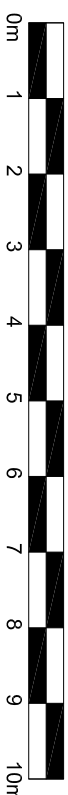

Proposed glass and metal extension to frontage of existing restaurant

at 21 Wokingham Road, Reading RG6 1LE
for Ideal Mark Limited

FLOOR PLANS Existing

Scale: 1/100

Date: June 2024

WR21:003 Rev -