


No.	Revision	Date

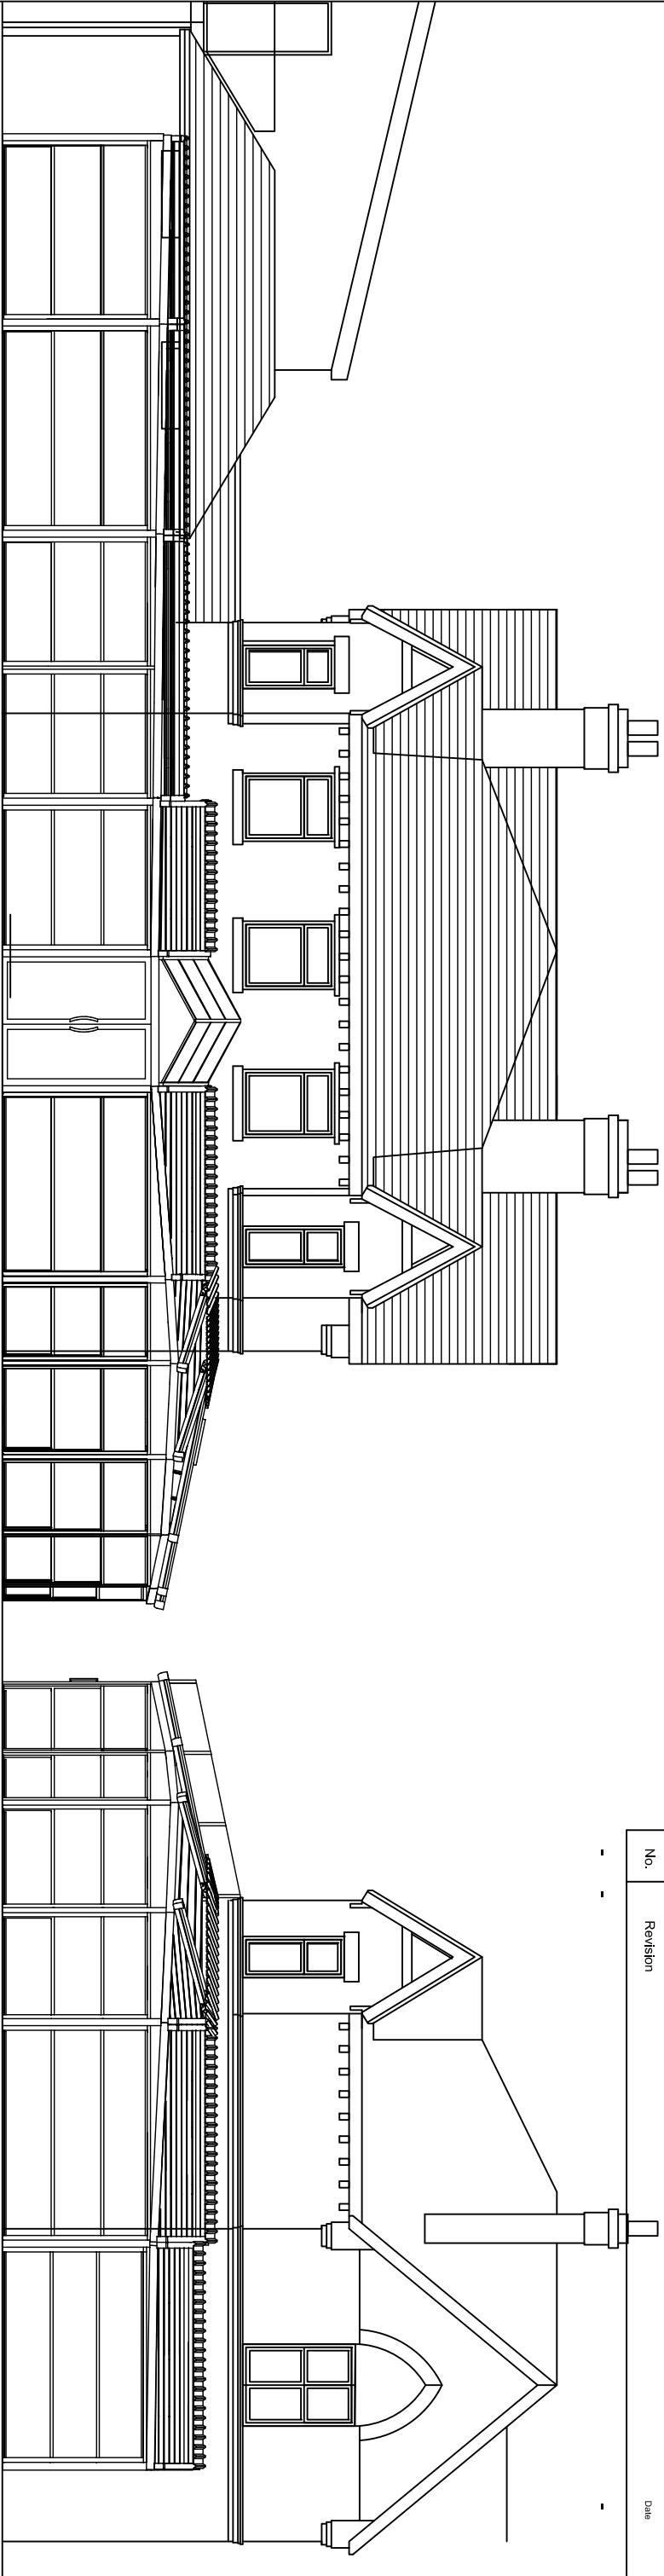


proposed elevations

Wokingham Road elevation

St Bartholomews Road elevation


NOTE
BASE INFORMATION PROVIDED COURTESY
OF TRIKEEN ARCHITECTURE & INTERIORS

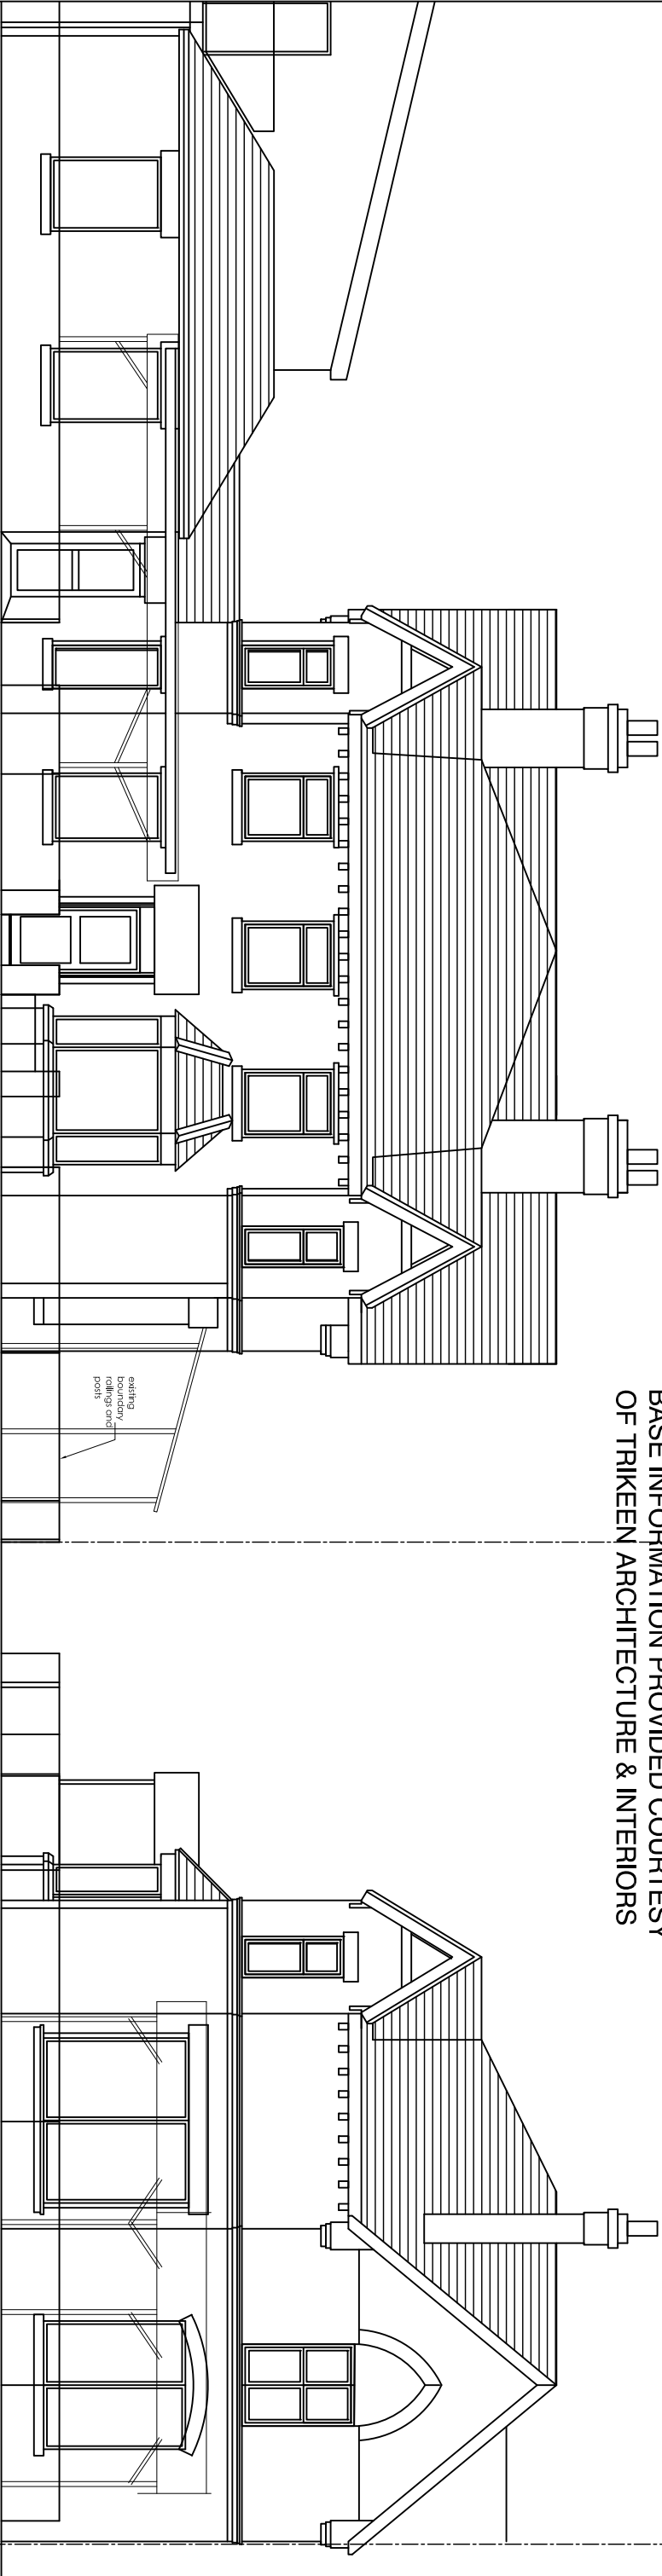

existing elevations

Wokingham Road elevation

St Bartholomews Road elevation

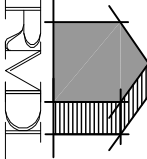

RAMMURTI DESIGN LTD
ARCHITECTURAL & PLANNING SERVICES
268 TILFHURST ROAD, Reading RG6 1LE RG30 2NE
TEL/FAX: 01189510628 MOB: 07799883574

0m 1 2 3 4 5 6 7 8 9 10m

Proposed glass and metal extension to frontage of existing restaurant
at 21 Wokingham Road, Reading RG6 1LE
for Ideal Mark Limited

ELEVATIONS - Existing and Proposed

Scale: 1/100
Date: June 2024

WR21:005 Rev P2