PROPOSED ELEVATION A

PROPOSED ELEVATION B

ARCHITECTURE - URBANISM - PLANNING - MASTERPLANNING - LANDSCAPING - SPACE PLANNING - INTERIOR DESIGN - VISUALISATION

Archi-tekt
PARTNERSHIP
communication comes in many forms

Planning Drawings
This drawing has been prepared for planning purposes only,the level of detail contained on this drawing being relevant to it's scale and purpose.

This drawing should not be used for construction or estimating purposes, refer to building regulations drawings for construction specifications and details.

This drawing and design is the copyright of Archi-tekt Partnership Limited and must not be reproduced in part or in whole without prior written consent.

Contractors must verify all dimensions on site before commencing work or preparing shop drawings.

Dimensions

Where dimensions relate to existing buildings / structure / site features these are guide only and subject to confirmation on site - dimensions may change following stripping out or verification works.

The original survey CAD data has been provided by the client and utilised in good faith and for no fee. Complete responsibility remains with the client, and their appointed builder / project manager, to check all dimensions tolerances and references on site as required prior to the commencement of construction and any discrepancy should be reported to the site manager / contractor and verified with the Architect before proceeding with the works.

Archi-tekt Partnership Limited can accept no responsibility for matters arising from the quality or accuracy of the survey information provided by the client, including the need to change or adapt the approved designs at any stage.

Do not scale drawing. Figured dimensions to be worked to in all cases. This drawing may not be reproduced in any part or form without written consent.

All copyrights reserved. Metric drawing. All imperial dimensions (if any) are approximate.

The surveyor will not be responsible for omission of details obscured during site survey. RICS professional guidance 3rd edition rule 1.19 applies to this survey.

Key:

RWP	Rain Water Pipe
CL	Centre Line
BL	Boundary Line
SVP	Soil Vent Pipe
	Stud Wall
	Wall Opening
	Drainage Line
	Brick Wall
	Block Wall
B.P.	Boiler Point
TGD	Trap Gully
IC	Inspection Chamber
	Sky-Light roof window

KEY PLANS

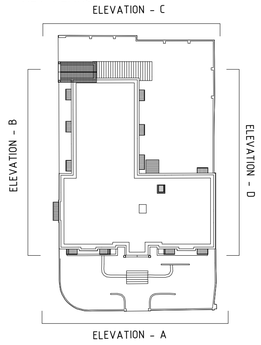

rev	date		drawn	chk'd

77 Francis Road Edgbaston Birmingham B16 8SP
E-mail: info@archi-tekt.co.uk www.archi-tekt.co.uk

scale	1:200@A1
date	JAN 2023
drawn / chk'd	BsM / Archi
number	2023-258-005

purpose of issue: PLANNING
project: Alexander House, 205-207 King's Rd, Reading RG1 4LS
drawing: PROPOSED ELEVATION A & B

Royal Institute of British Architects

This drawing and the building works depicted are the copyright of the Architects and may not be reproduced except by written permission.This drawing must be read and checked against any specialist drawings and information provided prior to the commencement of construction. Do not scale prints. Figured dimensions only to be taken from this drawing. The contractor is responsible for checking dimensions, tolerances and references. Any discrepancy to be verified with the Architect before proceeding with the works.

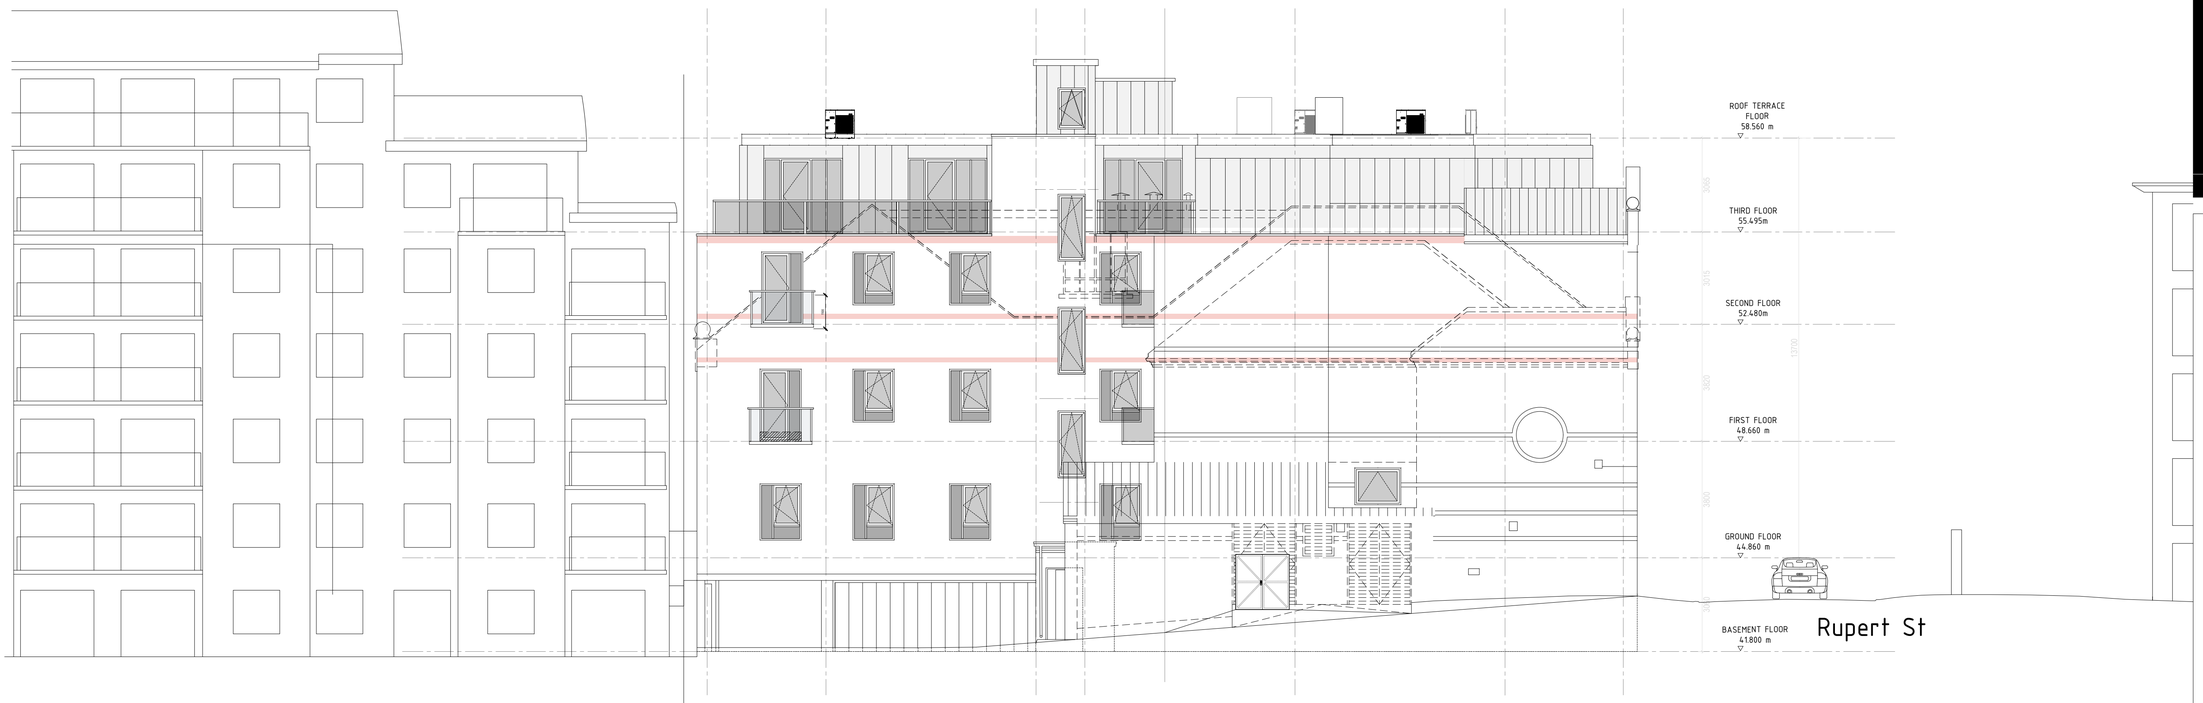

PROPOSED ELEVATION C

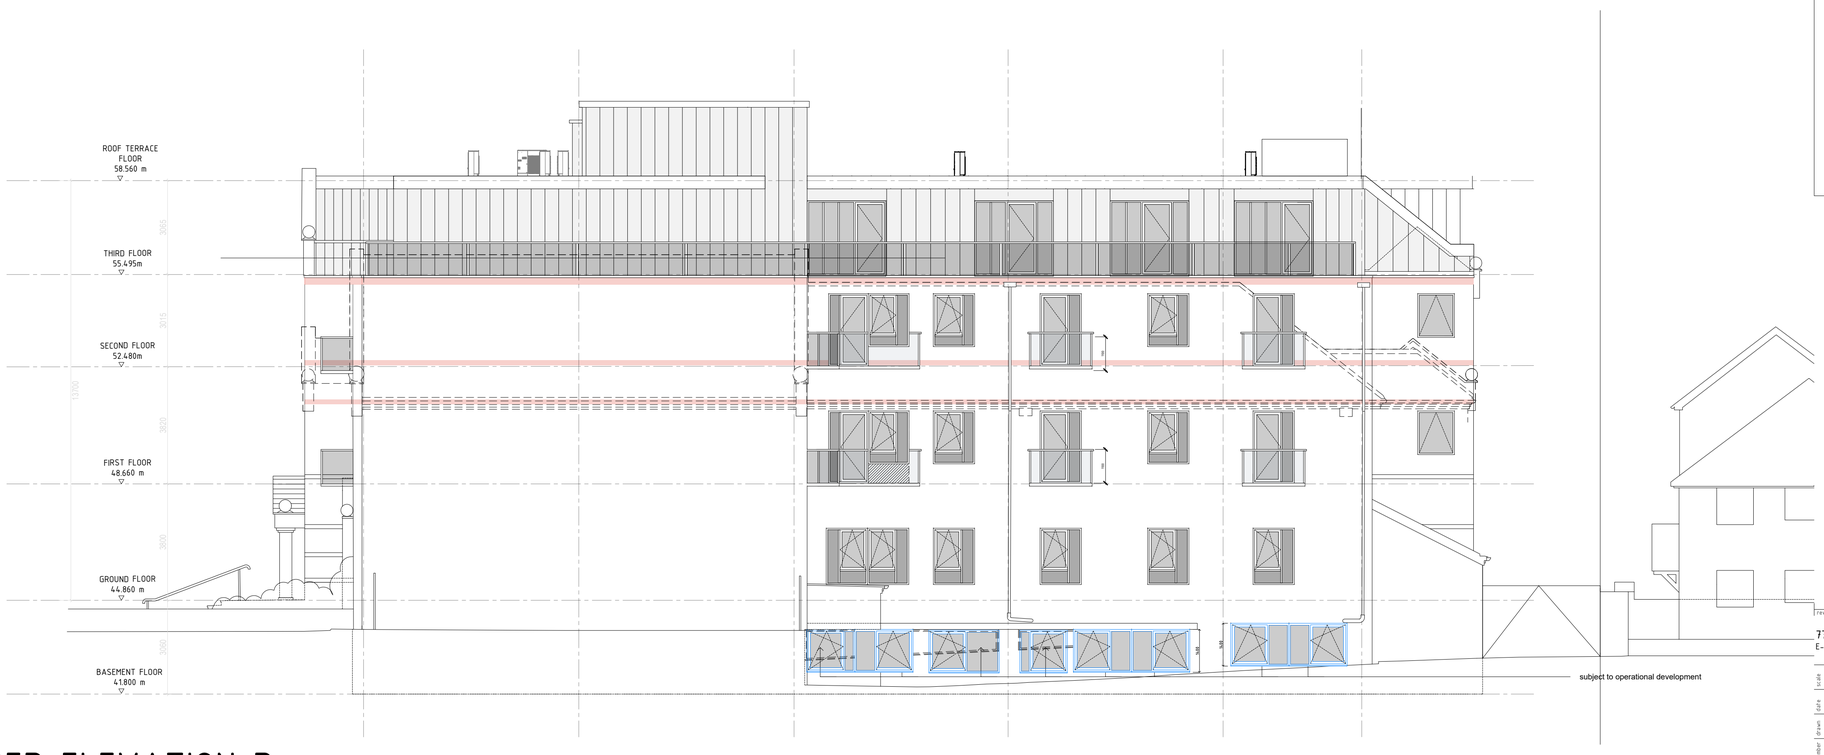

PROPOSED ELEVATION D

ARCHITECTURE - URBANISM - PLANNING - MASTERPLANNING - LANDSCAPING - SPACE PLANNING - INTERIOR DESIGN - VISUALISATION

Archi-tekt
PARTNERSHIP
communication comes in many forms

Planning Drawings
This drawing has been prepared for planning purposes only,the level of detail contained on this drawing being relevant to it's scale and purpose.

This drawing should not be used for construction or estimating purposes, refer to building regulations drawings for construction specifications and details.

This drawing and design is the copyright of Archi-tekt Partnership Limited and must not be reproduced in part or in whole without prior written consent.

Contractors must verify all dimensions on site before commencing work or preparing shop drawings.

Dimensions

Where dimensions relate to existing buildings / structure / site features these are guide only and subject to confirmation on site - dimensions may change following stripping out or verification works.

The original survey CAD data has been provided by the client and utilised in good faith and for no fee. Complete responsibility remains with the client, and their appointed builder / project manager, to check all dimensions tolerances and references on site as required prior to the commencement of construction and any discrepancy should be reported to the site manager / contractor and verified with the Architect before proceeding with the works.

Archi-tekt Partnership Limited can accept no responsibility for matters arising from the quality or accuracy of the survey information provided by the client, including the need to change or adapt the approved designs at any stage.

Do not scale drawing. Figured dimensions to be worked to in all cases. This drawing may not be reproduced in any part or form without written consent.

All copyrights reserved. Metric drawing. All imperial dimensions (if any) are approximate.

The surveyor will not be responsible for omission of details obscured during site survey. RICS professional guidance 3rd edition rule 1.19 applies to this survey.

Key:

RWP	Rain Water Pipe
CL	Centre Line
BL	Boundary Line
SVP	Soil Vent Pipe
	Stud Wall
	Wall Opening
	Drainage Line
	Brick Wall
	Block Wall
B.P.	Boiler Point
TG	Trap Gully
IC	Inspection Chamber
	Sky-Light roof window

KEY PLANS

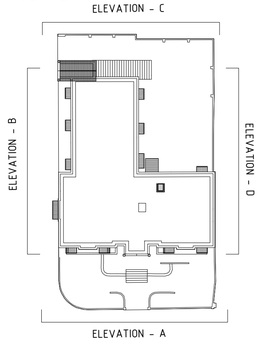

rev.	date		drawn	chk'd

77 Francis Road Edgbaston Birmingham B16 8SP
E-mail: info@archi-tekt.co.uk www.archi-tekt.co.uk

scale	1:200@A1
date	JAN 2023
drawn	BsM
chk'd	Archi
number	2023-258-006

purpose of issue: PLANNING
project: Alexander House, 205-207 King's Rd, Reading RG1 4LS
drawing: PROPOSED ELEVATION A & B

Royal Institute of British Architects

This drawing and the building works depicted are the copyright of the Architects and may not be reproduced except by written permission.This drawing must be read and checked against any specialist drawings and information provided prior to the commencement of construction. Do not scale prints. Figured dimensions only to be taken from this drawing. The contractor is responsible for checking dimensions, tolerances and references. Any discrepancy to be verified with the Architect before proceeding with the works.