


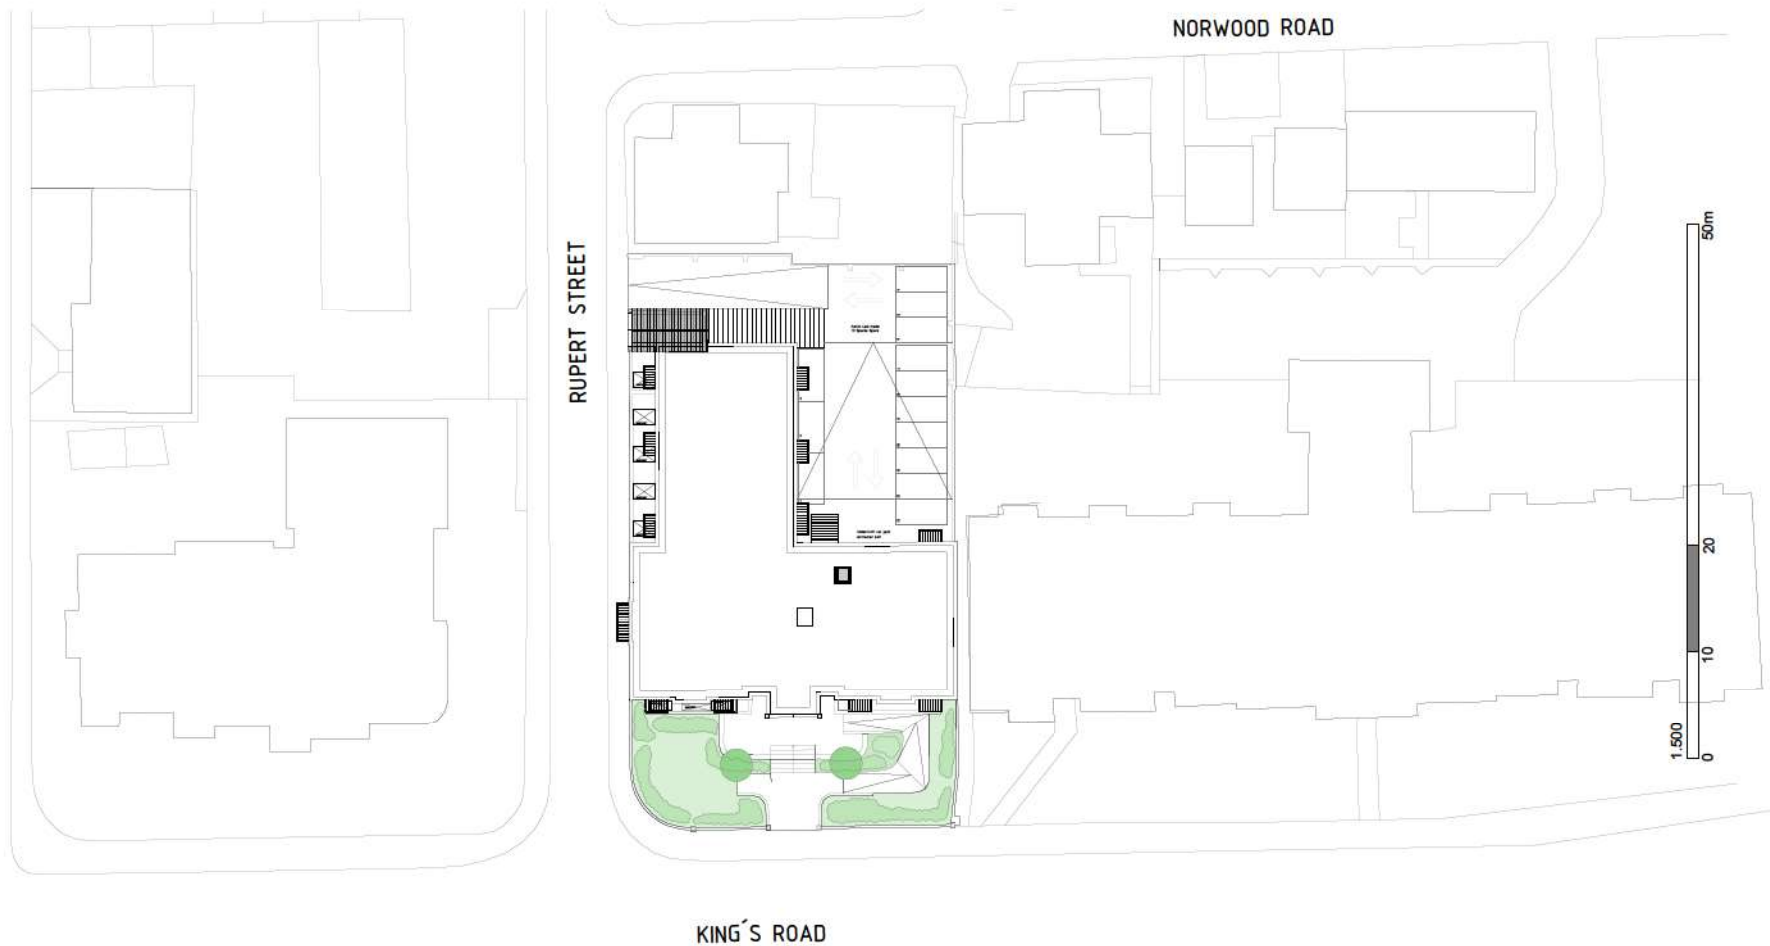

Planning Drawings
This drawing has been prepared for planning purposes only, the level of detail contained on this drawing being relevant to its scale and purpose.

This drawing should not be used for construction or estimating purposes, refer to building regulations drawings for construction specifications and details.

This drawing and design is the copyright of Archi-tek Partnership Limited and must not be reproduced in part or in whole without prior written consent.

Contractors must verify all dimensions on site before commencing work or preparing shop drawings.

Dimensions

Where dimensions relate to existing buildings / structure / site features these are guide only and subject to confirmation on site - dimensions may change following stripping out or verification works.

The original survey CAD data has been provided by the client and utilised in good faith and for no fee. Complete responsibility remains with the client, and their appointed builder / project manager, to check all dimensions on site and reference on site as required prior to the commencement of construction and any discrepancy should be reported to the site manager / contractor and verified with the Architect before proceeding with the works.

Archi-tek Partnership Limited can accept no responsibility for matters arising from the quality or accuracy of the survey information provided by the client, including the need to change or adapt the approved designs at any stage.


Do not scale drawing. Figure dimensions to be worked to in all cases. This drawing may not be reproduced in any part or form without written consent.

All copyrights reserved. Metric drawing. All imperial dimensions if any are approximate.

The surveyor will not be responsible for omission of details obscured during site survey. RICS professional guidance 3rd edition rule 3.33 applies to this survey.

Key:

RWP	Rain Water Pipe
CL	Centre Line
BL	Boundary Line
SVP	Soil Vent Pipe
---	Stud Wall
- - - -	Wall Opening
- - - -	Demolition Line
---	Strip Wall
---	Block Wall
B.P.	Bottom Pipe
TG	Trip Gully
IC	Inspection Chamber
SLR	Slop-Load roof window

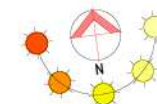

77 Francis Road, Edgbaston, Birmingham B15 9SP
E-mail: info@archi-tek.co.uk www.archi-tek.co.uk

Project of Issue
1:1250@A3
JAN 2023
BOM
2023-250-100

Alexander House, 205-207 King's Rd,
Reading RG1 4LS
O/S PLAN

