



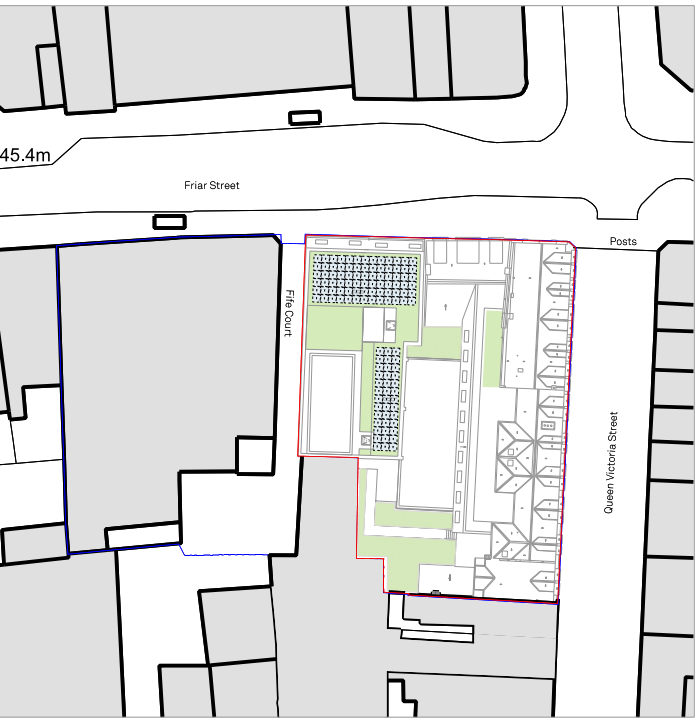


KEY PLAN



01. 147 Friar Street Shopfront  
Elevation @ 1:20

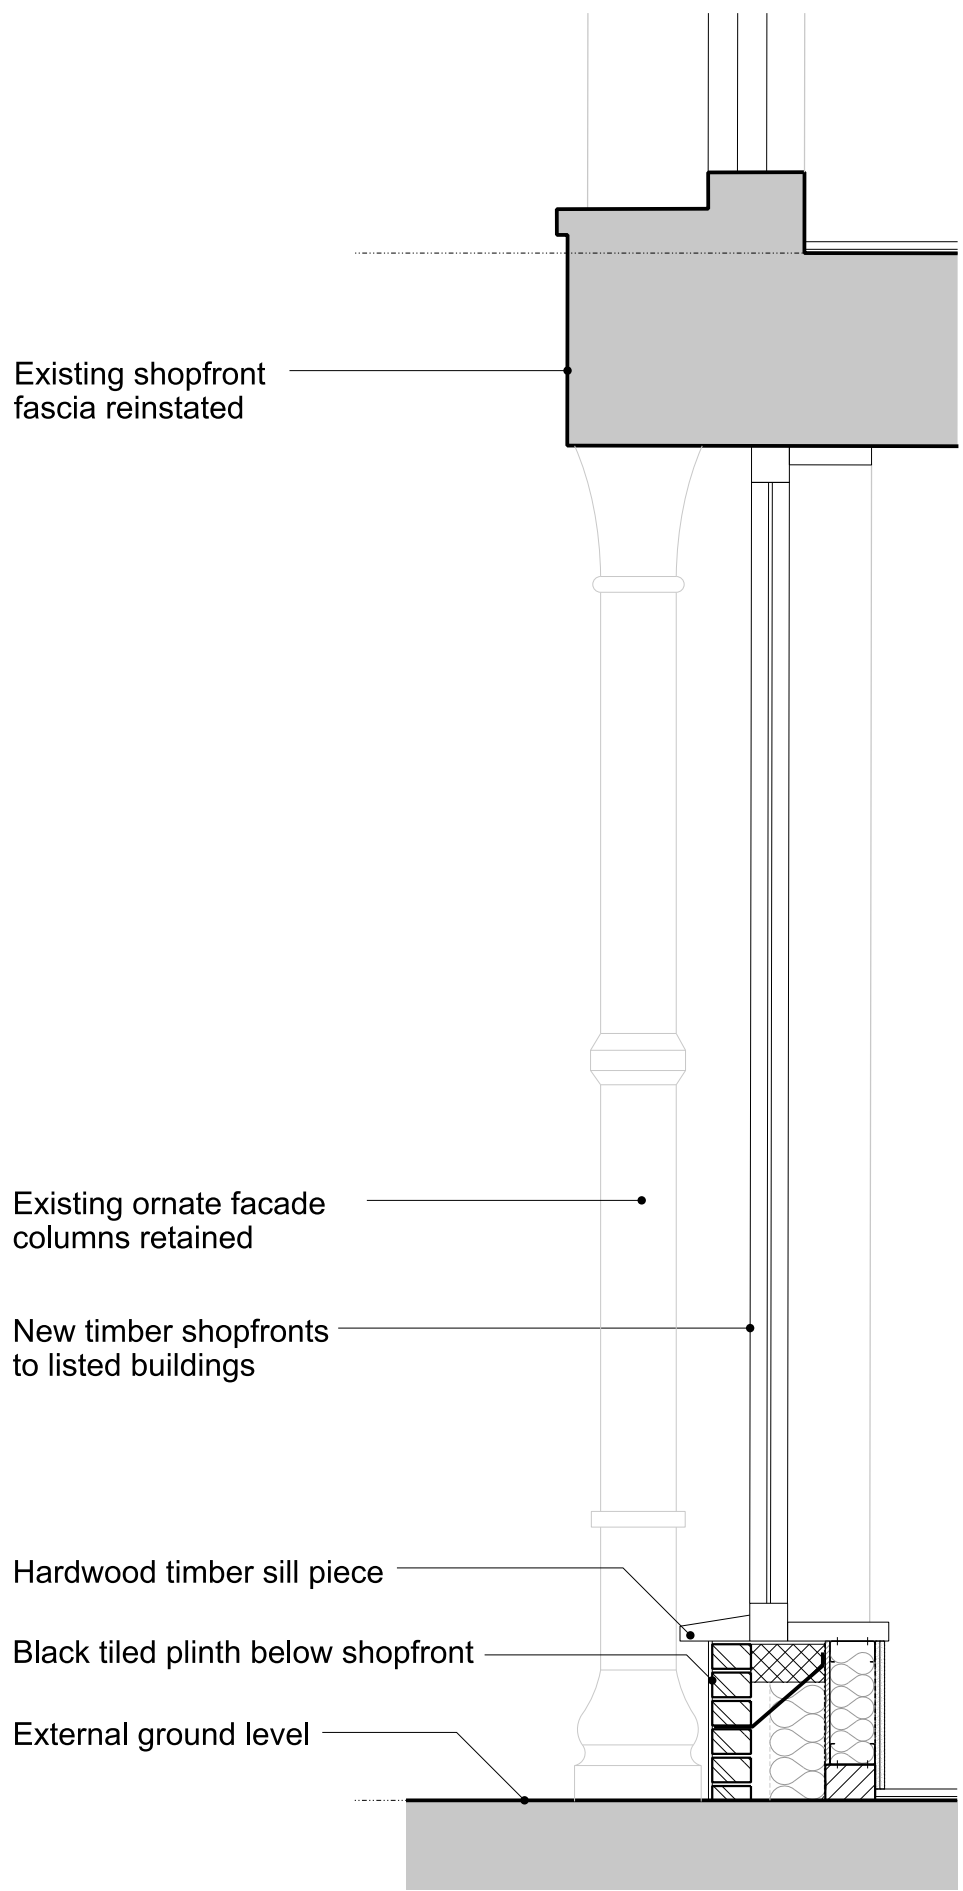

02. 147 Friar Street Shopfront  
Section @ 1:20

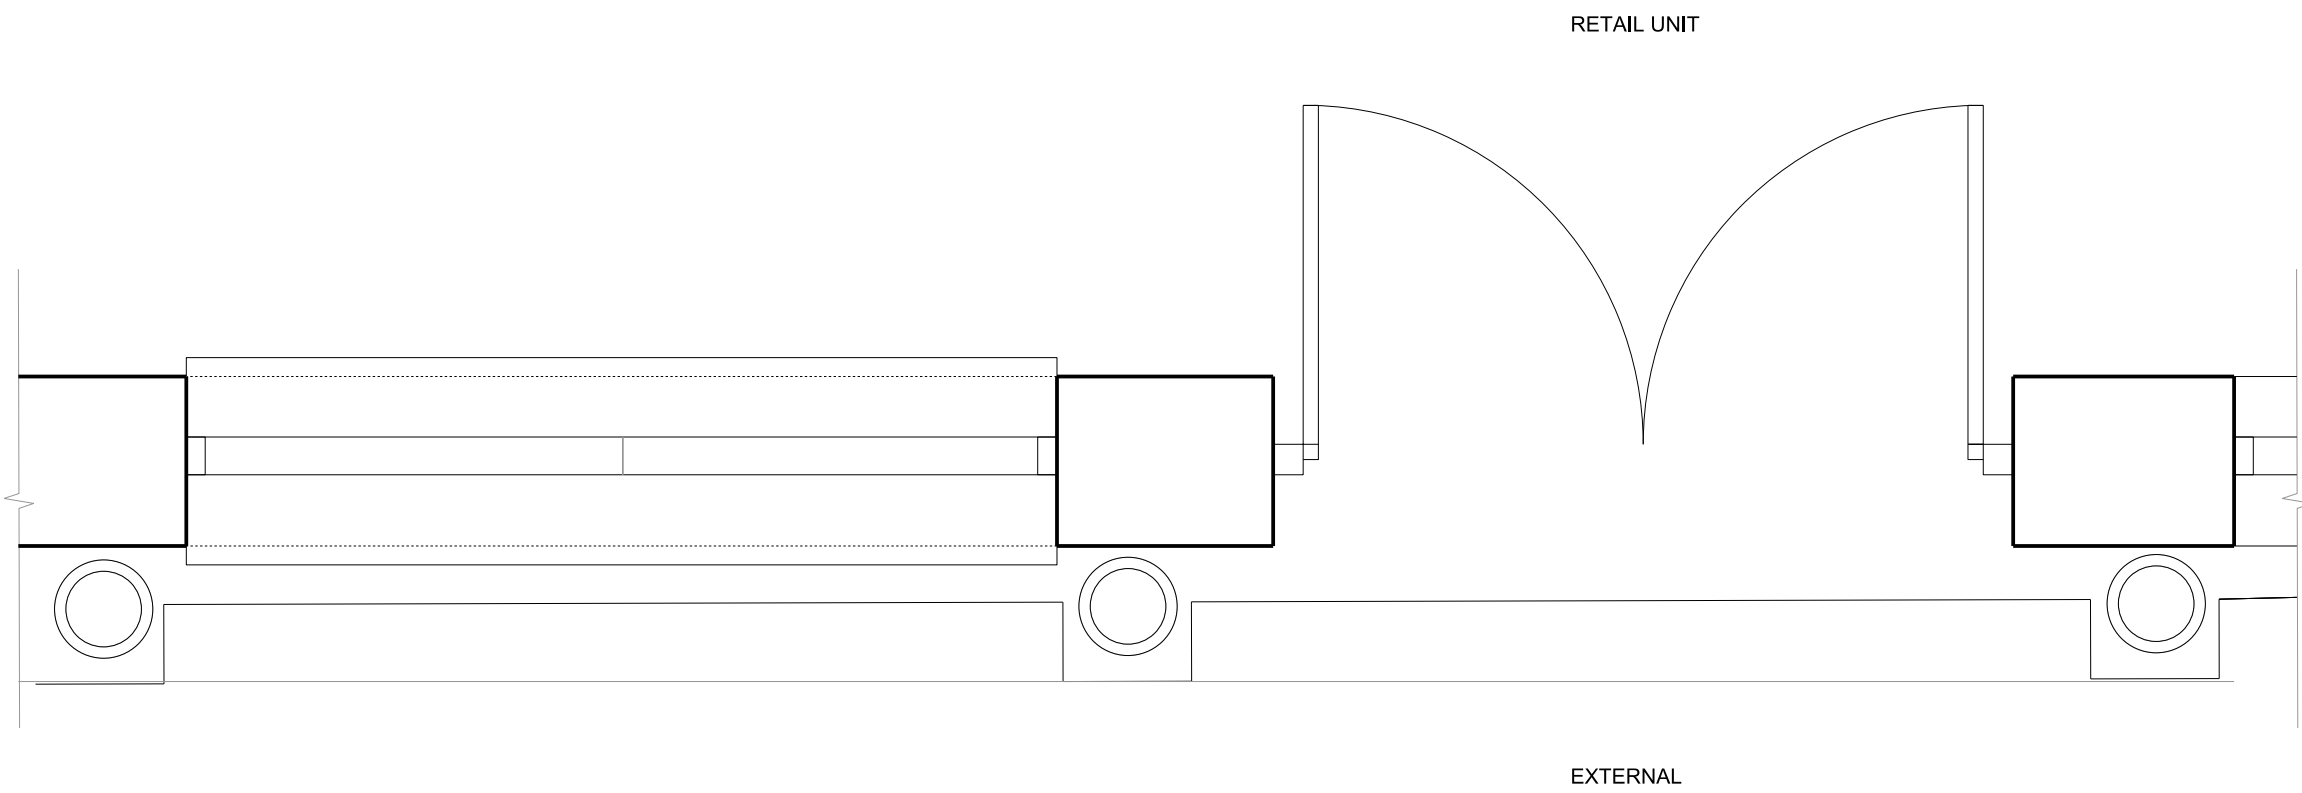

03. 147 Friar Street Shopfront  
Ground Floor Plan @ 1:20