




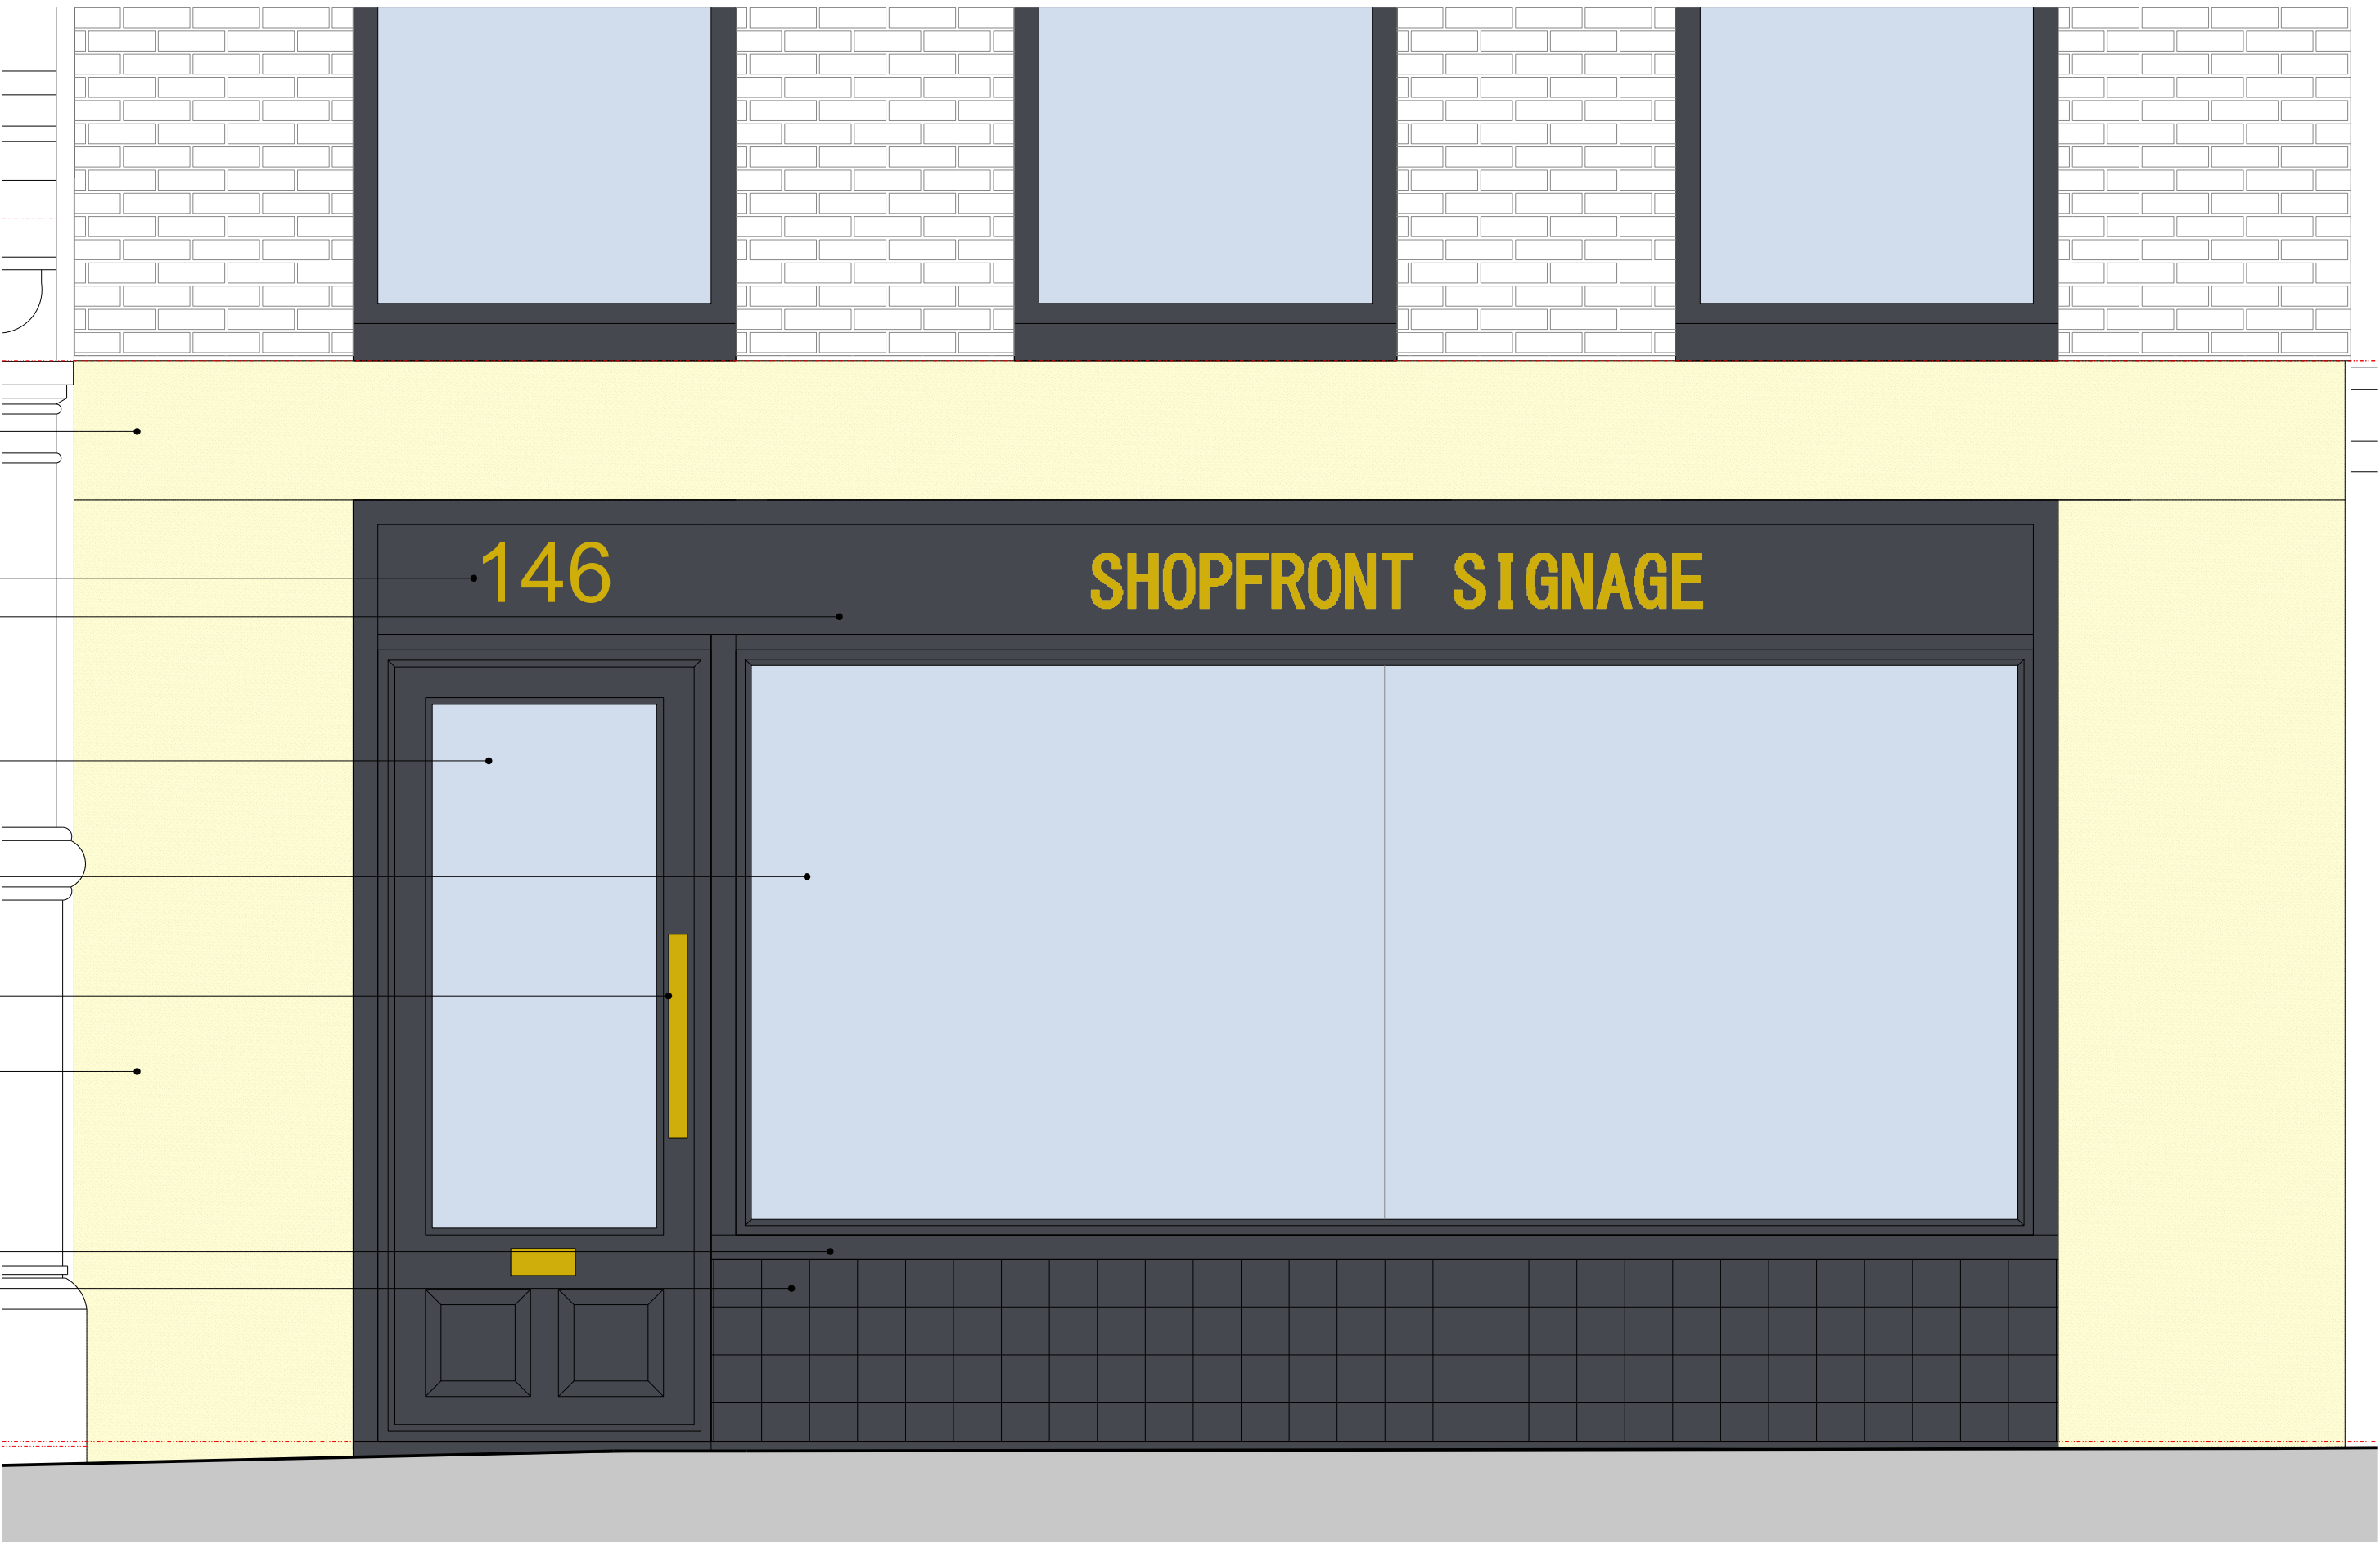


KEY PLAN

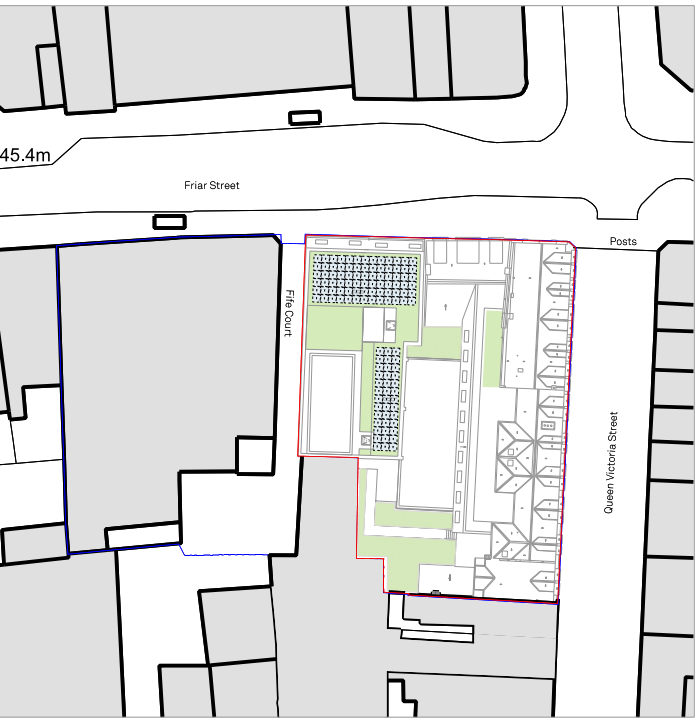

01. 146 Friar Street Shopfront
Elevation @ 1:20

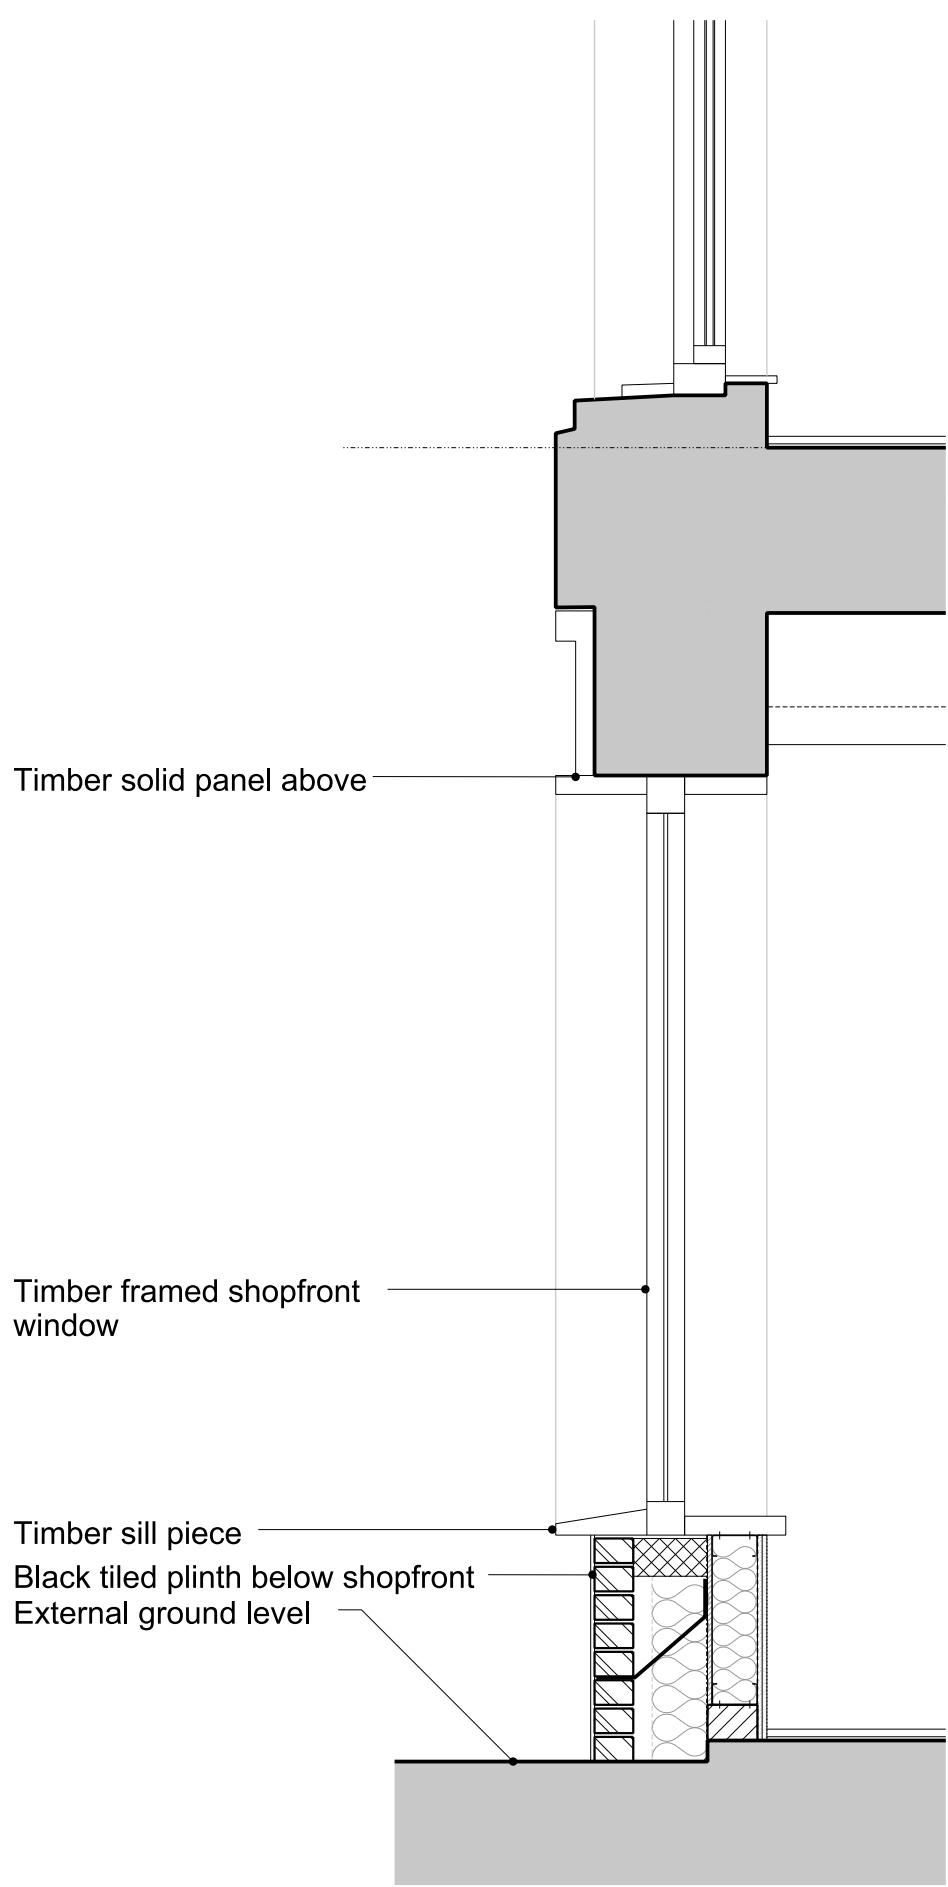

02. 146 Friar Street Shopfront
Section @ 1:20

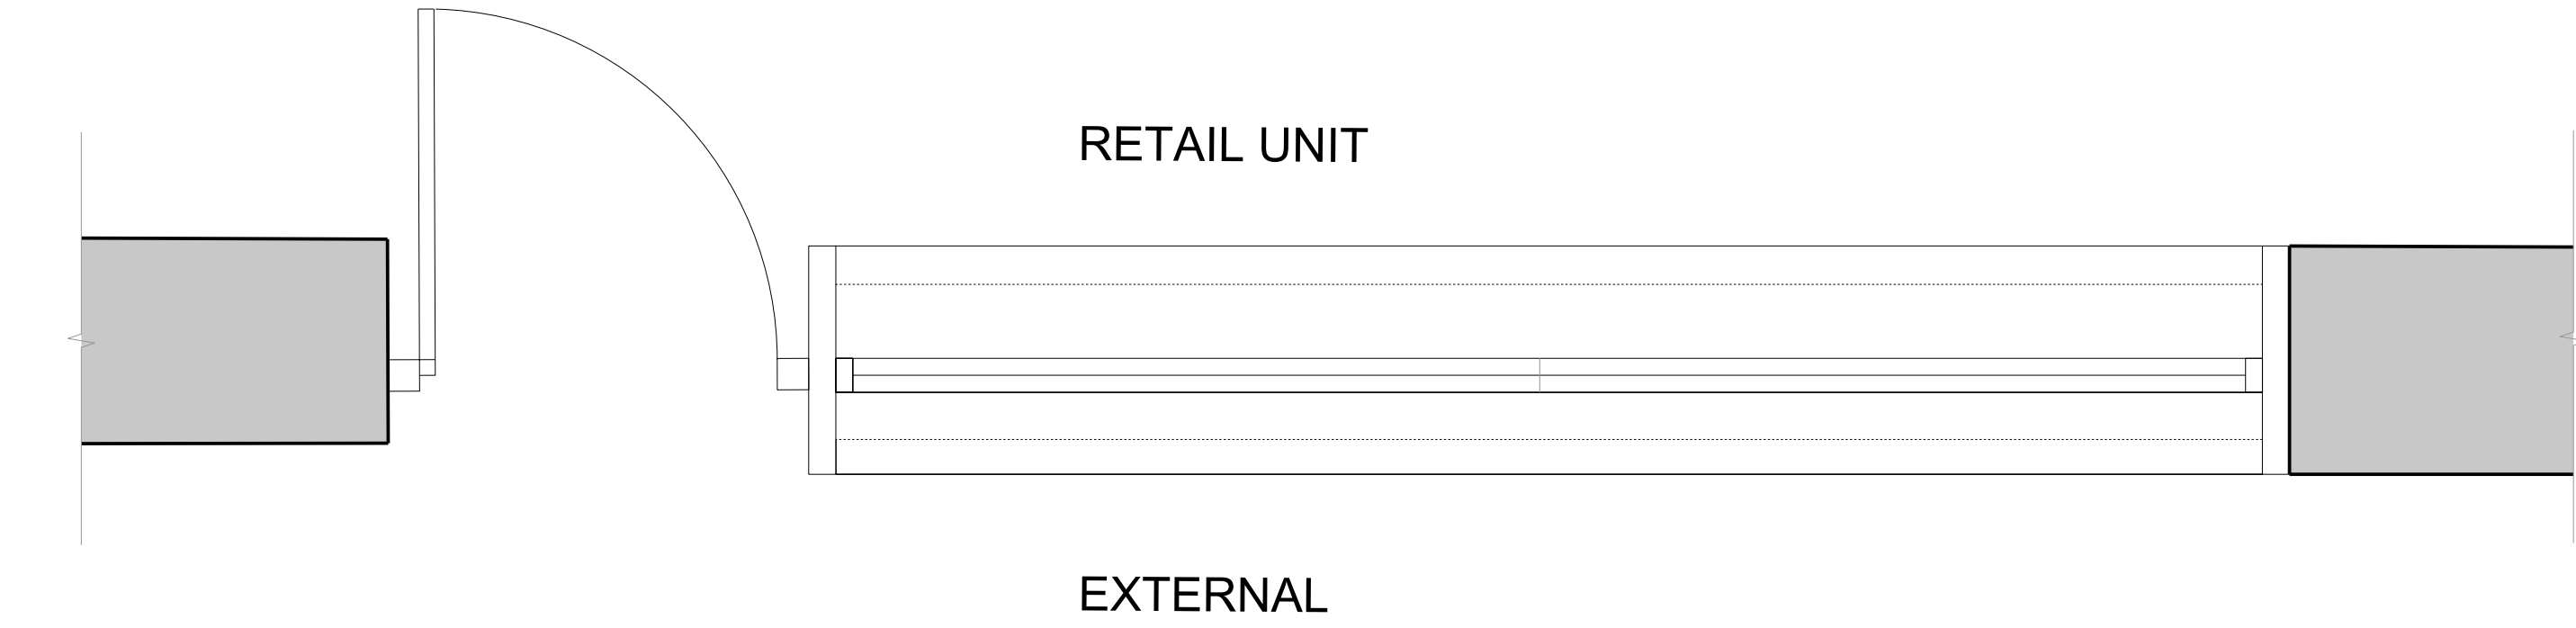

03. 146 Friar Street Shopfront
Ground Floor Plan @ 1:20