



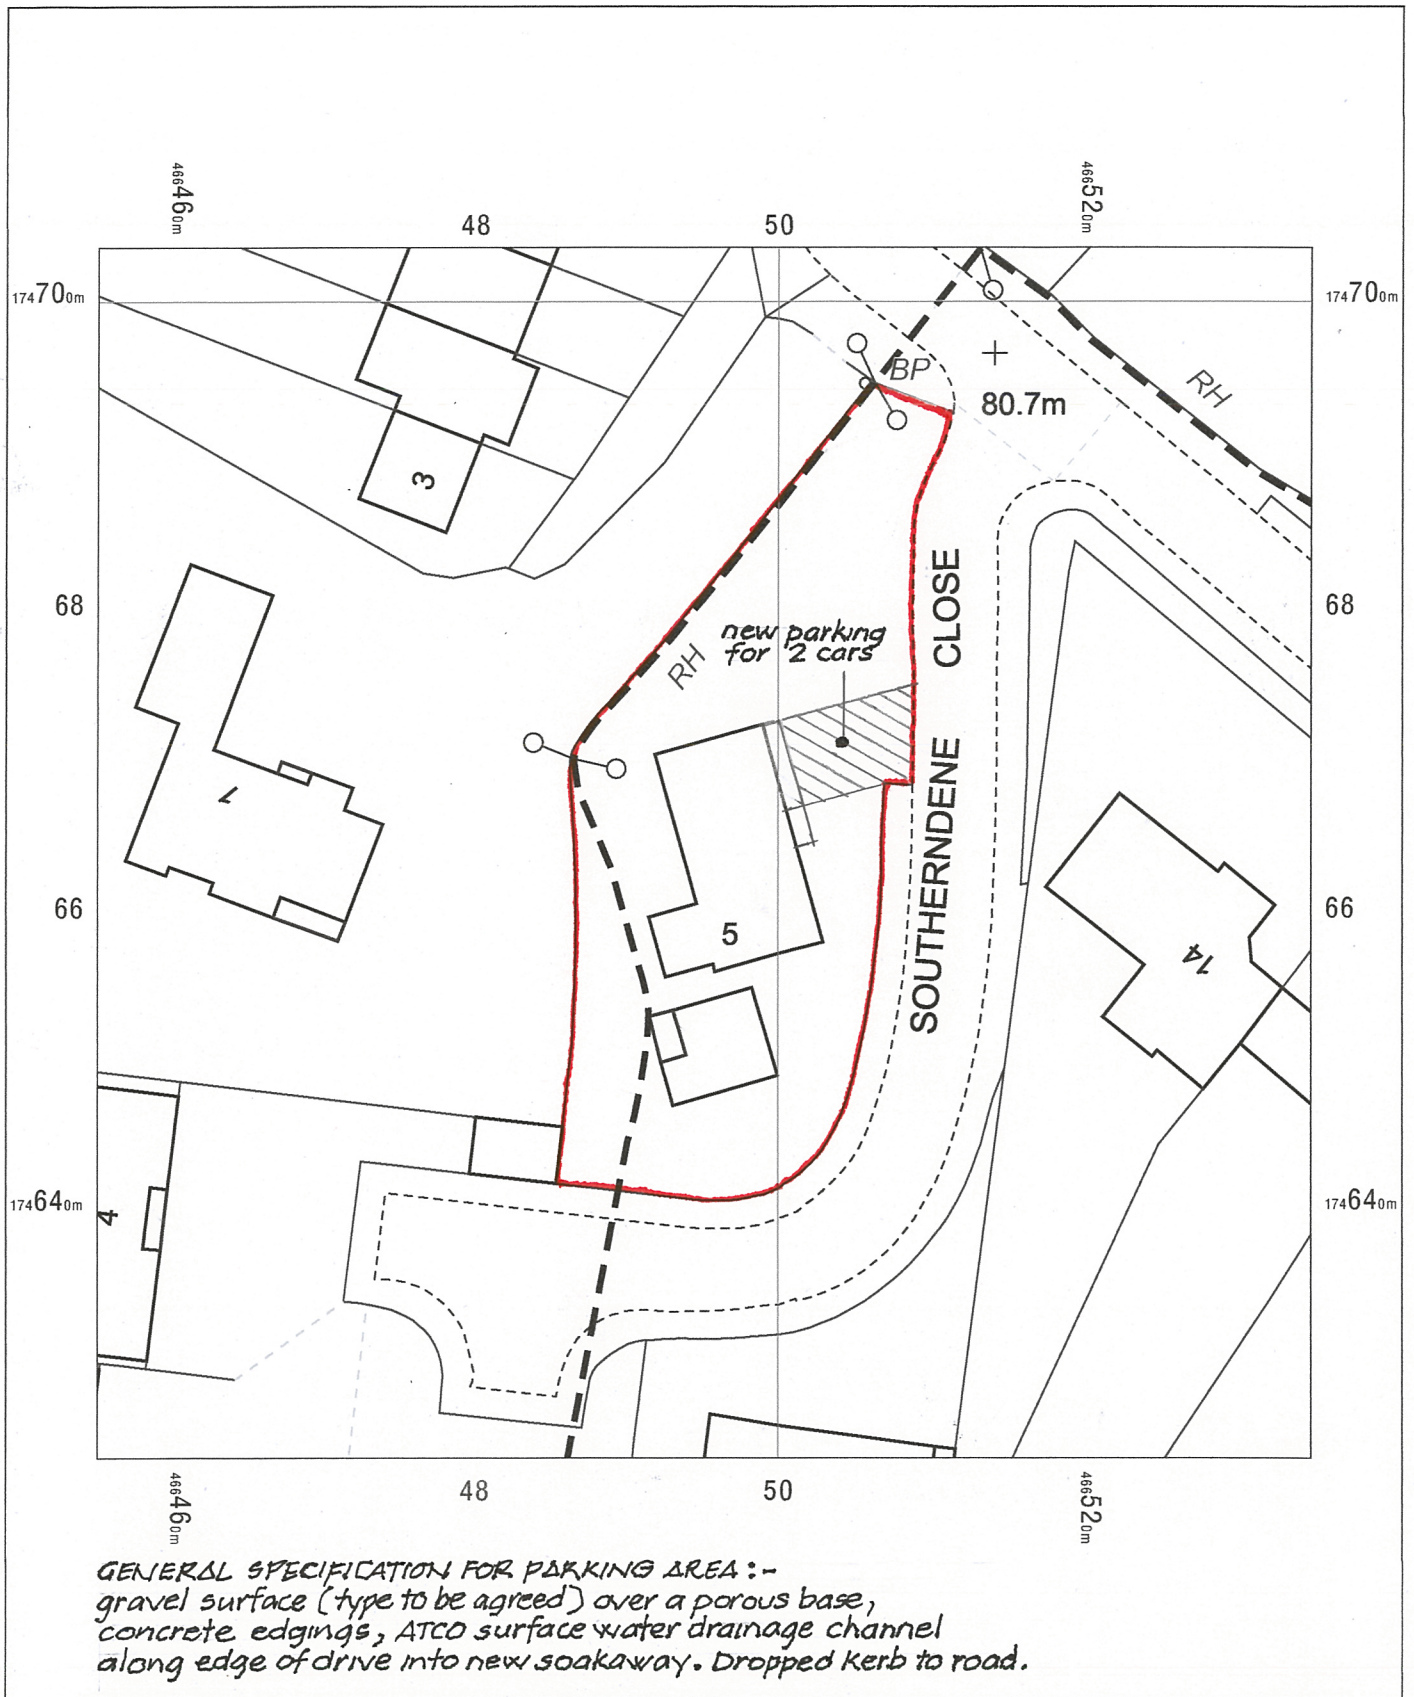

1:500 SCALE

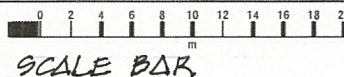

5 Southerndene Close,
 Tilehurst,
 Reading,
 RG31 6ND

OS MasterMap 1250/2500/10000 scale
 Monday, November 20, 2023, ID: LAT-01136602
www.latitudemaps.co.uk

1:500 scale print at A4, Centre: 466495 E, 174664 N

©Crown Copyright Ordnance Survey. Licence no. AC0000806982



block plan



LATITUDE
 MAPPING