



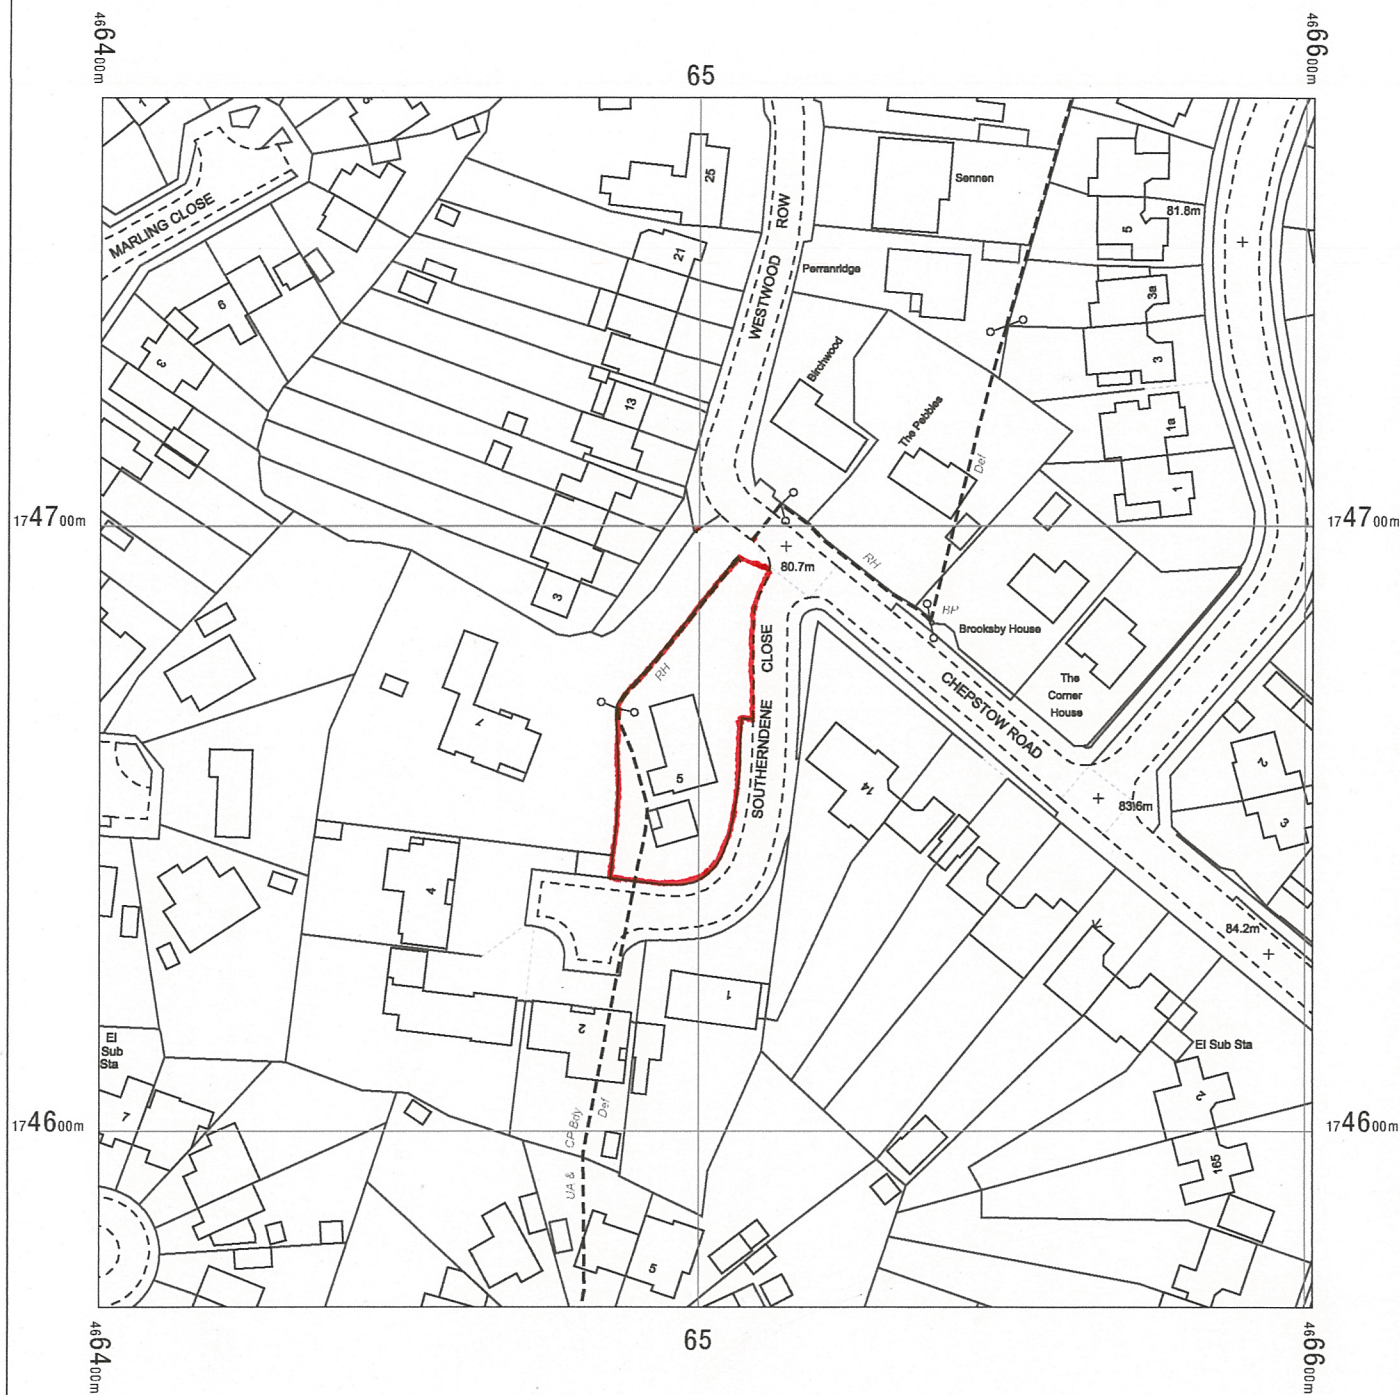

1:1250 SCALE

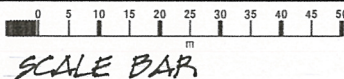

location plan




5 Southerndene Close,
Tilehurst,
Reading,
RG31 6ND

OS MasterMap 1250/2500/10000 scale
Monday, November 20, 2023, ID: LAT-01136601
www.latitudemaps.co.uk

1:1250 scale print at A4, Centre: 466501 E, 174671 N

©Crown Copyright Ordnance Survey. Licence no. AC0000806982

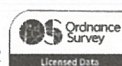

LATITUDE
MAPPING