


THIS DRAWING IS PREPARED FOR PLANNING SUBMISSION ONLY.
THIS DRAWING IS BASED ON OS INFORMATION ONLY. THE
PROPOSAL IS SUBJECT TO PLANNING, BUILDING CONTROL,
DETAILED DESIGN, CDM, LEGAL INVESTIGATIONS, SURVEY, ETC.
NO STRUCTURAL SURVEY, OR ADVICE HAS BEEN GIVEN.

PROPOSED SIDE EXTENSION

KEY 1:100

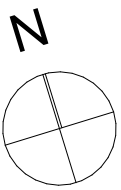

0 1 2 3 4 5
scale at 1:100

Rev
P4 25/09/2024 PLANNING ISSUE

Client
KINGDOM COFFEE

Site
**1 BRIDGEWATER
CLOSE, READING,
RG30 1JT**

Drawing title
**EXISTING AND
PROPOSED FLOOR
PLANS**

Scale @ Drawing Size
1:100, 1:1 @A1

Drawn
CH


Checked
HW

Status
PLANNING

HIVES ARCHITECTS
SINCE 1934

Hives Architects LLP
29 Castle Street, Reading, RG1 7SB
0118 958 7331, admin@hivesarchitects.co.uk


Project Drawing Revision
2660 061P4

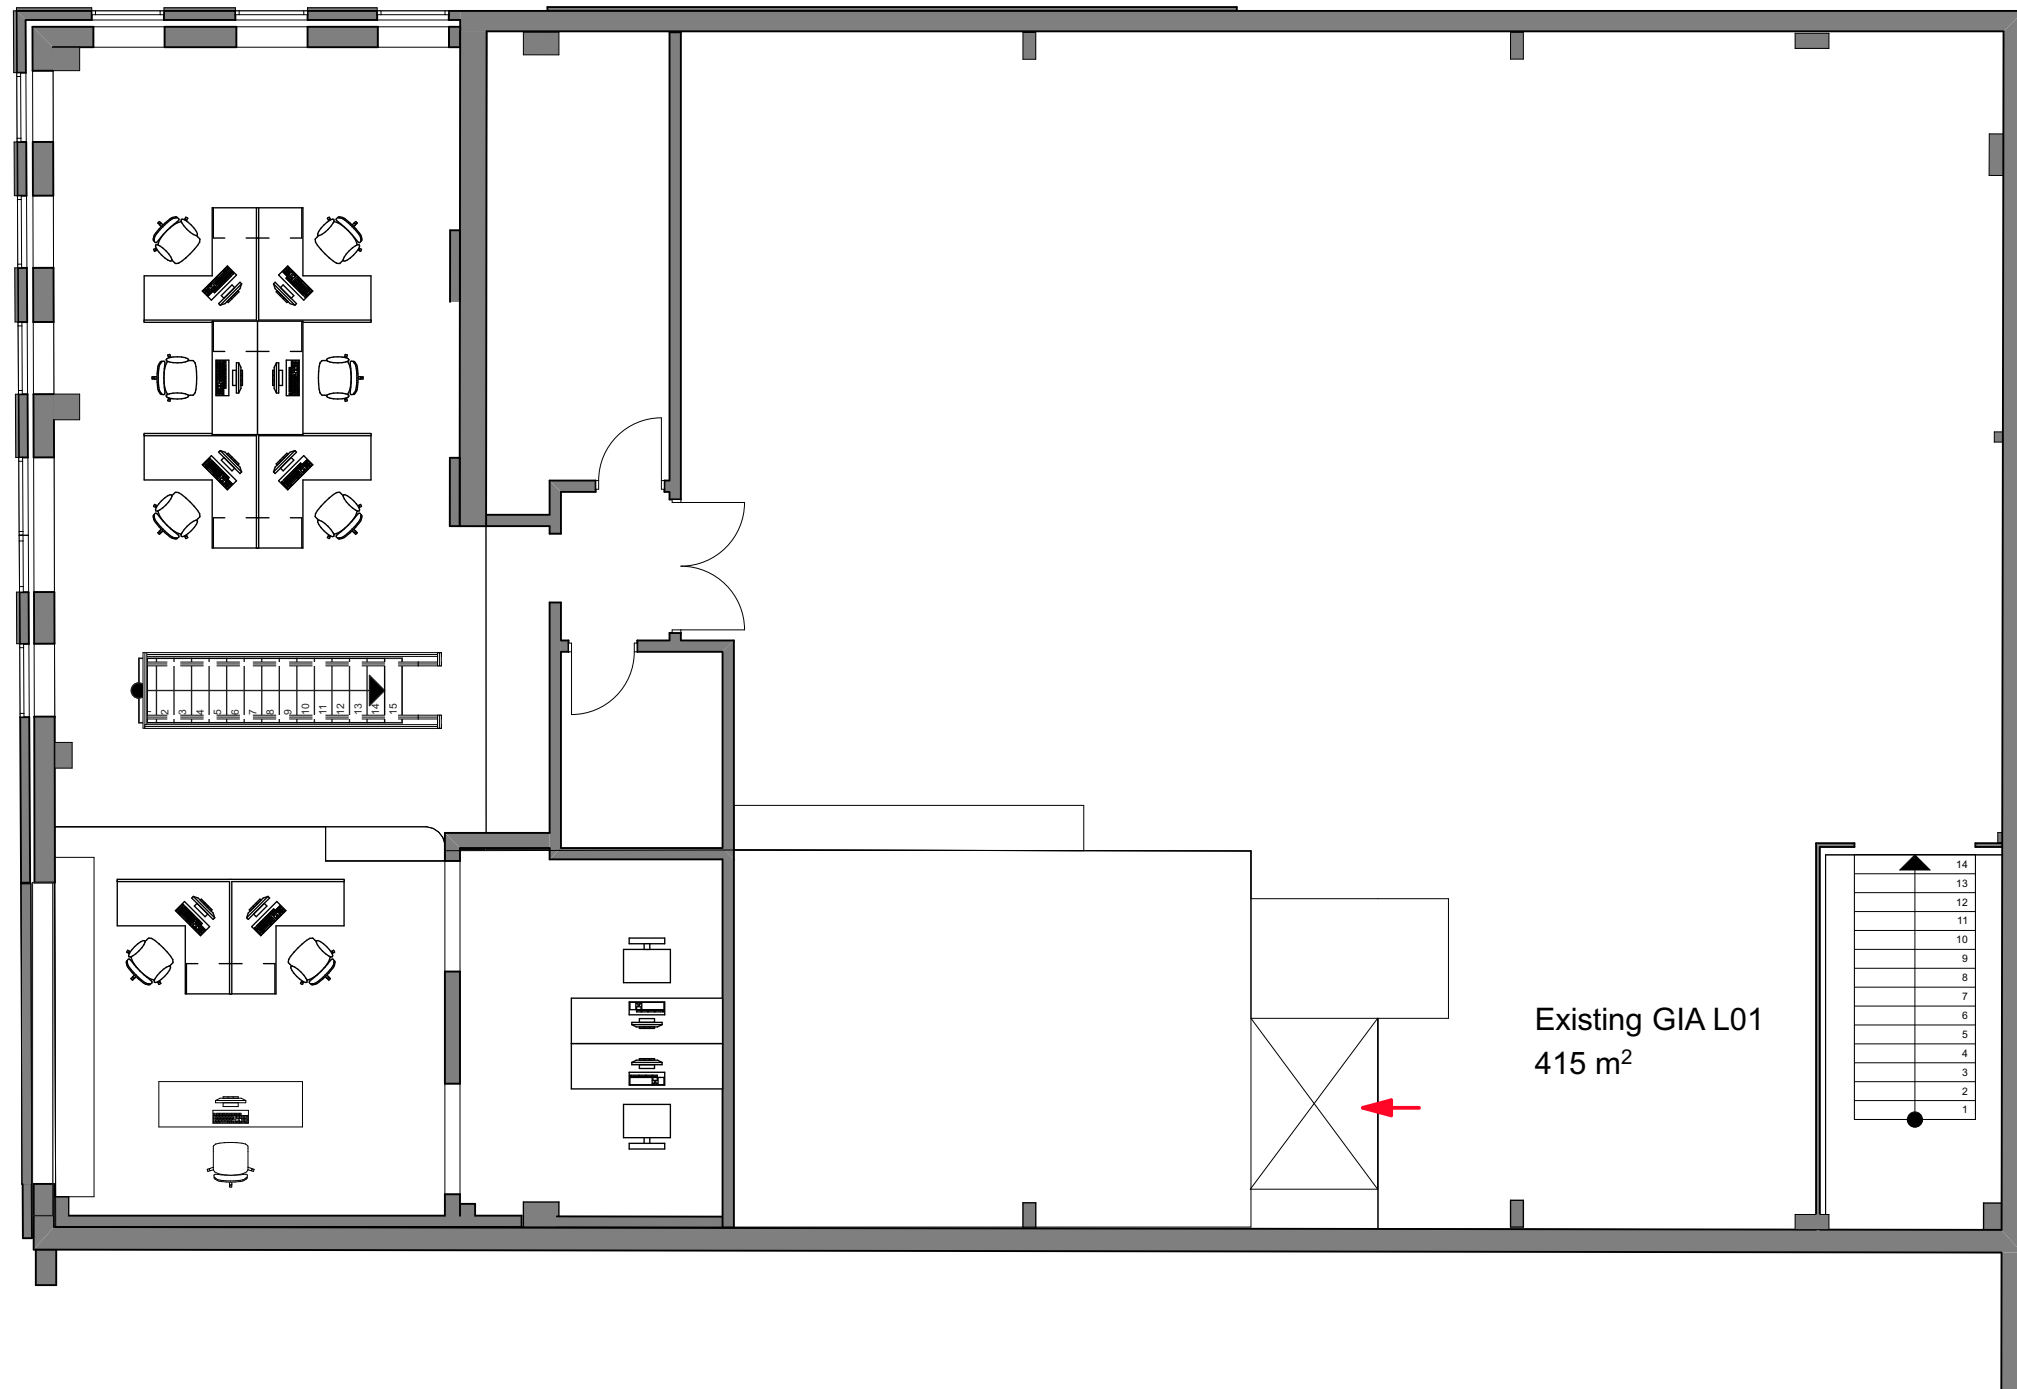

EXISTING

FIRST FLOOR


1:100

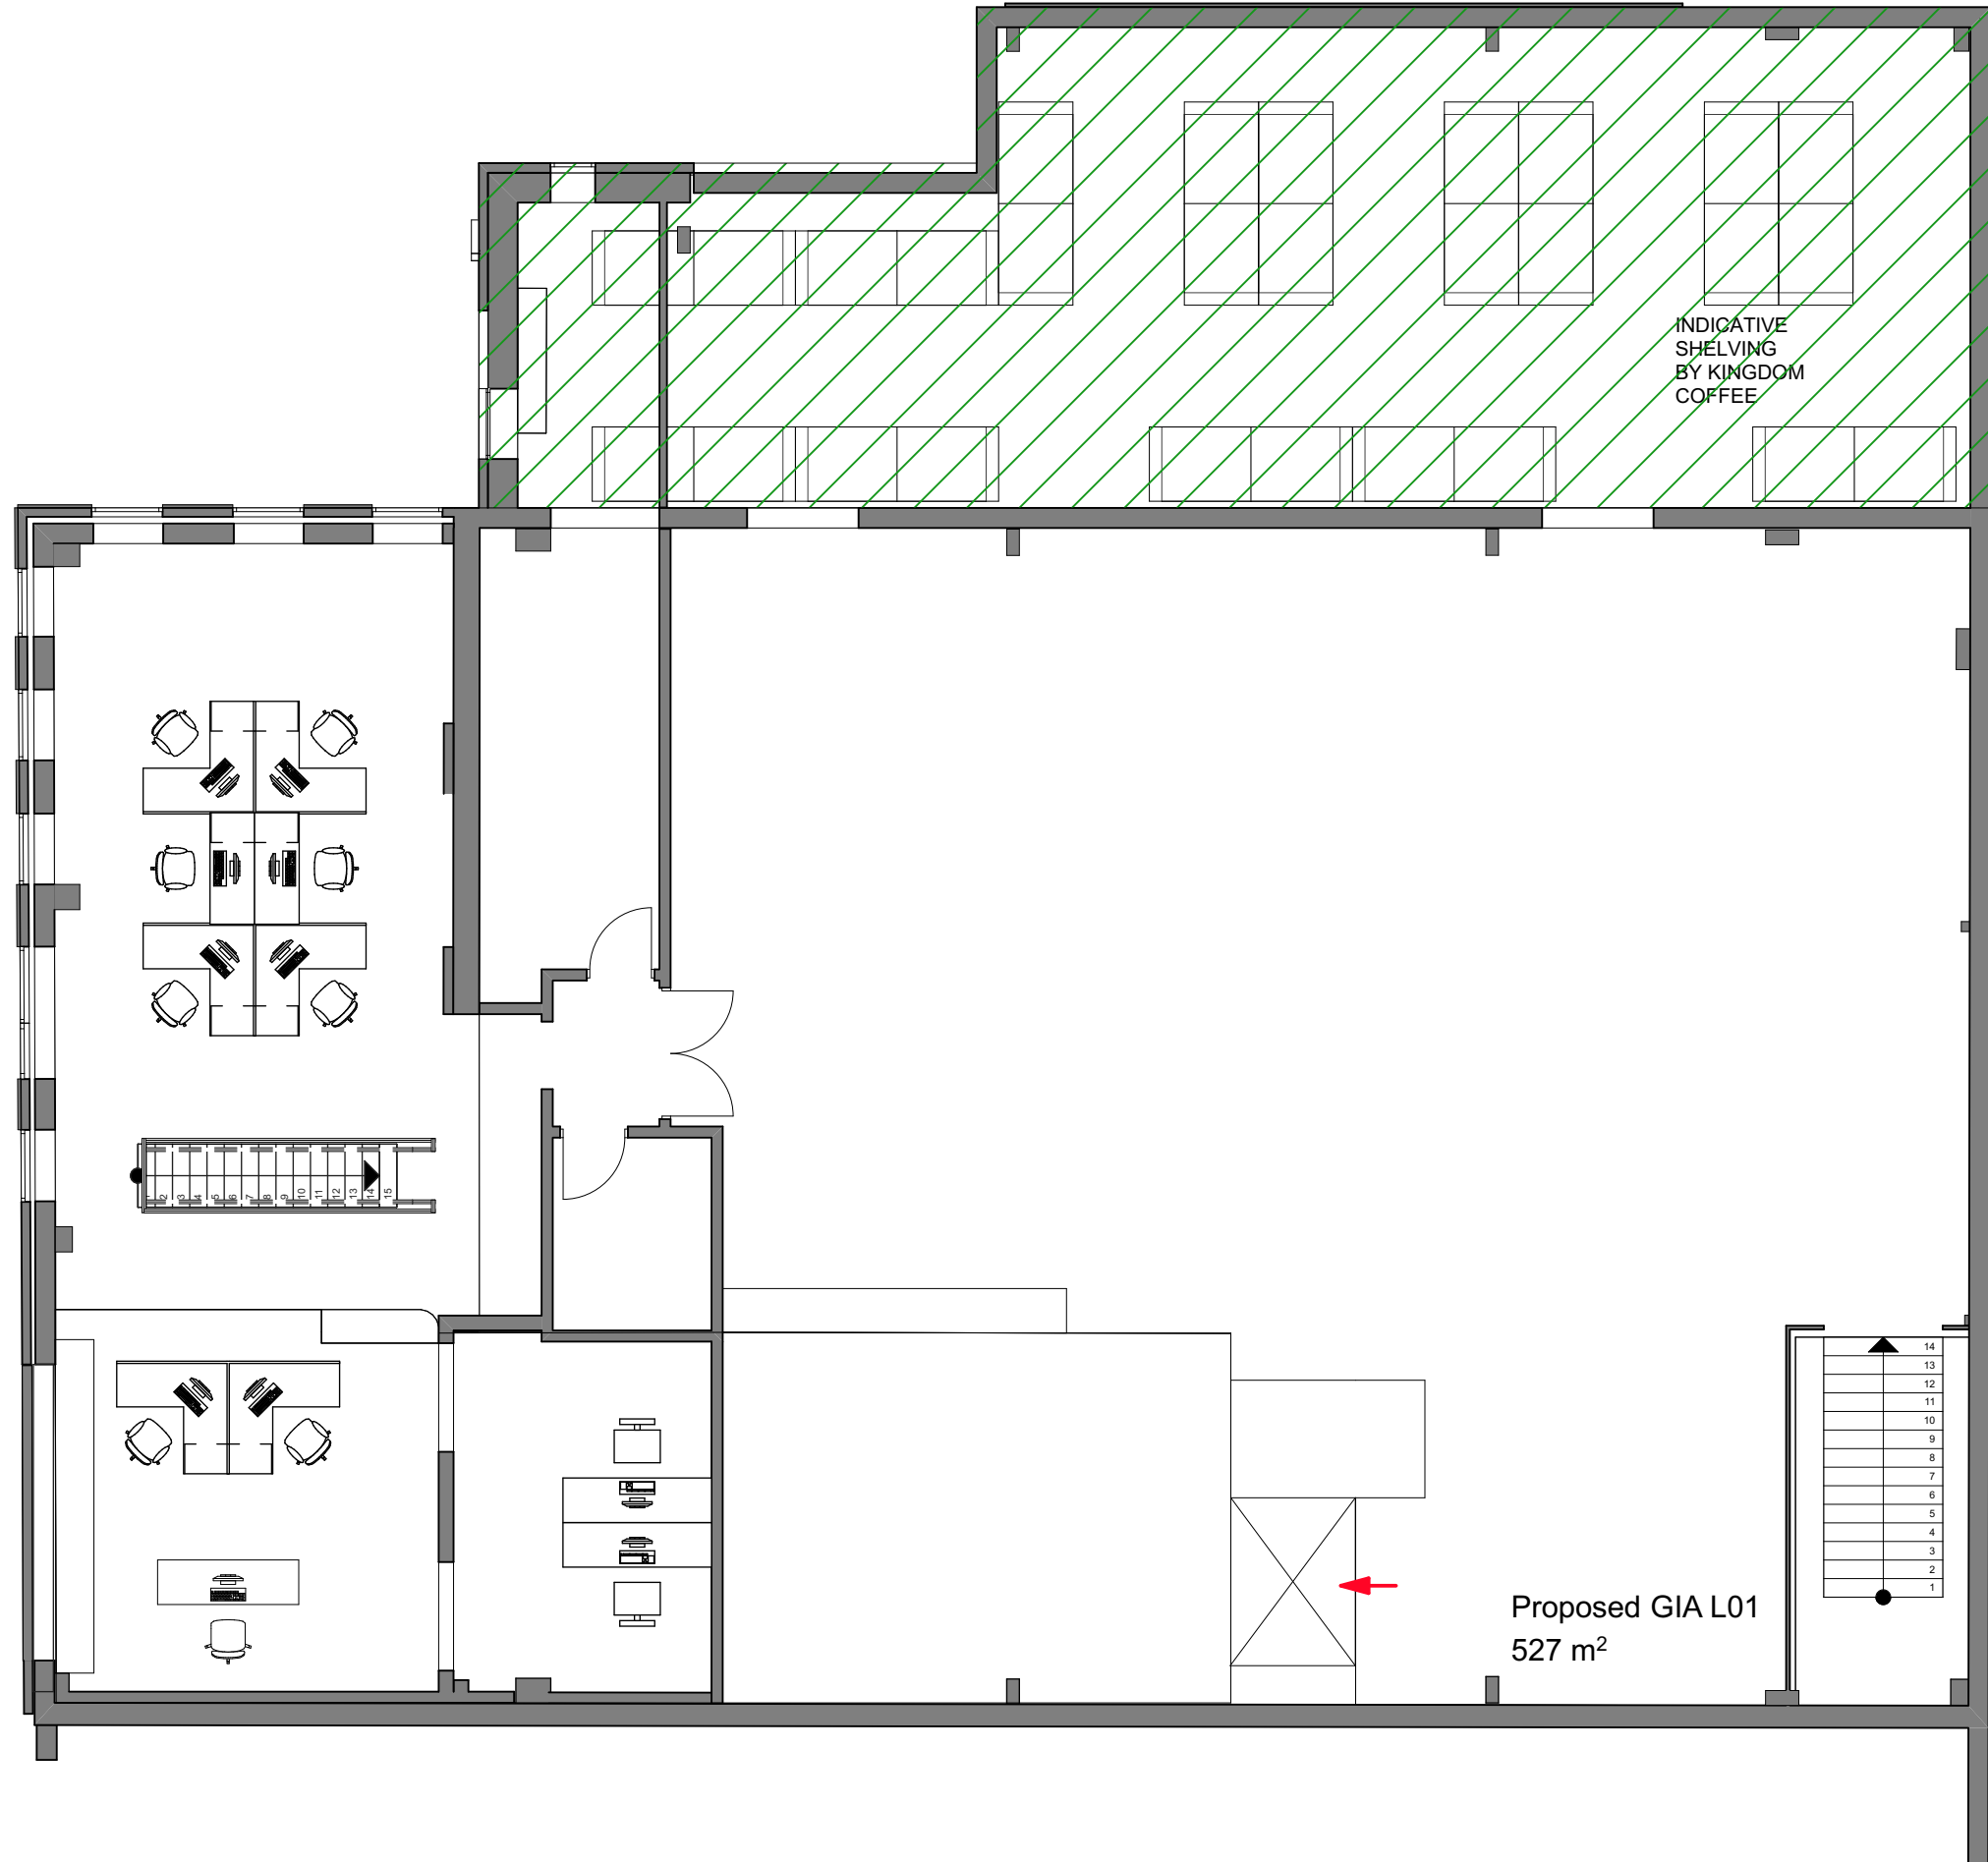

PROPOSED

FIRST FLOOR


1:100

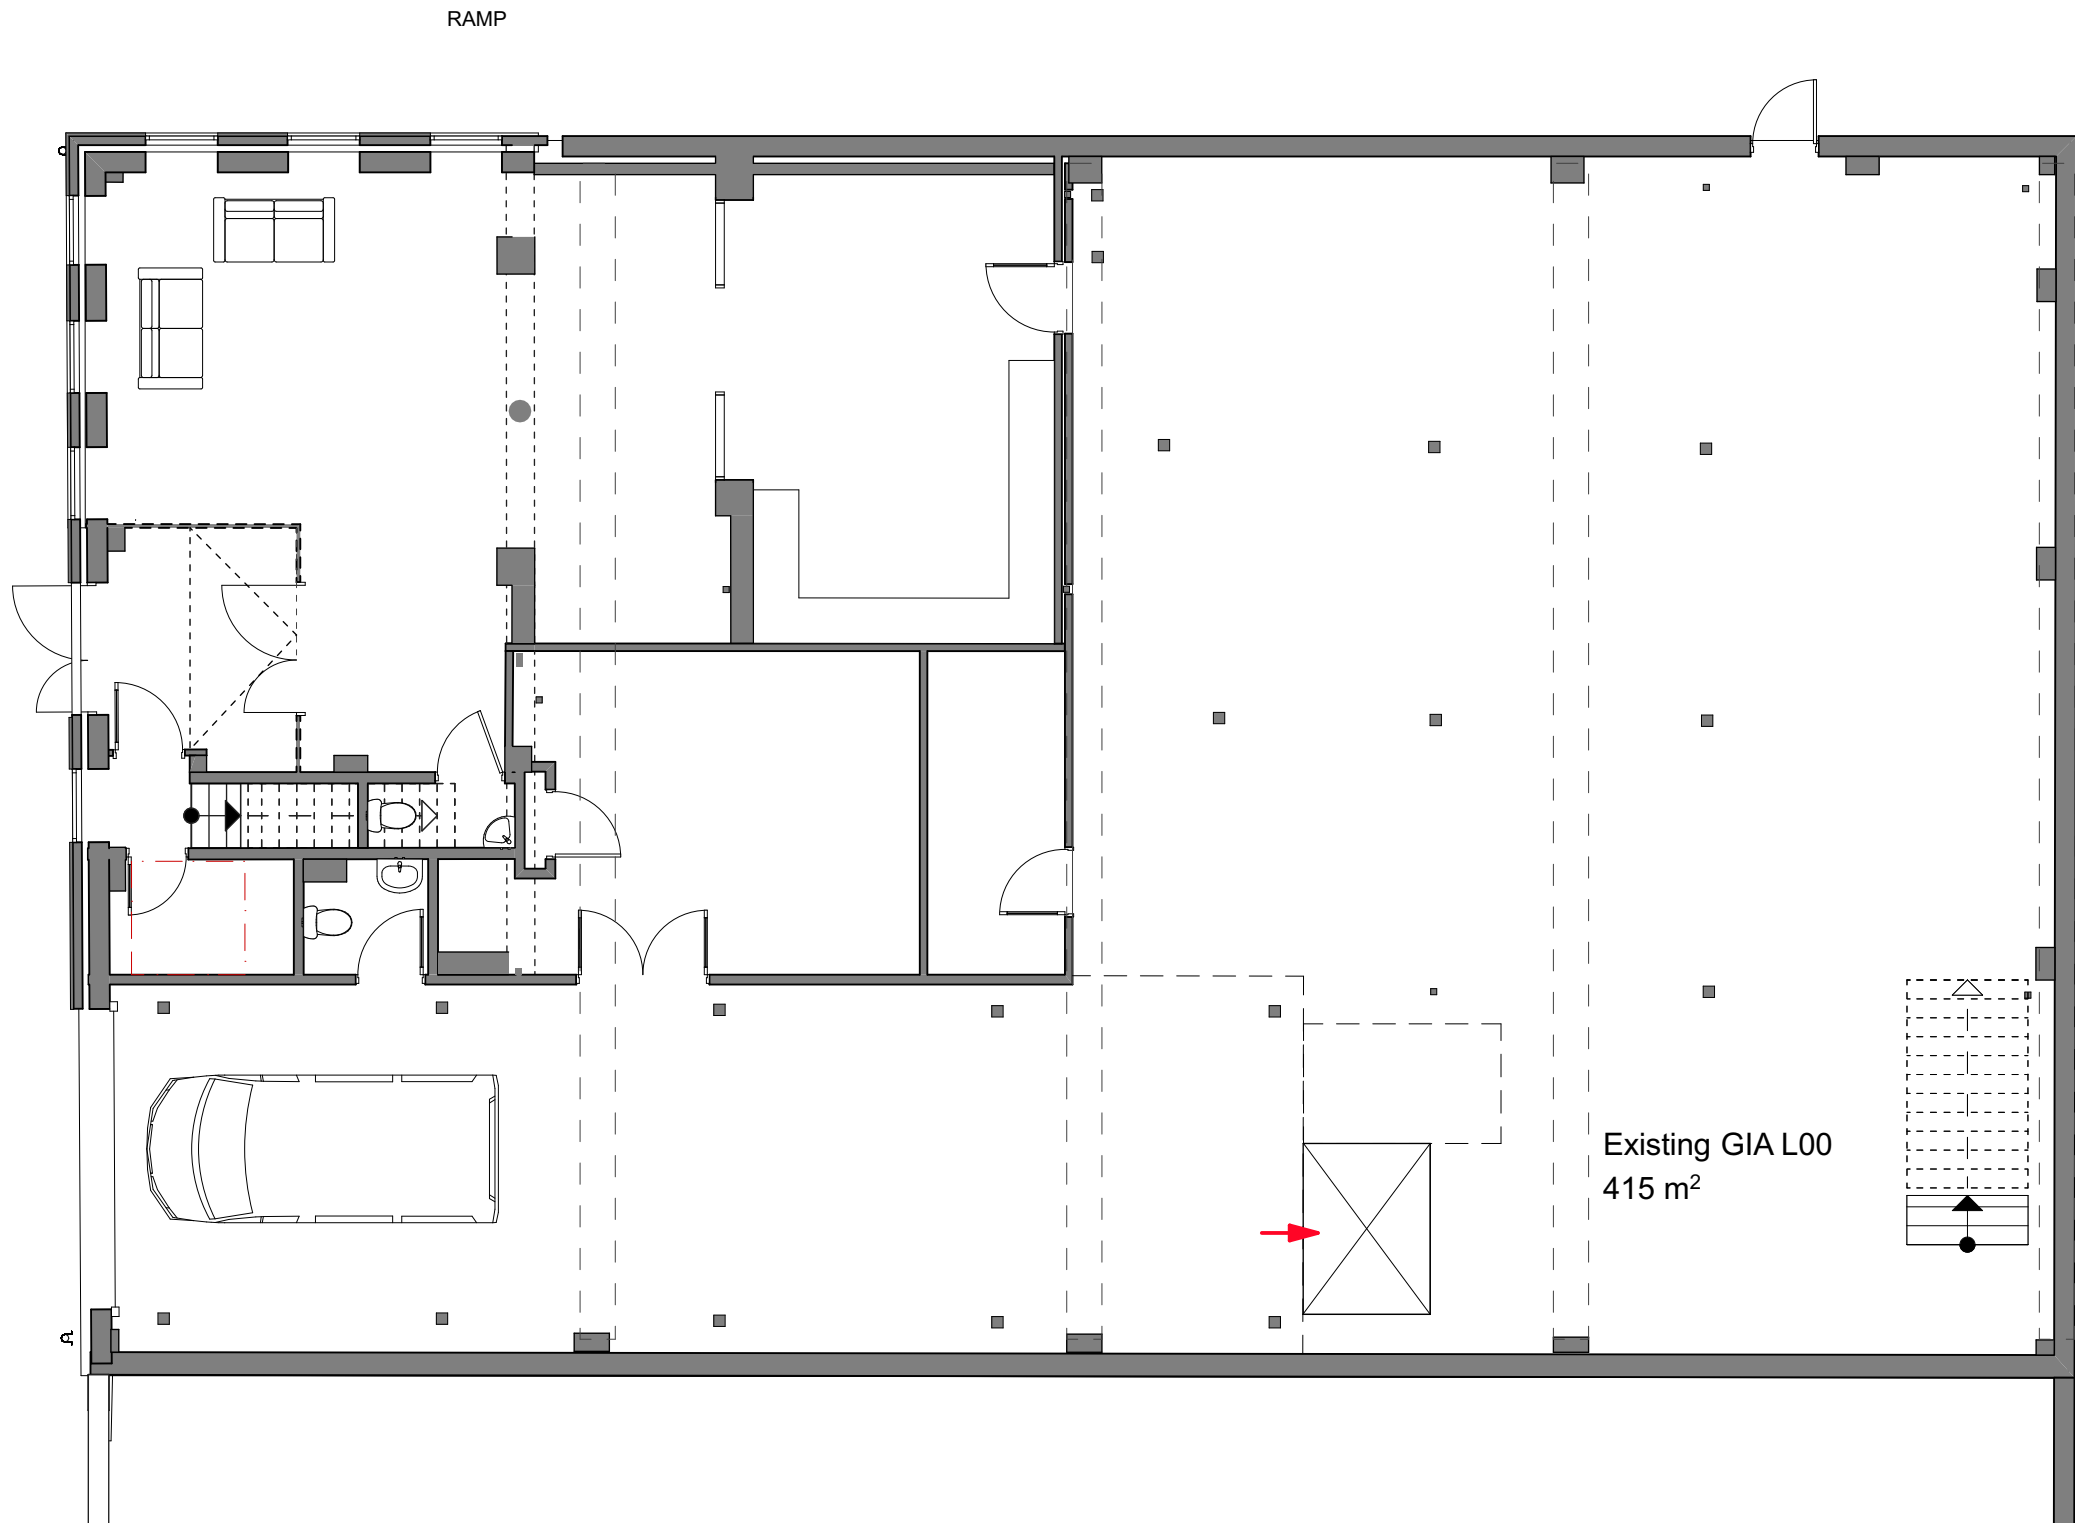

EXISTING

GROUND FLOOR

1:100

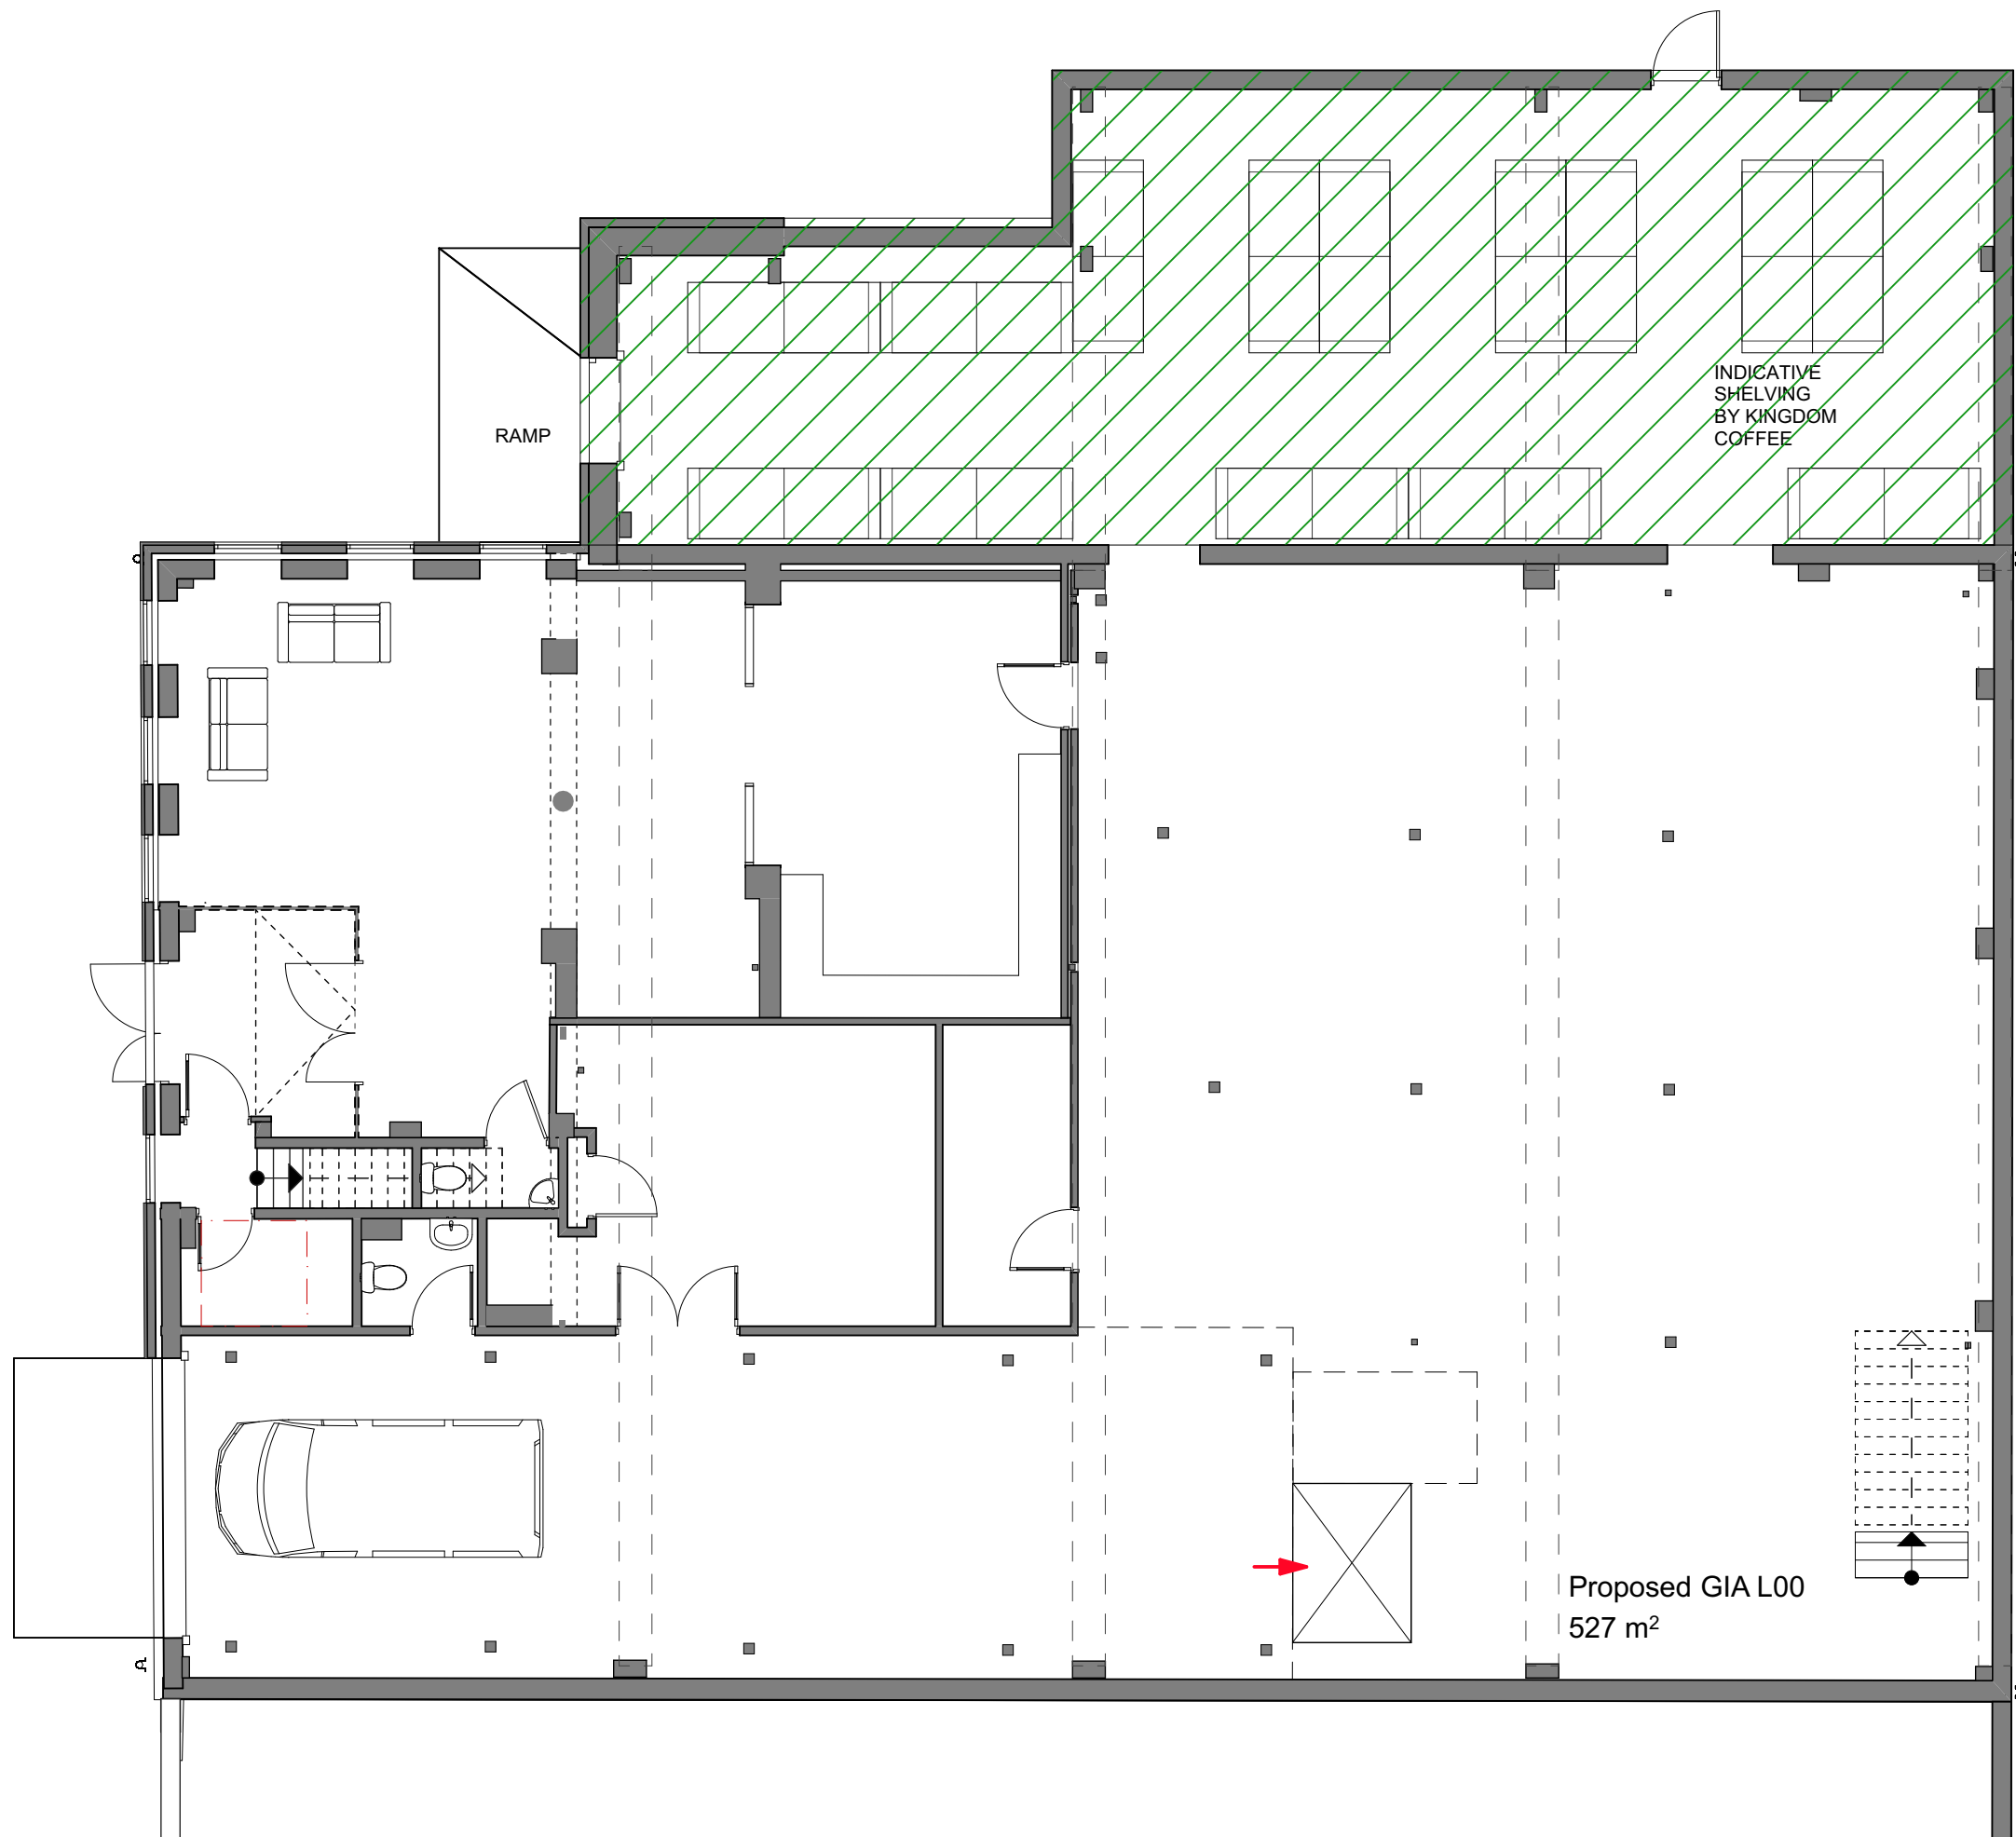

PROPOSED

GROUND FLOOR

1:100