


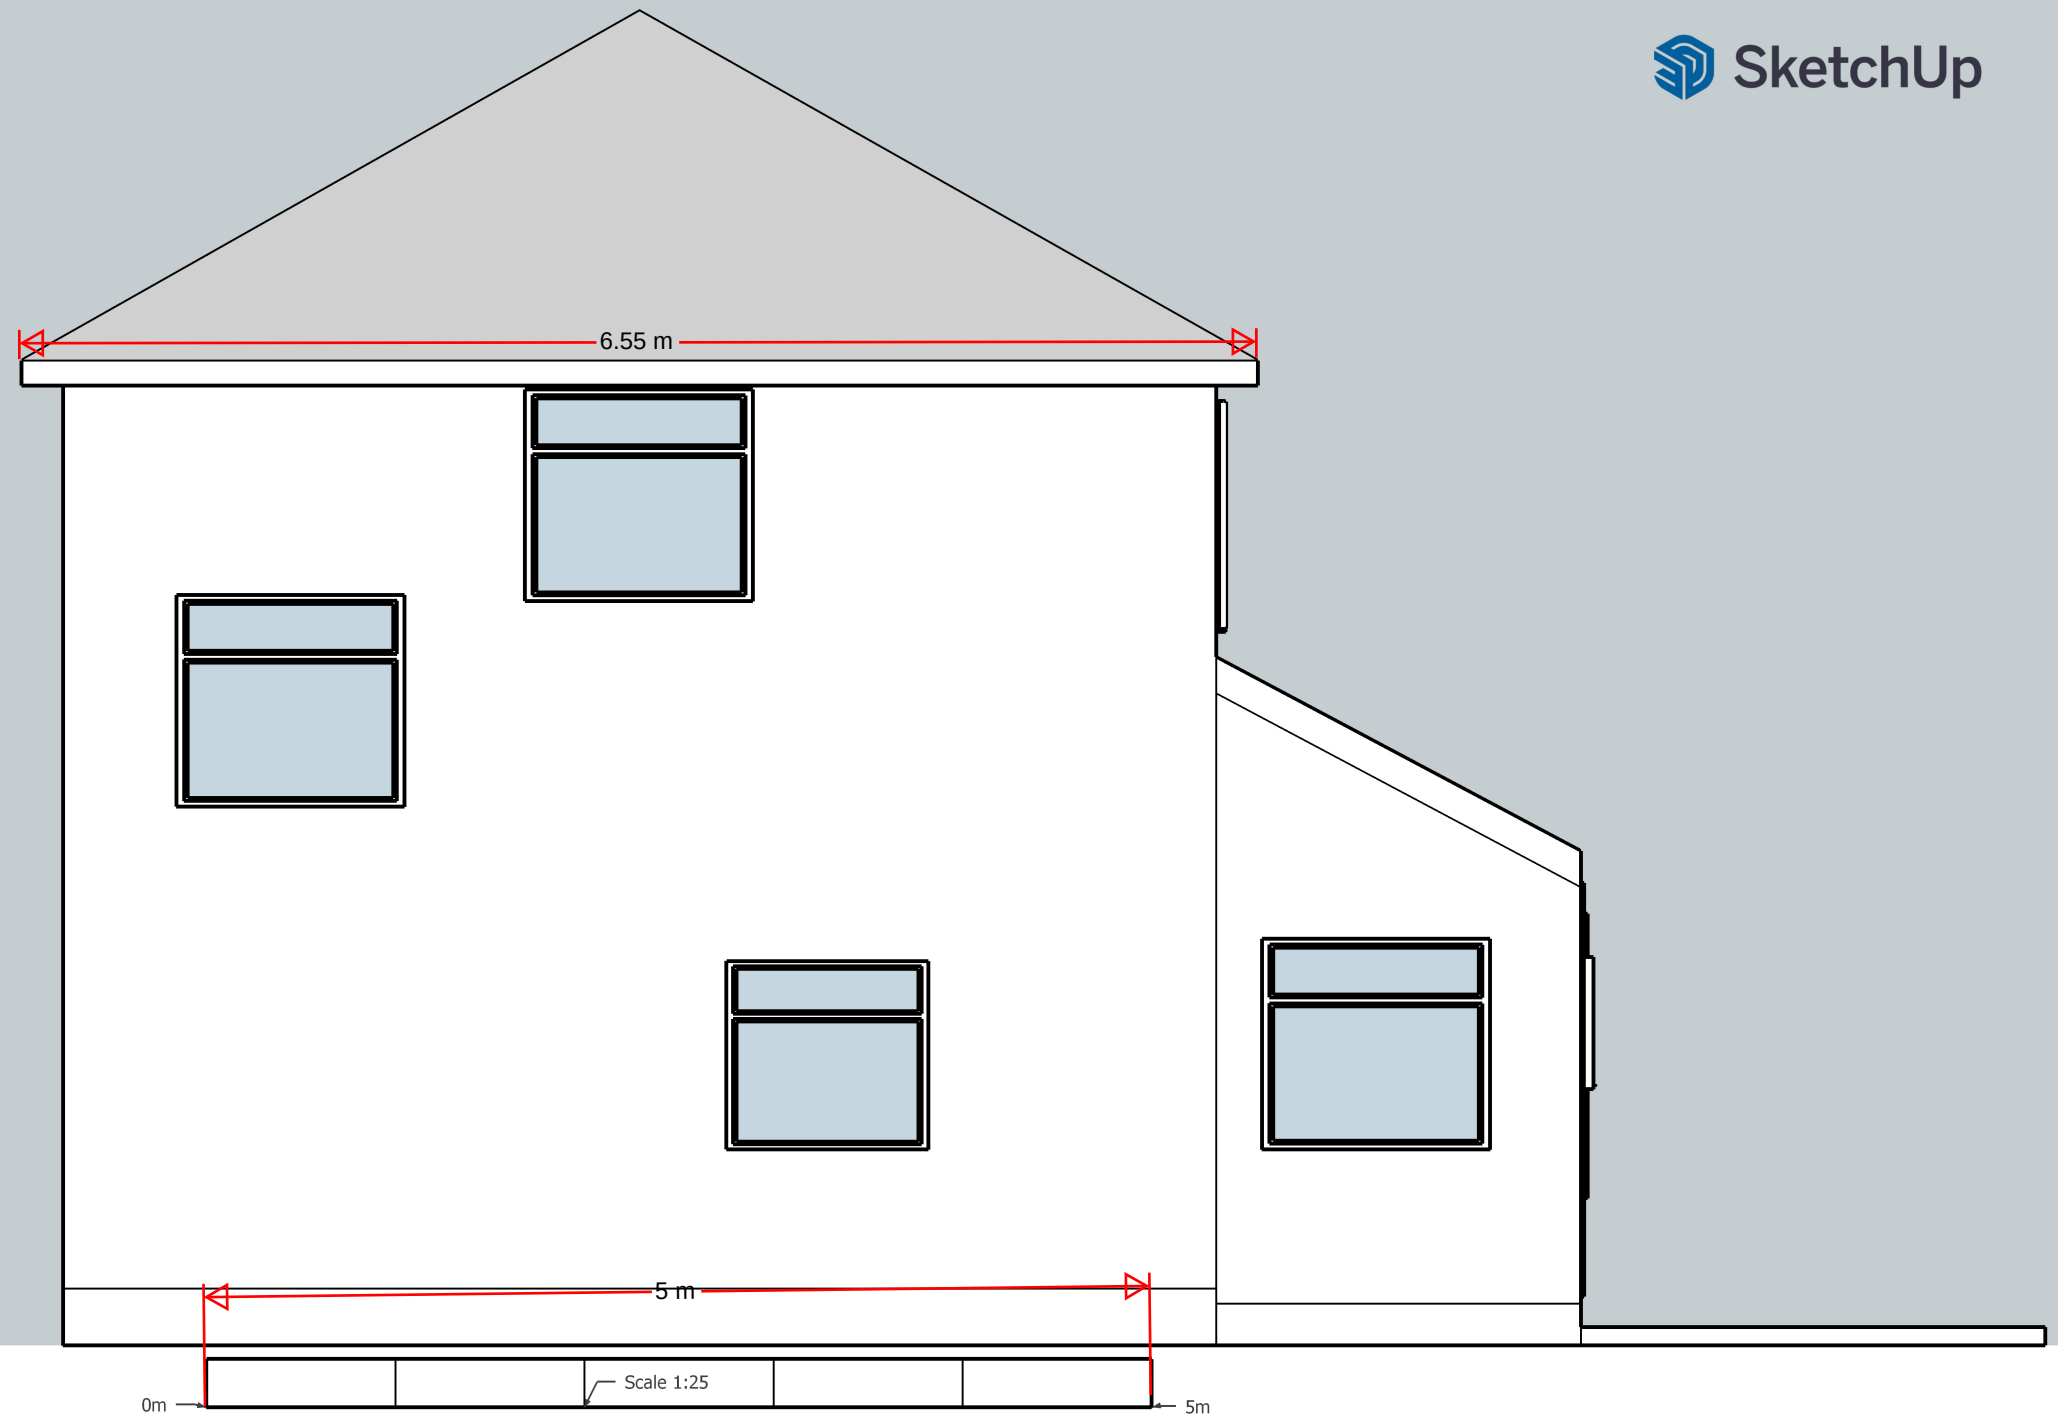

Drawing of suggested new roof over old extension, side view of house
Scale: 1:40

Property: 78 Chiltern Road, RG4 5JB, Reading
Date 29/09/2024